



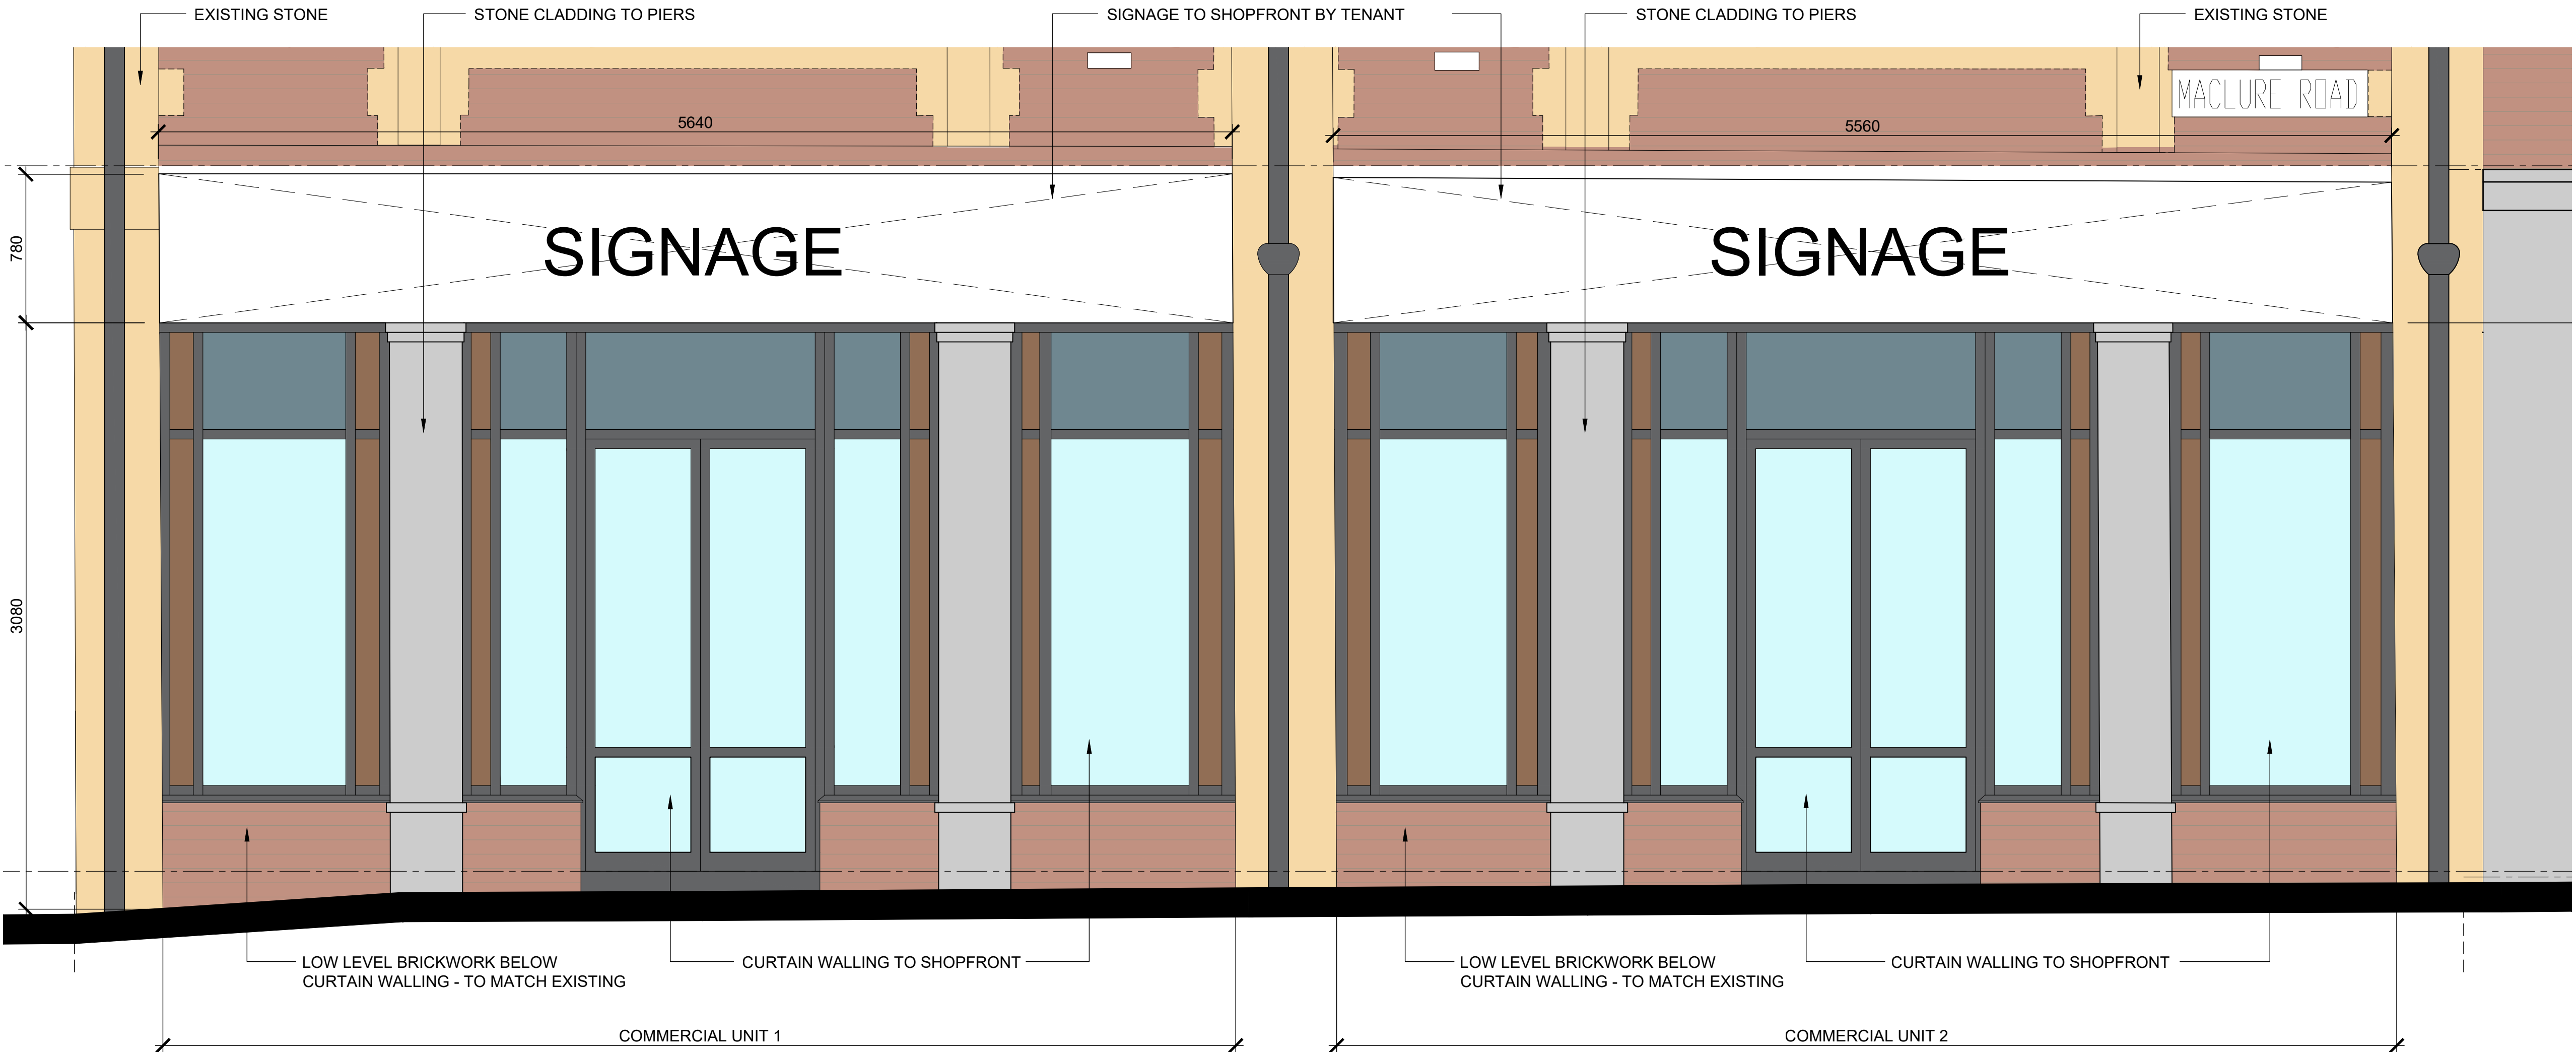

ELEVATION 01.  
1:20 SCALE

ALL SIGNAGE, SECURITY MEASURES AND OTHER TENANT FIXTURES WILL BE SUBJECT TO SEPARATE APPROVAL OR CONSENTS. IT IS THE INTENTION ANY SECURITY GRILLES WILL BE INTERNALLY FITTED TO TENANT REQUIREMENTS

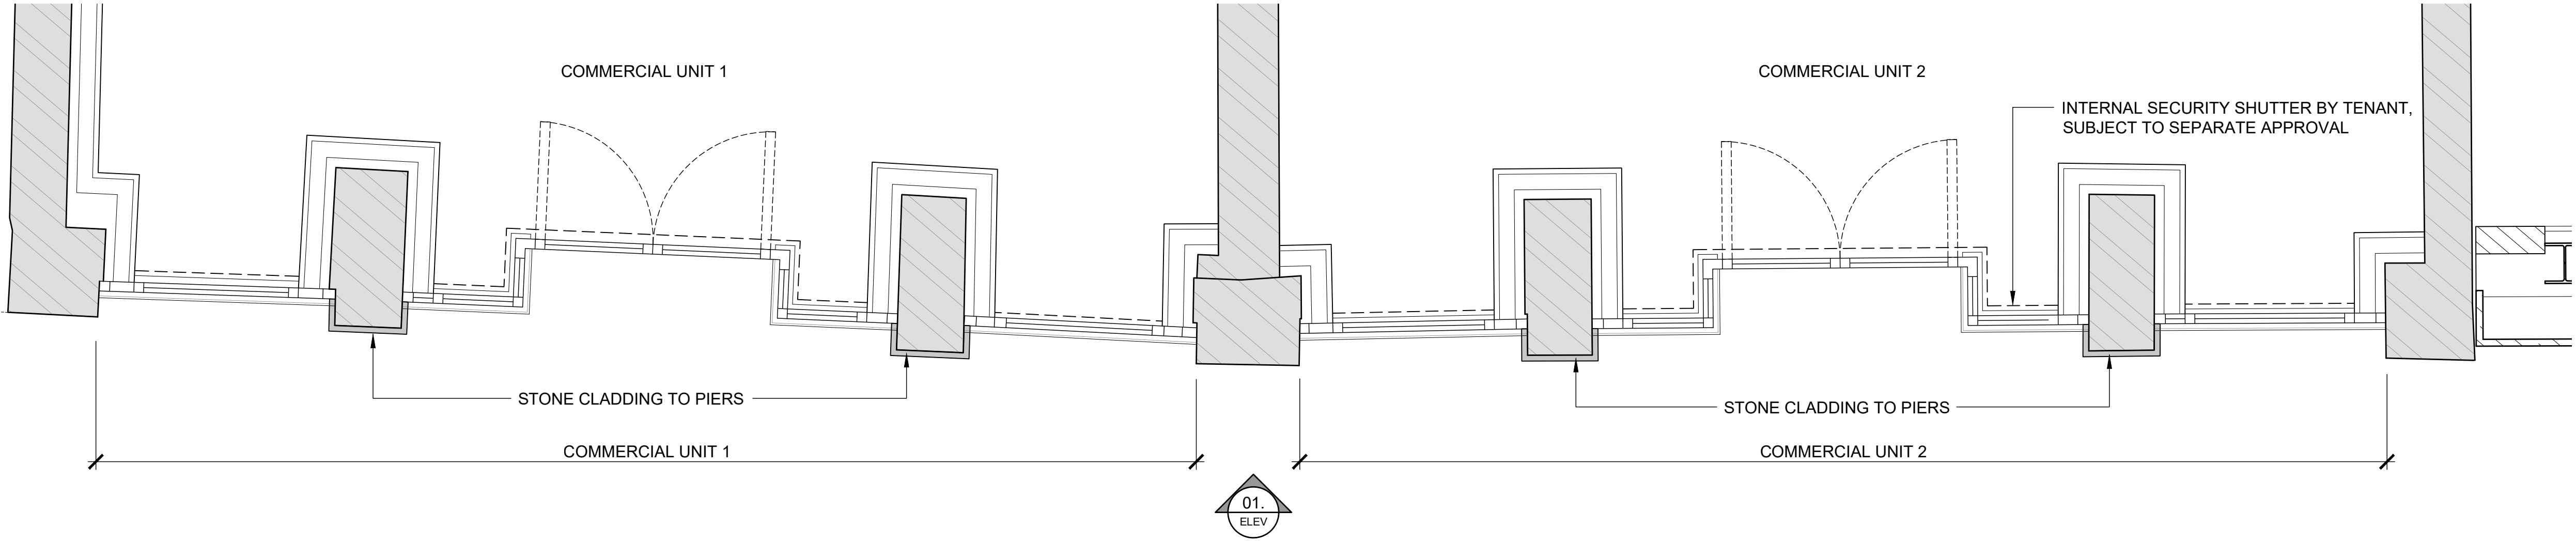

PLAN  
1:20 SCALE

#### GENERAL NOTES:

ALL DIMENSIONS ARE TO BE CHECKED ON SITE WITH ANY DISCREPANCIES REPORTED TO THE ARCHITECT PRIOR TO THE WORKS BEING CARRIED OUT.

ALL WORKS ARE TO BE IN ACCORDANCE WITH THE PLANNING APPROVAL AND ANY SUBSEQUENT APPROVED LOCAL AUTHORITY PLANNING CORRESPONDENCE INCLUDING DRAWINGS, DOCUMENTS AND REPORTS.

ALL WORKS ARE TO COMPLY WITH THE BUILDING REGULATIONS, BRITISH STANDARDS, CODE OF PRACTICE, AND ANY LOCAL STATUTORY REQUIREMENTS.

ALL WORKS ARE TO COMPLY WITH CURRENT HEALTH AND SAFETY LEGISLATION, H.S.E. RECOMMENDATIONS/GUIDANCE AND THE CURRENT C.D.M. REGULATIONS.

THIS DRAWING IS TO BE READ IN CONJUNCTION WITH LEACH RHODES WALKER ARCHITECTS GENERAL ARRANGEMENT DRAWINGS, TOGETHER WITH RELEVANT DETAILED DRAWINGS AND SPECIFICATIONS.

FOR ALL STRUCTURAL WORKS REFER TO THE STRUCTURAL ENGINEERS INFORMATION.

FOR ALL MECHANICAL AND ELECTRICAL WORKS REFER TO THE MECHANICAL AND ELECTRICAL ENGINEERS INFORMATION.

FOR ALL ABOVE GROUND DRAINAGE WORKS REFER TO THE PUBLIC HEALTH ENGINEERS INFORMATION.

ALL PRODUCTS SPECIFIED ARE TO BE INSTALLED STRICTLY IN ACCORDANCE WITH THE MANUFACTURERS RECOMMENDATIONS, SPECIFICATION AND DETAILS.

|     |             |       |      |          |
|-----|-------------|-------|------|----------|
| P01 | FIRST ISSUE | CA    | DG   | 12.05.26 |
| rev | description | drawn | auth | date     |

DO NOT SCALE OFF THIS DRAWING

© LEACH RHODES WALKER

**LeachRhodesWalker**  
Architects

info@lrw.co.uk | www.lrw.co.uk  
H.Q. 50 Dearmans Place Manchester M3 5LH  
**Manchester** +44 (0)161 833 0211 **London** +44 (0)207 993 1363

|                 |                            |
|-----------------|----------------------------|
| CLIENT          | RDA                        |
| PROJECT         | ROCHDALE STATION           |
| DOCUMENT NAME   | 8337-LRW-ZZ-00-DR-A-71-200 |
| DESCRIPTION     | PROPOSED SHOPFRONT         |
| REVISION        | P01                        |
| SCALE           | 1:20@ A1                   |
| LRW PROJECT No. | 8337                       |
| DATE CREATED    | 12.05.26                   |
| CREATED BY      | CA                         |
| AUTHORISED BY   | DG                         |