



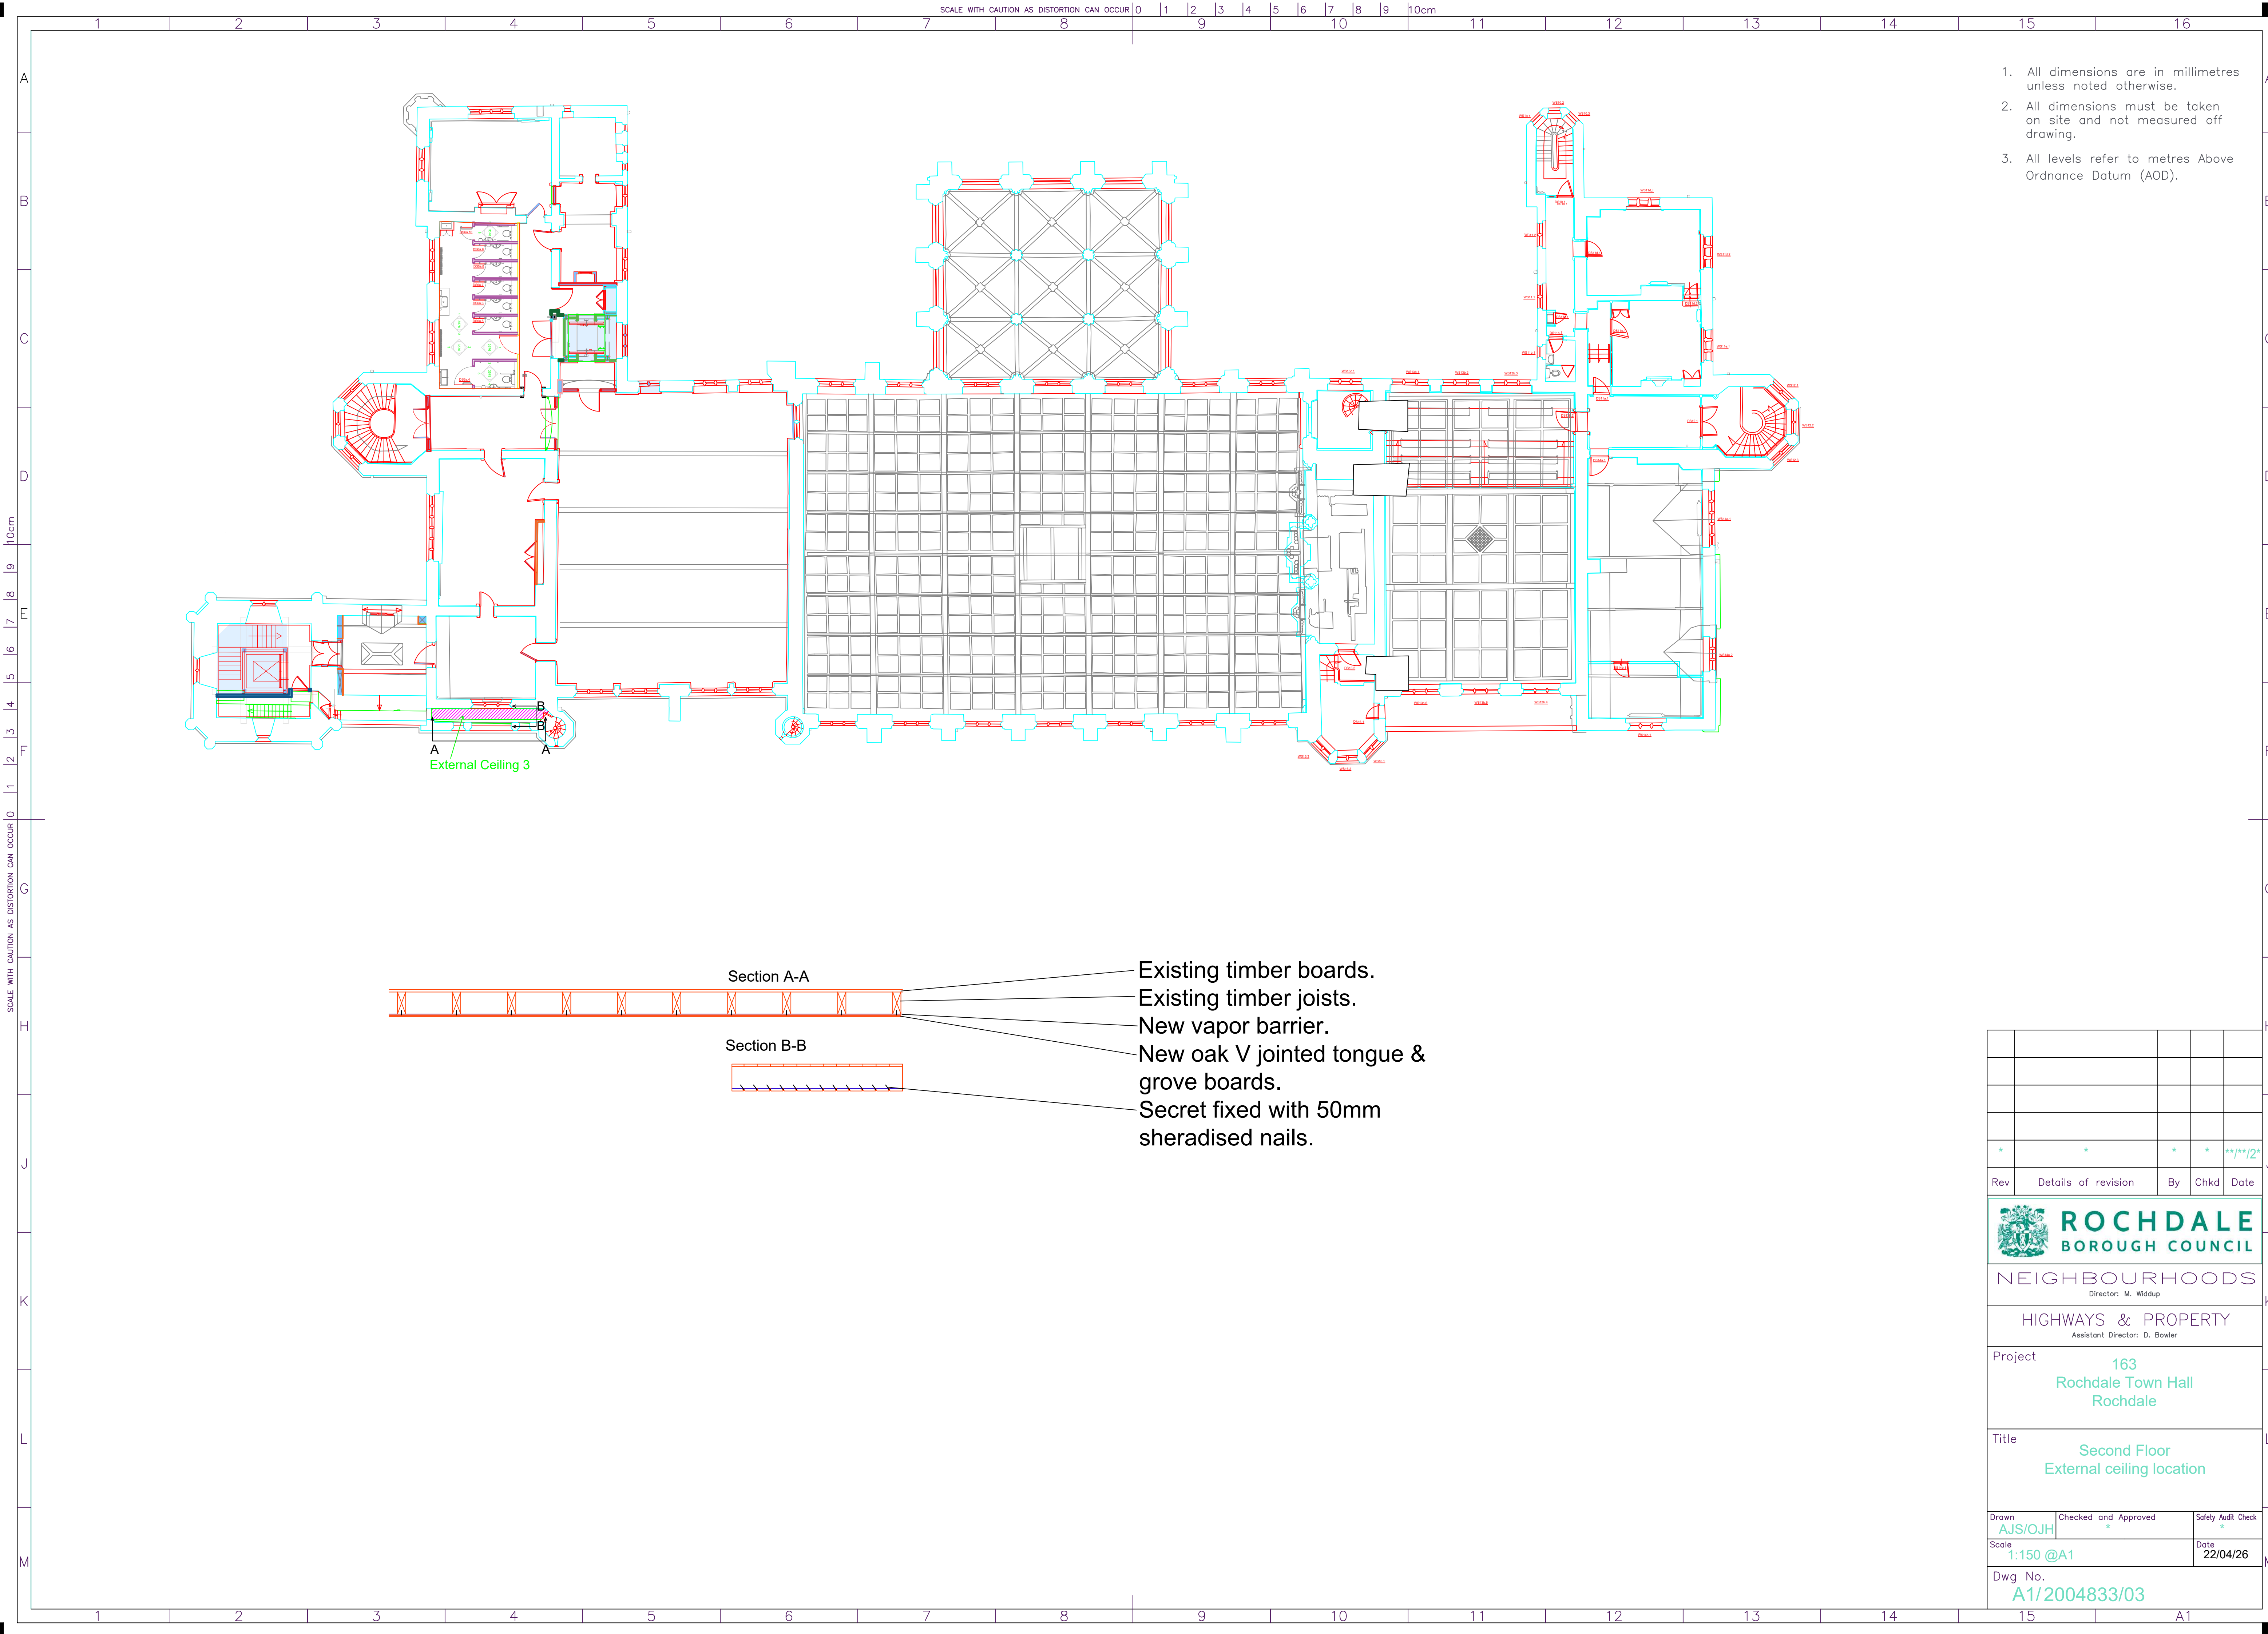

1. All dimensions are in millimetres unless noted otherwise.
2. All dimensions must be taken on site and not measured off drawing.
3. All levels refer to metres Above Ordnance Datum (AOD).

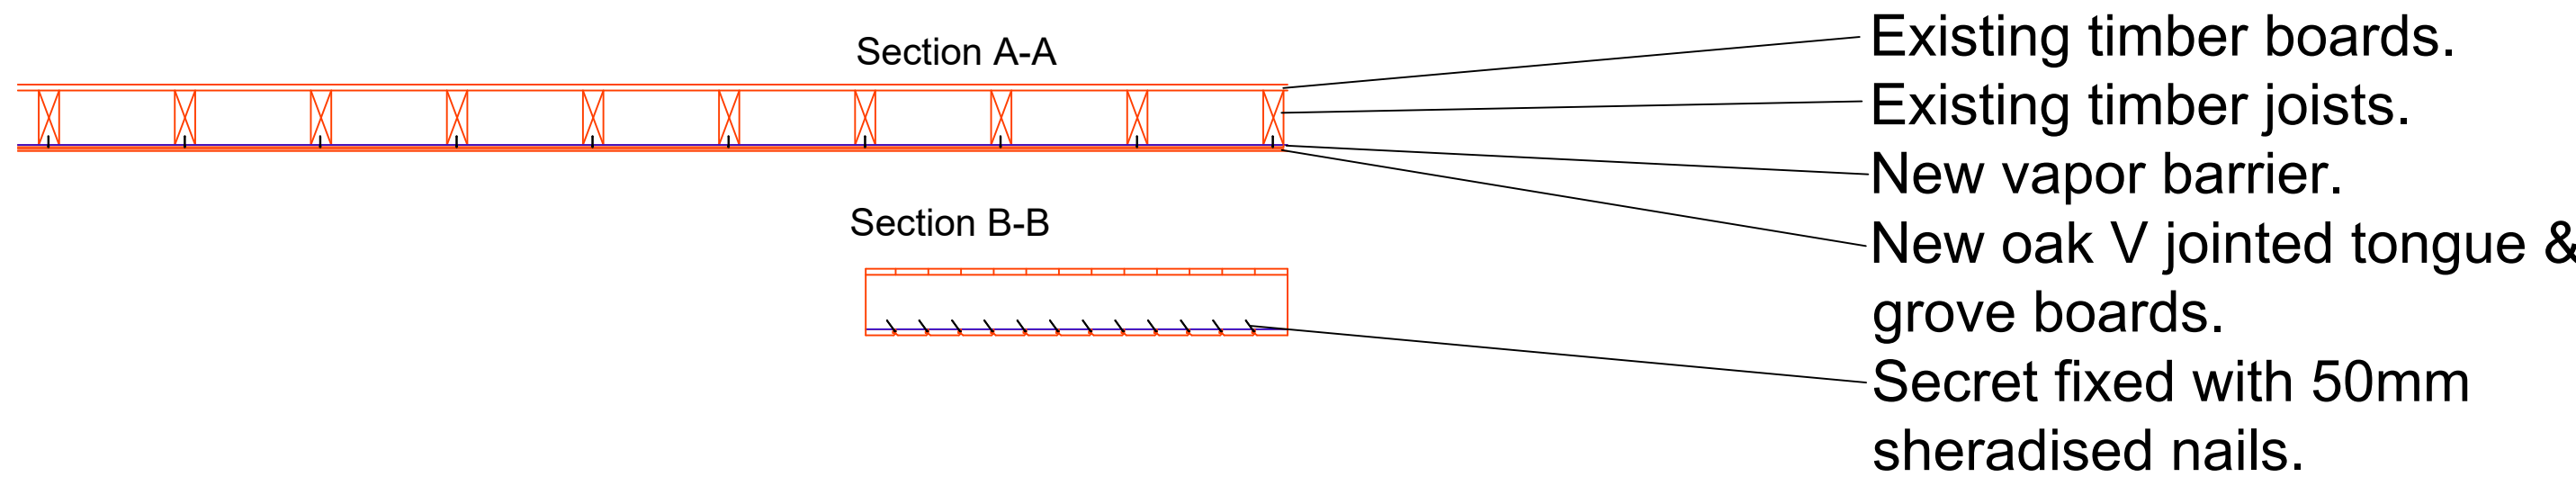

*	*	*	*	***/**/2*
Rev	Details of revision	By	Chkd	Date

**ROCHDALE**
BOROUGH COUNCIL

NEIGHBOURHOODS
Director: M. Widdup

HIGHWAYS & PROPERTY
Assistant Director: D. Bowler

Project
163
Rochdale Town Hall
Rochdale

Title
Second Floor
External ceiling location

Drawn AJS/OJH	Checked and Approved *	Safety Audit Check *
Scale 1:150 @A1	Date 22/04/26	
Dwg No. A1/2004833/03		