

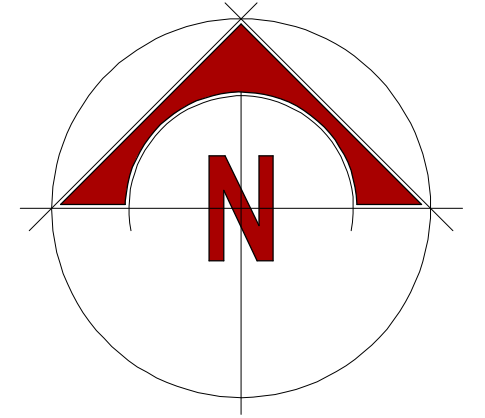


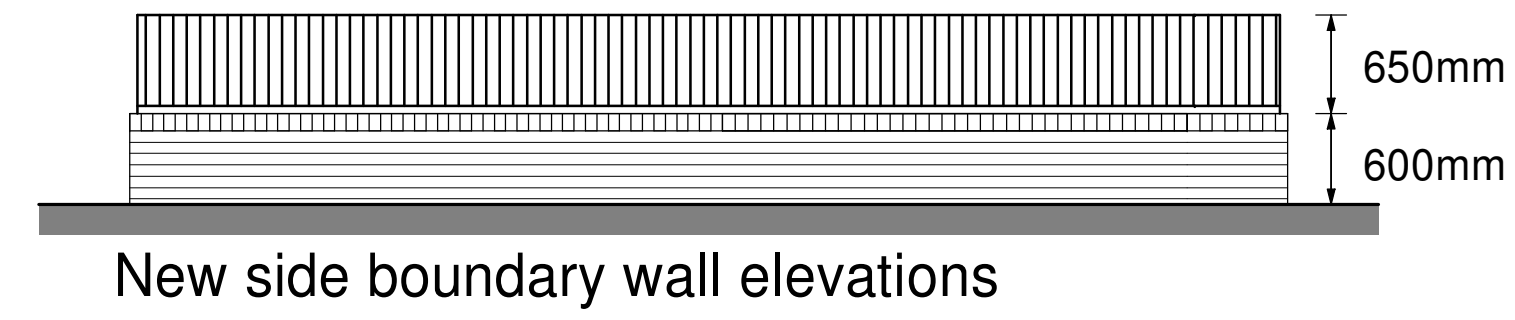

New section of dropped kerb
footway crossing to Rochdale
Council specification.

Any reinstatement to existing
footpath to be constructed
with 30mm thk tarmac surface
course on 60mm thk binder course
on 100mm thk type 1 recycled sub base
all laid to a fall of 1 in 40. The
reinstatement must be a permeable finish.

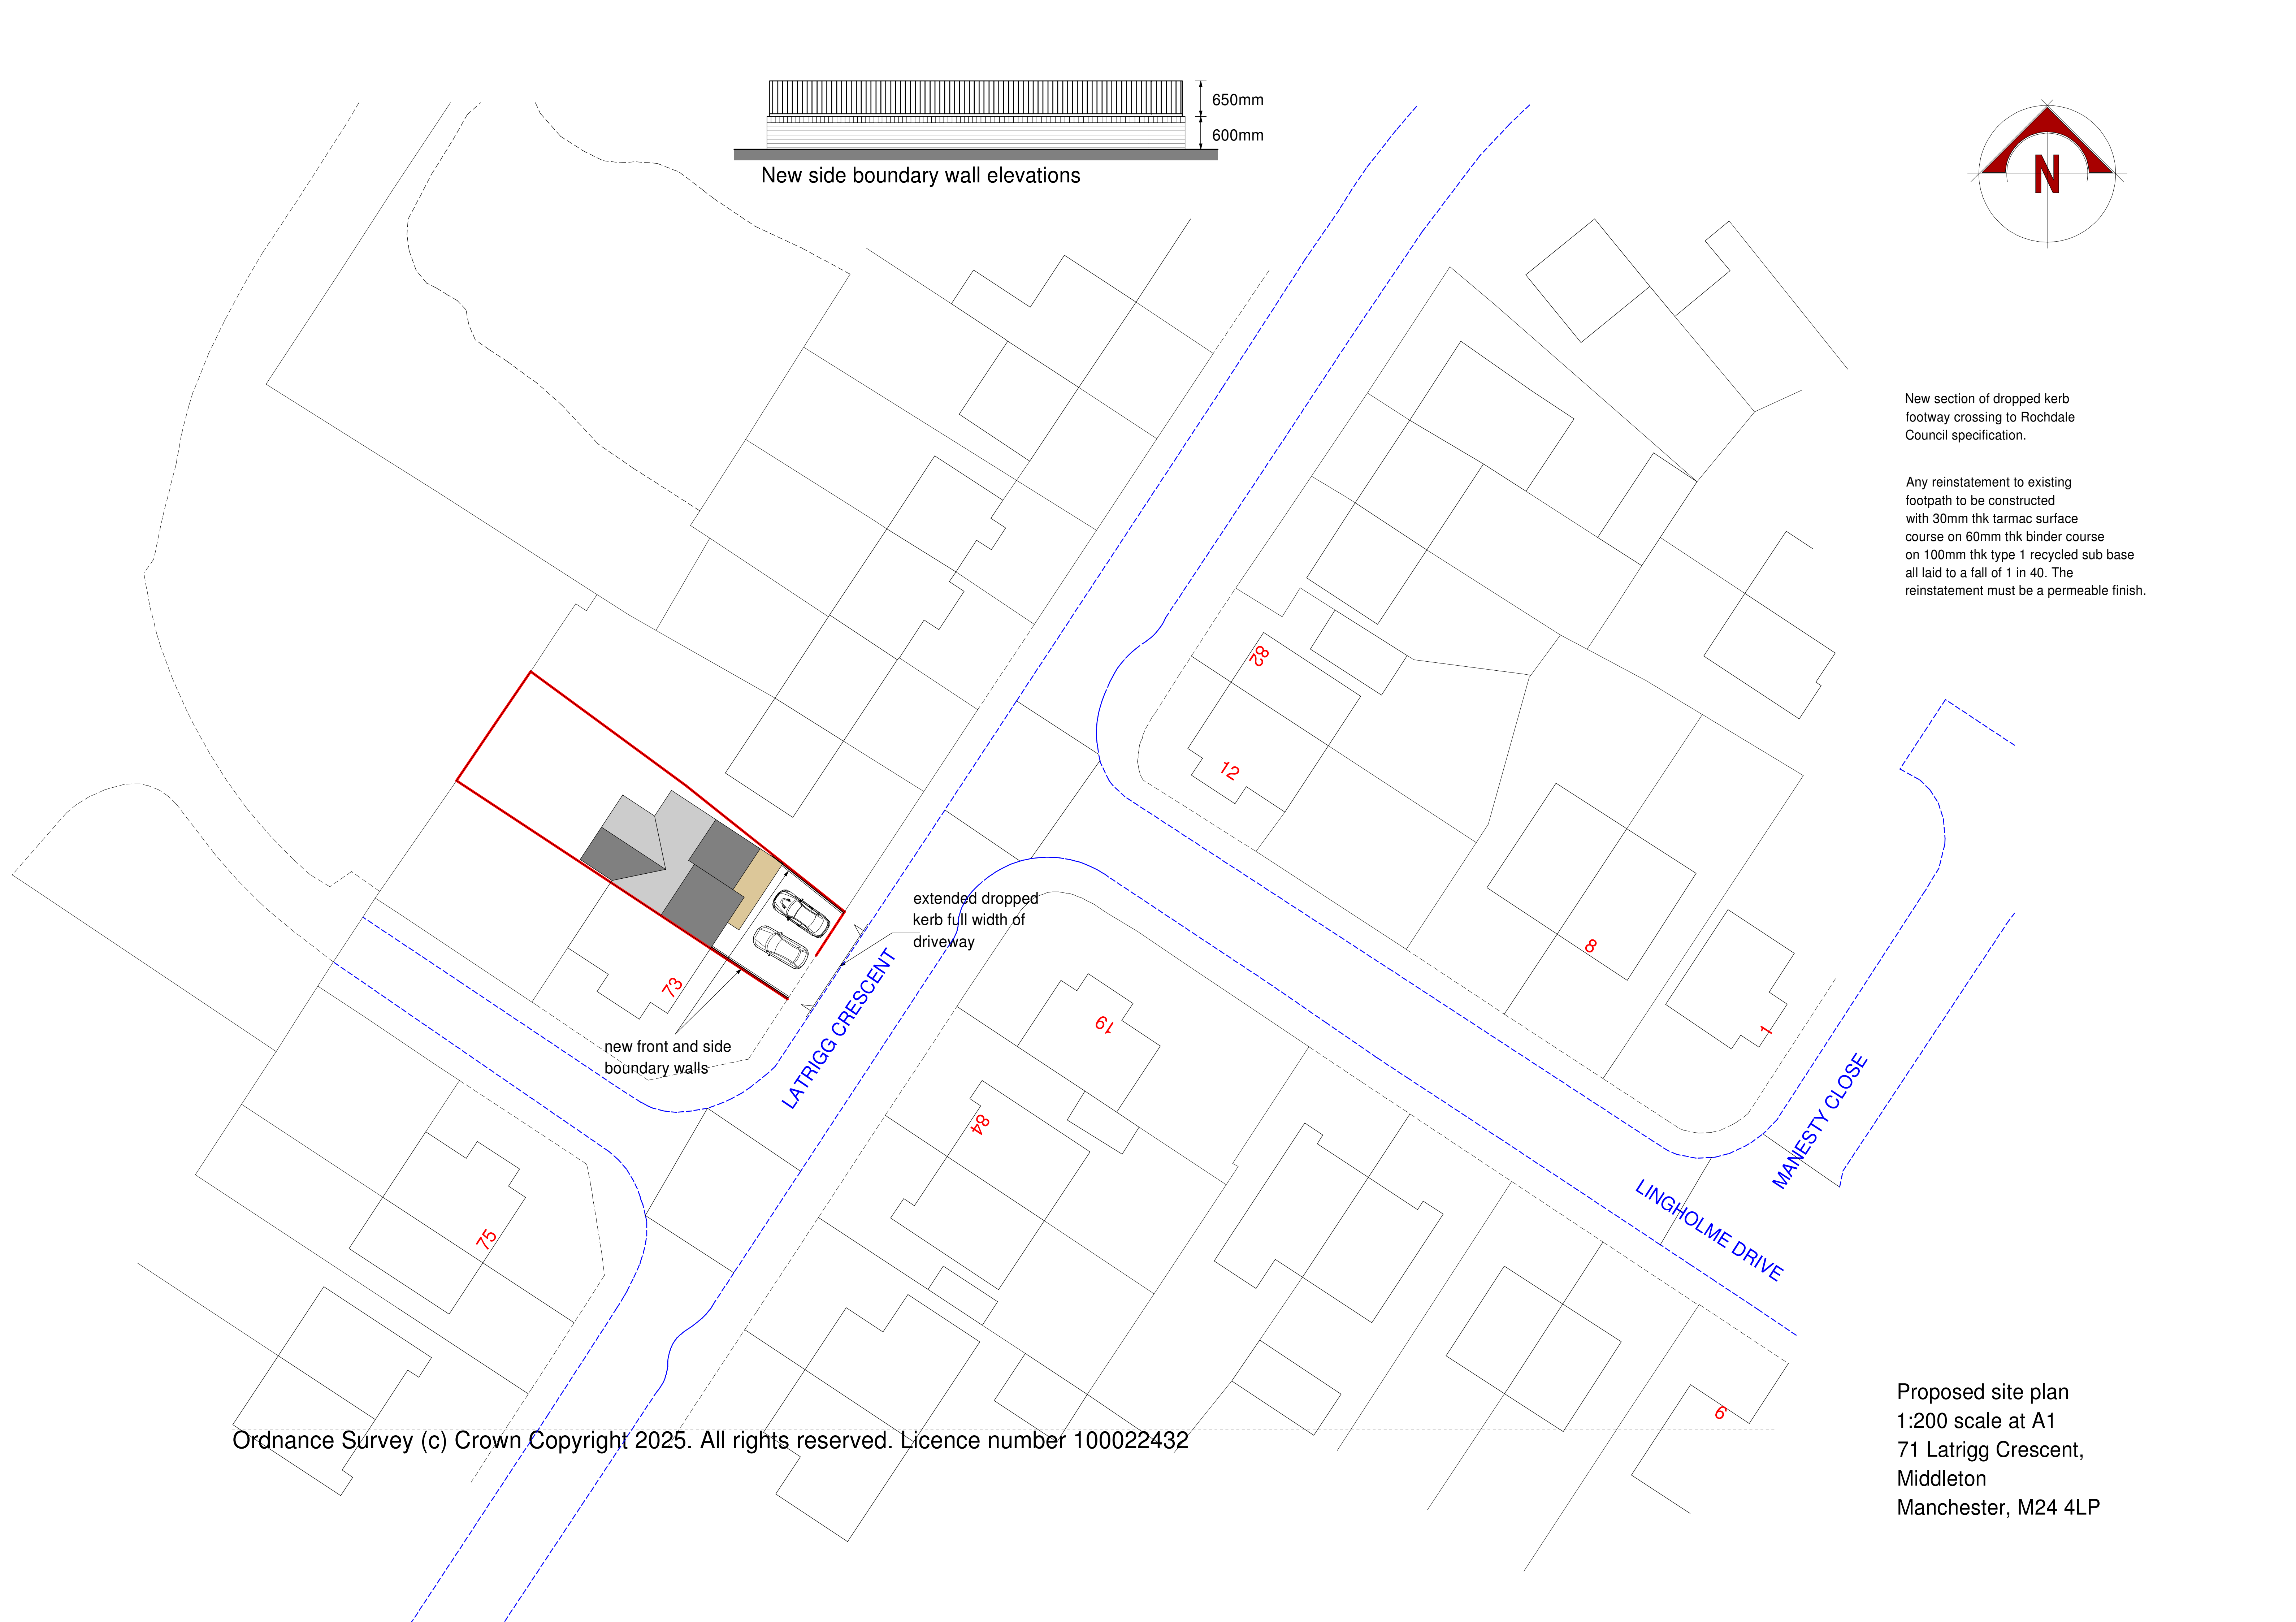

Ordnance Survey (c) Crown Copyright 2025. All rights reserved. Licence number 100022432

Proposed site plan
1:200 scale at A1
71 Latrigg Crescent,
Middleton
Manchester, M24 4LP