


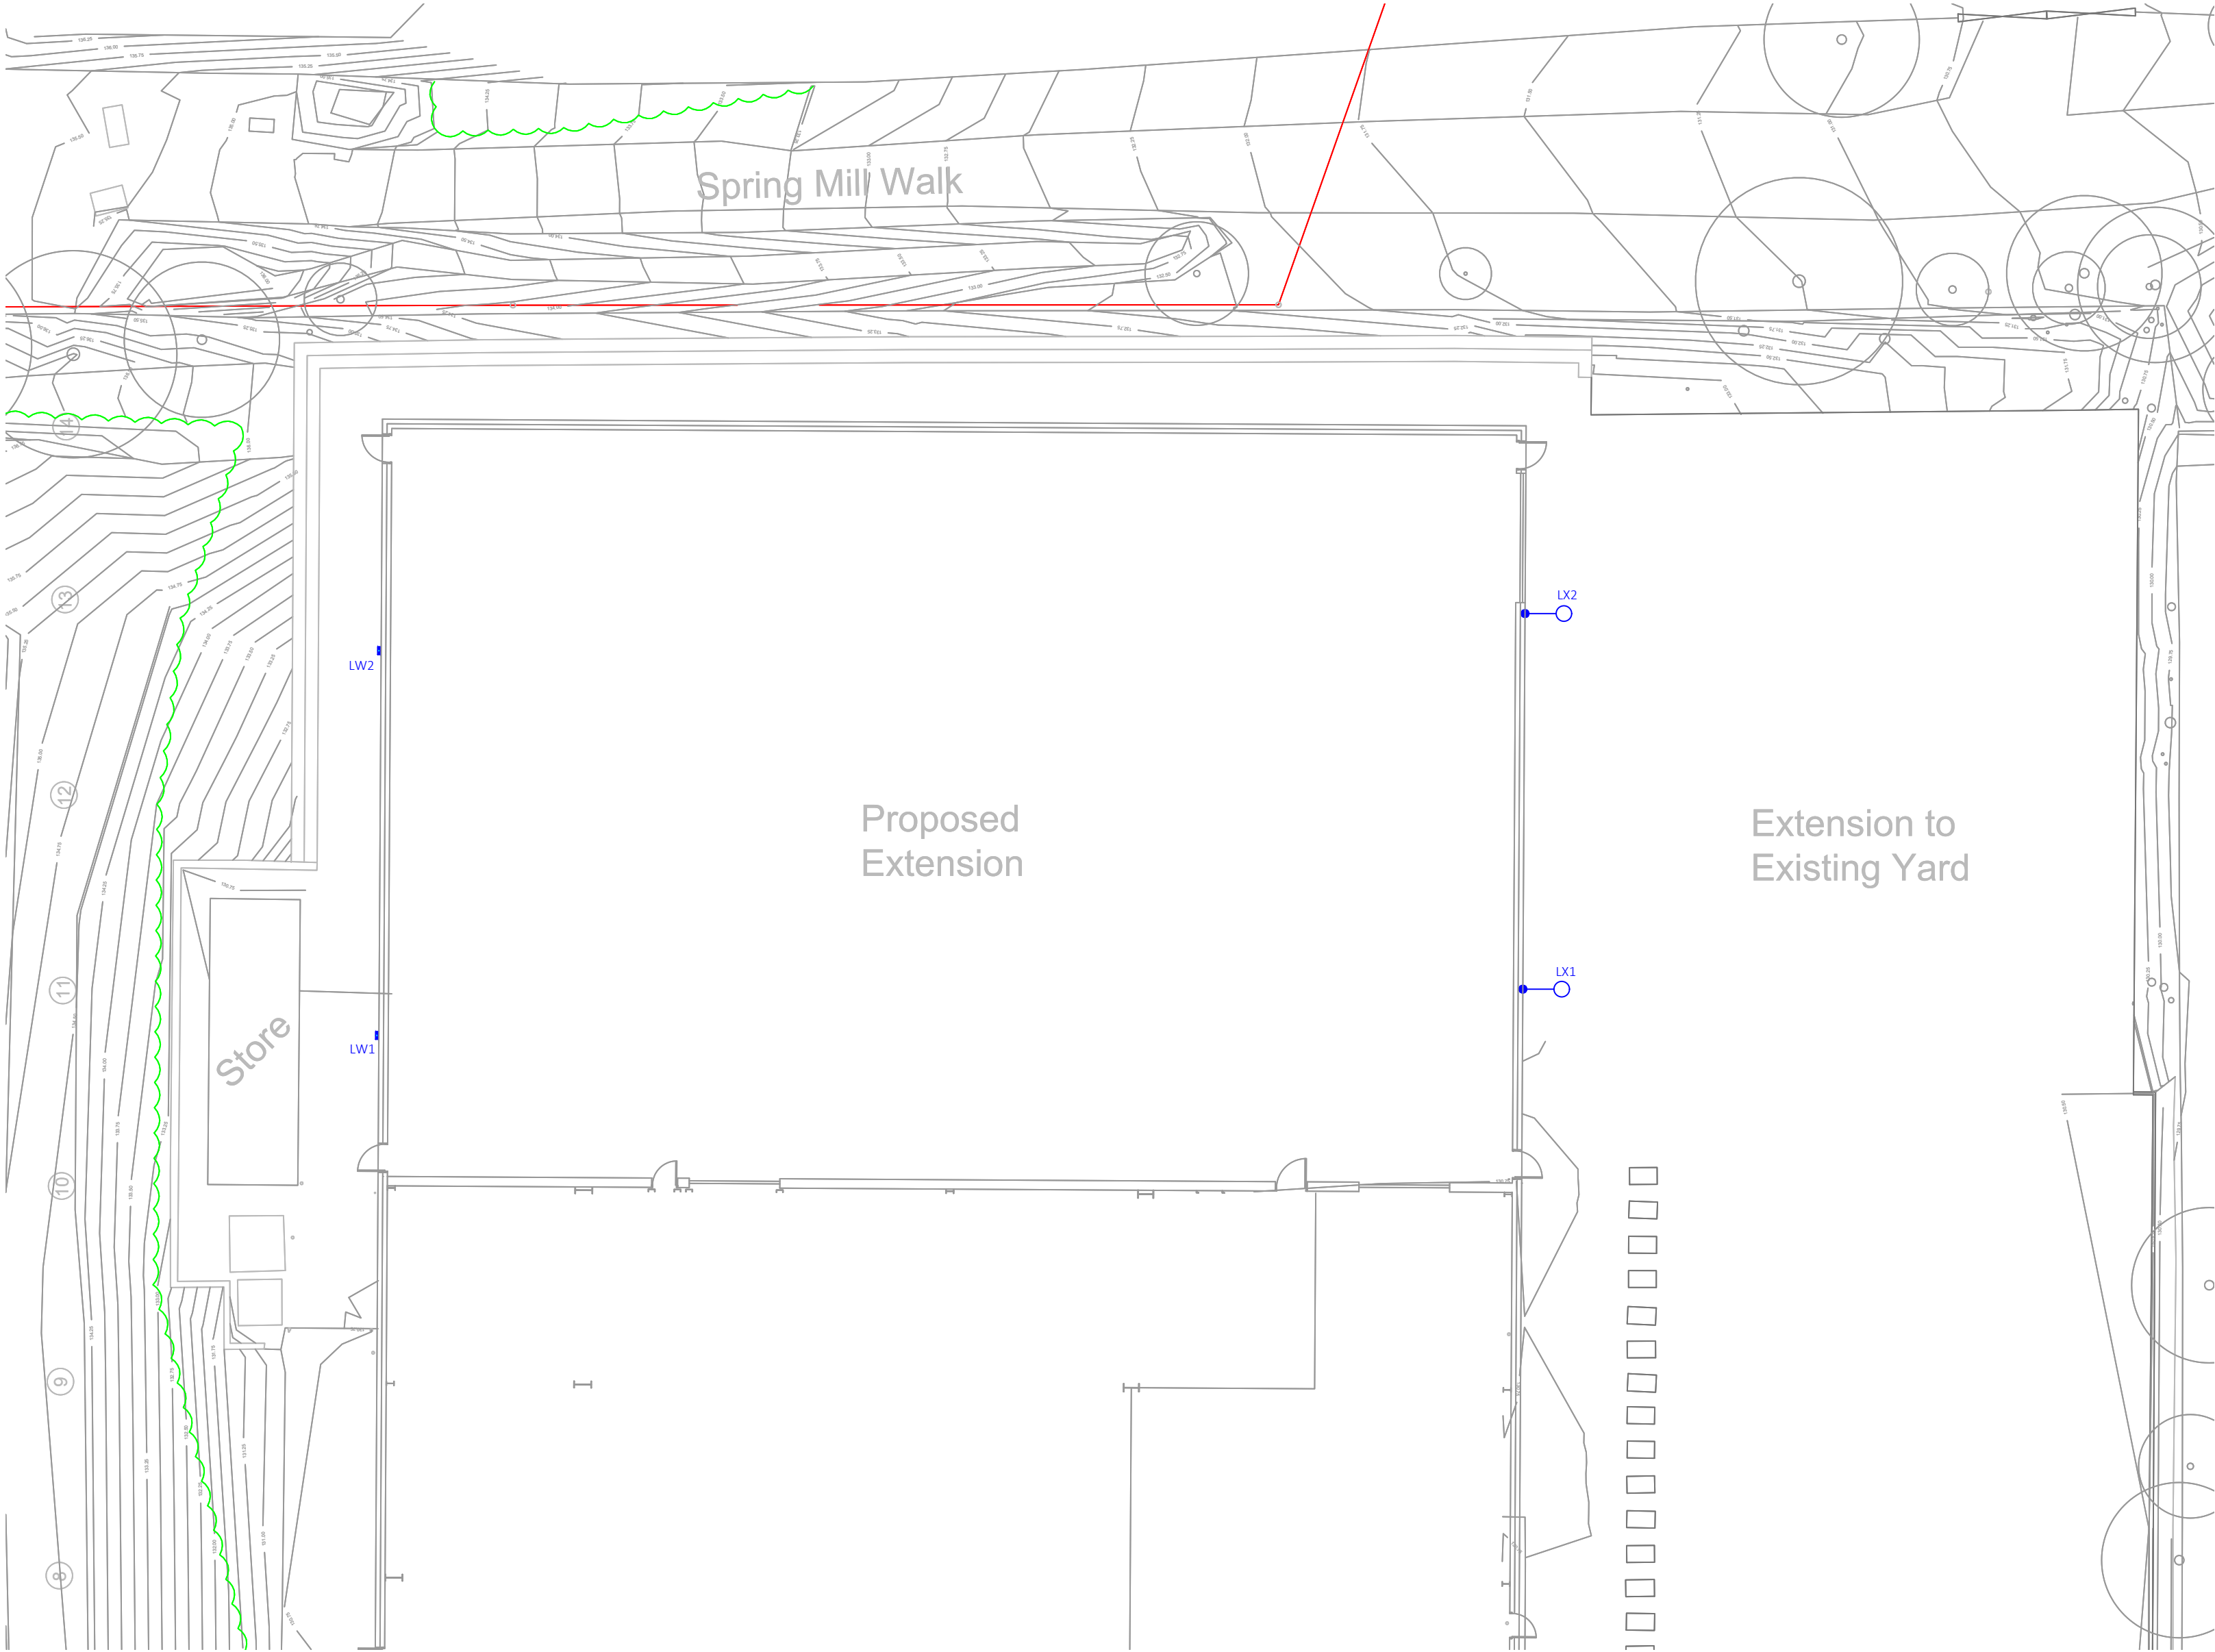

These details are confidential to illustrate the engineering services only for the purpose intended. Arrange to suit current architectural and structural details which may vary to some degree from these details. This drawing must be viewed and printed using Adobe Acrobat Version 9.0 or above when using as a PDF format. Do not scale from this drawing in either paper or digital format. To check the drawing has been printed at the intended scale this bar should be 25mm long at A3, 50mm long at A1 and 75mm long at A0.

Notes

1. THIS DRAWING SHOULD BE READ IN CONJUNCTION WITH ALL OTHER CONTRACT DOCUMENTATION.
2. CONTRACTORS WILL BE REQUIRED TO VERIFY ALL SETTING OUT AND OTHER MEASUREMENTS ON SITE.
3. THE SETTING OUT OF ALL LIGHT FITTINGS, CONTROLS AND ACCESSORIES IS TO BE SUPERVISED BY THE LIGHTING CONSULTANT.
4. FINAL LENGTHS OF ALL LINEAR SYSTEMS ARE TO BE VERIFIED ON SITE BY CONTRACTORS AND CHECKED WITH THE LIGHTING CONSULTANT PRIOR TO ORDERING

KEY TO DOCUMENTATION TEXT

BLUE TEXT : LUMINAIRE REFERENCE.
EG LM01 = FITTING TYPE LM, POSITION #01

RED TEXT : CONTROL CIRCUIT REFERENCE.
EG C1.09 = CONTROL AREA #1, CHANNEL #9

GREEN TEXT : CONTROL SYSTEM COMPONENTS

BLACK TEXT : GENERAL DESCRIPTIONS

P01	PRELIMINARY	AS	AS	SLH	11.03.2026
REV	AMENDMENTS	DRAWN	CHECKED	APPROVED	DATE
CLIENT					
CLIENT					
ARCHITECT					
JH.A					
PROJECT					
FOTHERGILL COATED FABRICS					
TITLE					
EXTENSION PROPOSED LIGHTING					
DRAWING NUMBER		SCALE		1:200@A2	
13181-CBG-EX-00-DR-Y-20001		REVISION		01	
STATUS		DO NOT SCALE		©CBG Consultants Ltd	
PRELIMINARY					

