


NOTES


1. On no account may this drawing be scaled.
2. Any discrepancy to be reported to the Architect immediately.
3. This drawing is copyright of P.J. Ennis & Partners Ltd.
4. This drawing is copyright of P.J. Ennis & Partners Ltd. via L-Design. It may not be reproduced, or part reproduced without the express consent of property sign.

Drawing Status

- ☐ PRELIMINARY FOR APPROVAL
- ☐ AGREED LAYOUT SIGNED OFF
- ☒ PLANNING DRAWING
- ☐ BUILDING CONTROL DRAWING
- ☐ TENDER DRAWING
- ☐ CONTRACT DRAWING
- ☐ CONSTRUCTION DRAWING
- ☐ AS-BUILT DRAWING

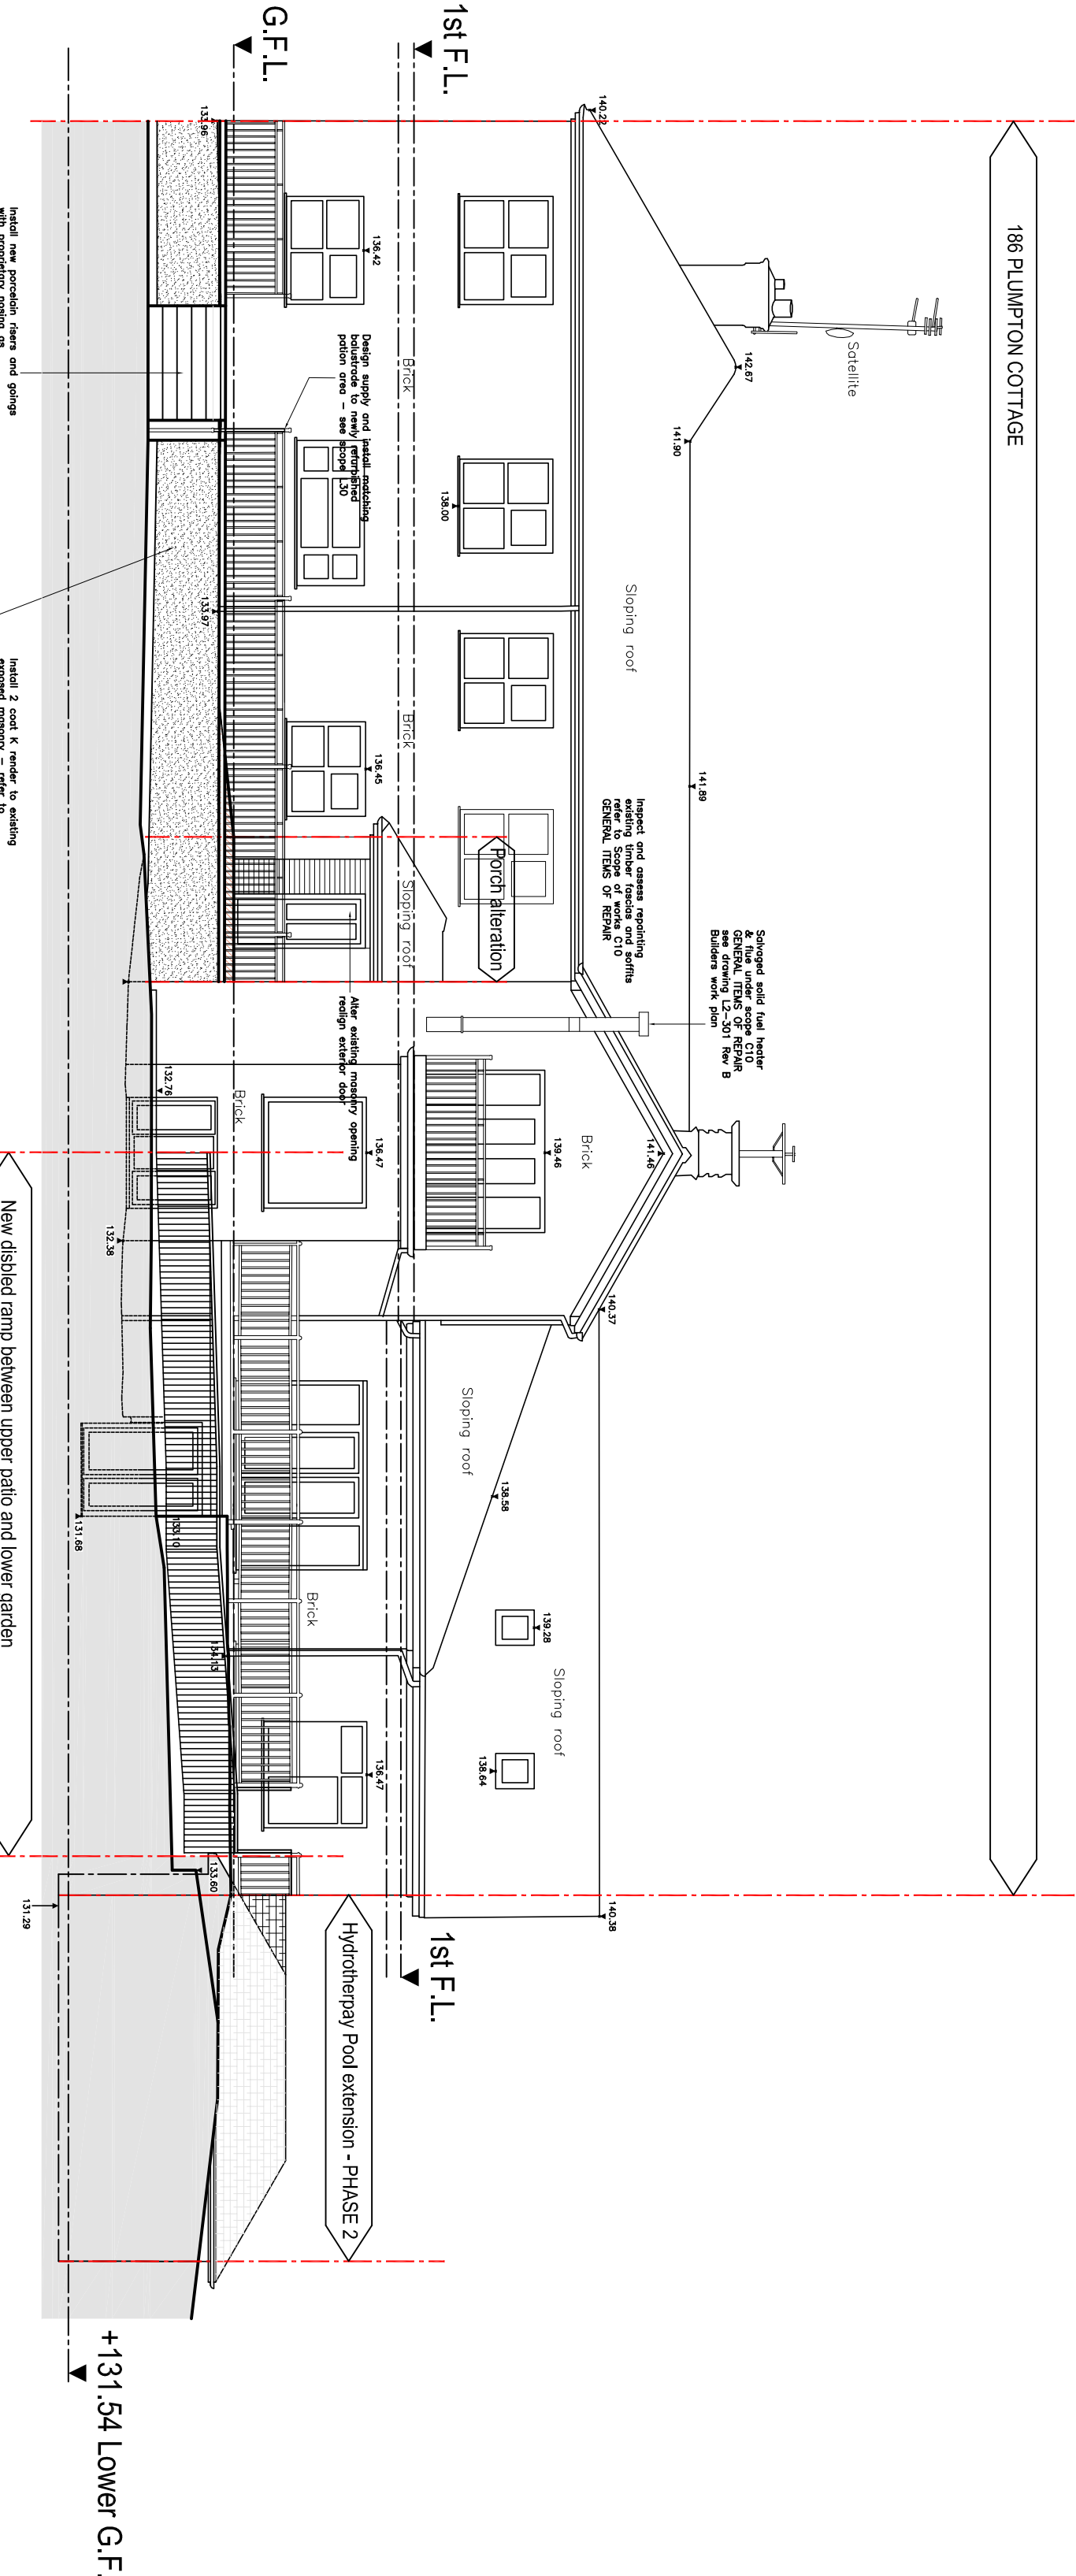


South West Elevation

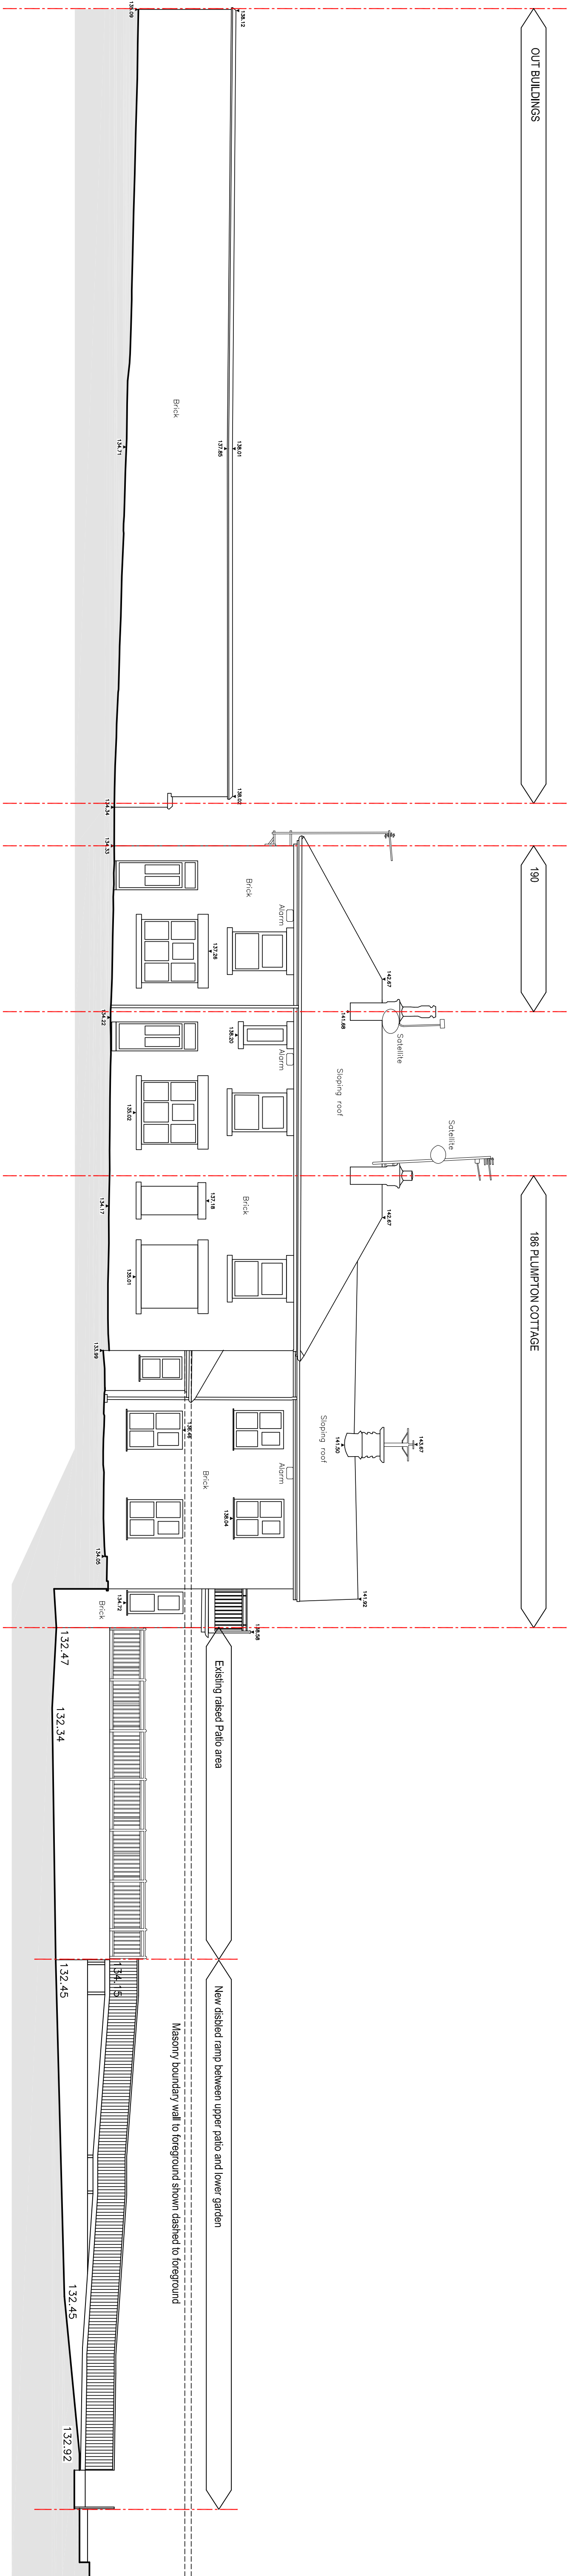

North West Elevation

0 1 2 3 4 5 6 7 8 9 10m

1:100

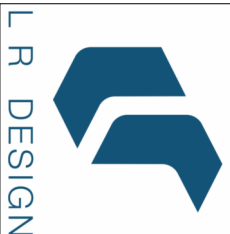

Architectural services
Office 3
131a Bury New Road
Barnoldswick
LANCASHIRE
BB7 5NX
t. +44(0)161 820 9196
e. project@lr-design.net
www.lr-design.net