


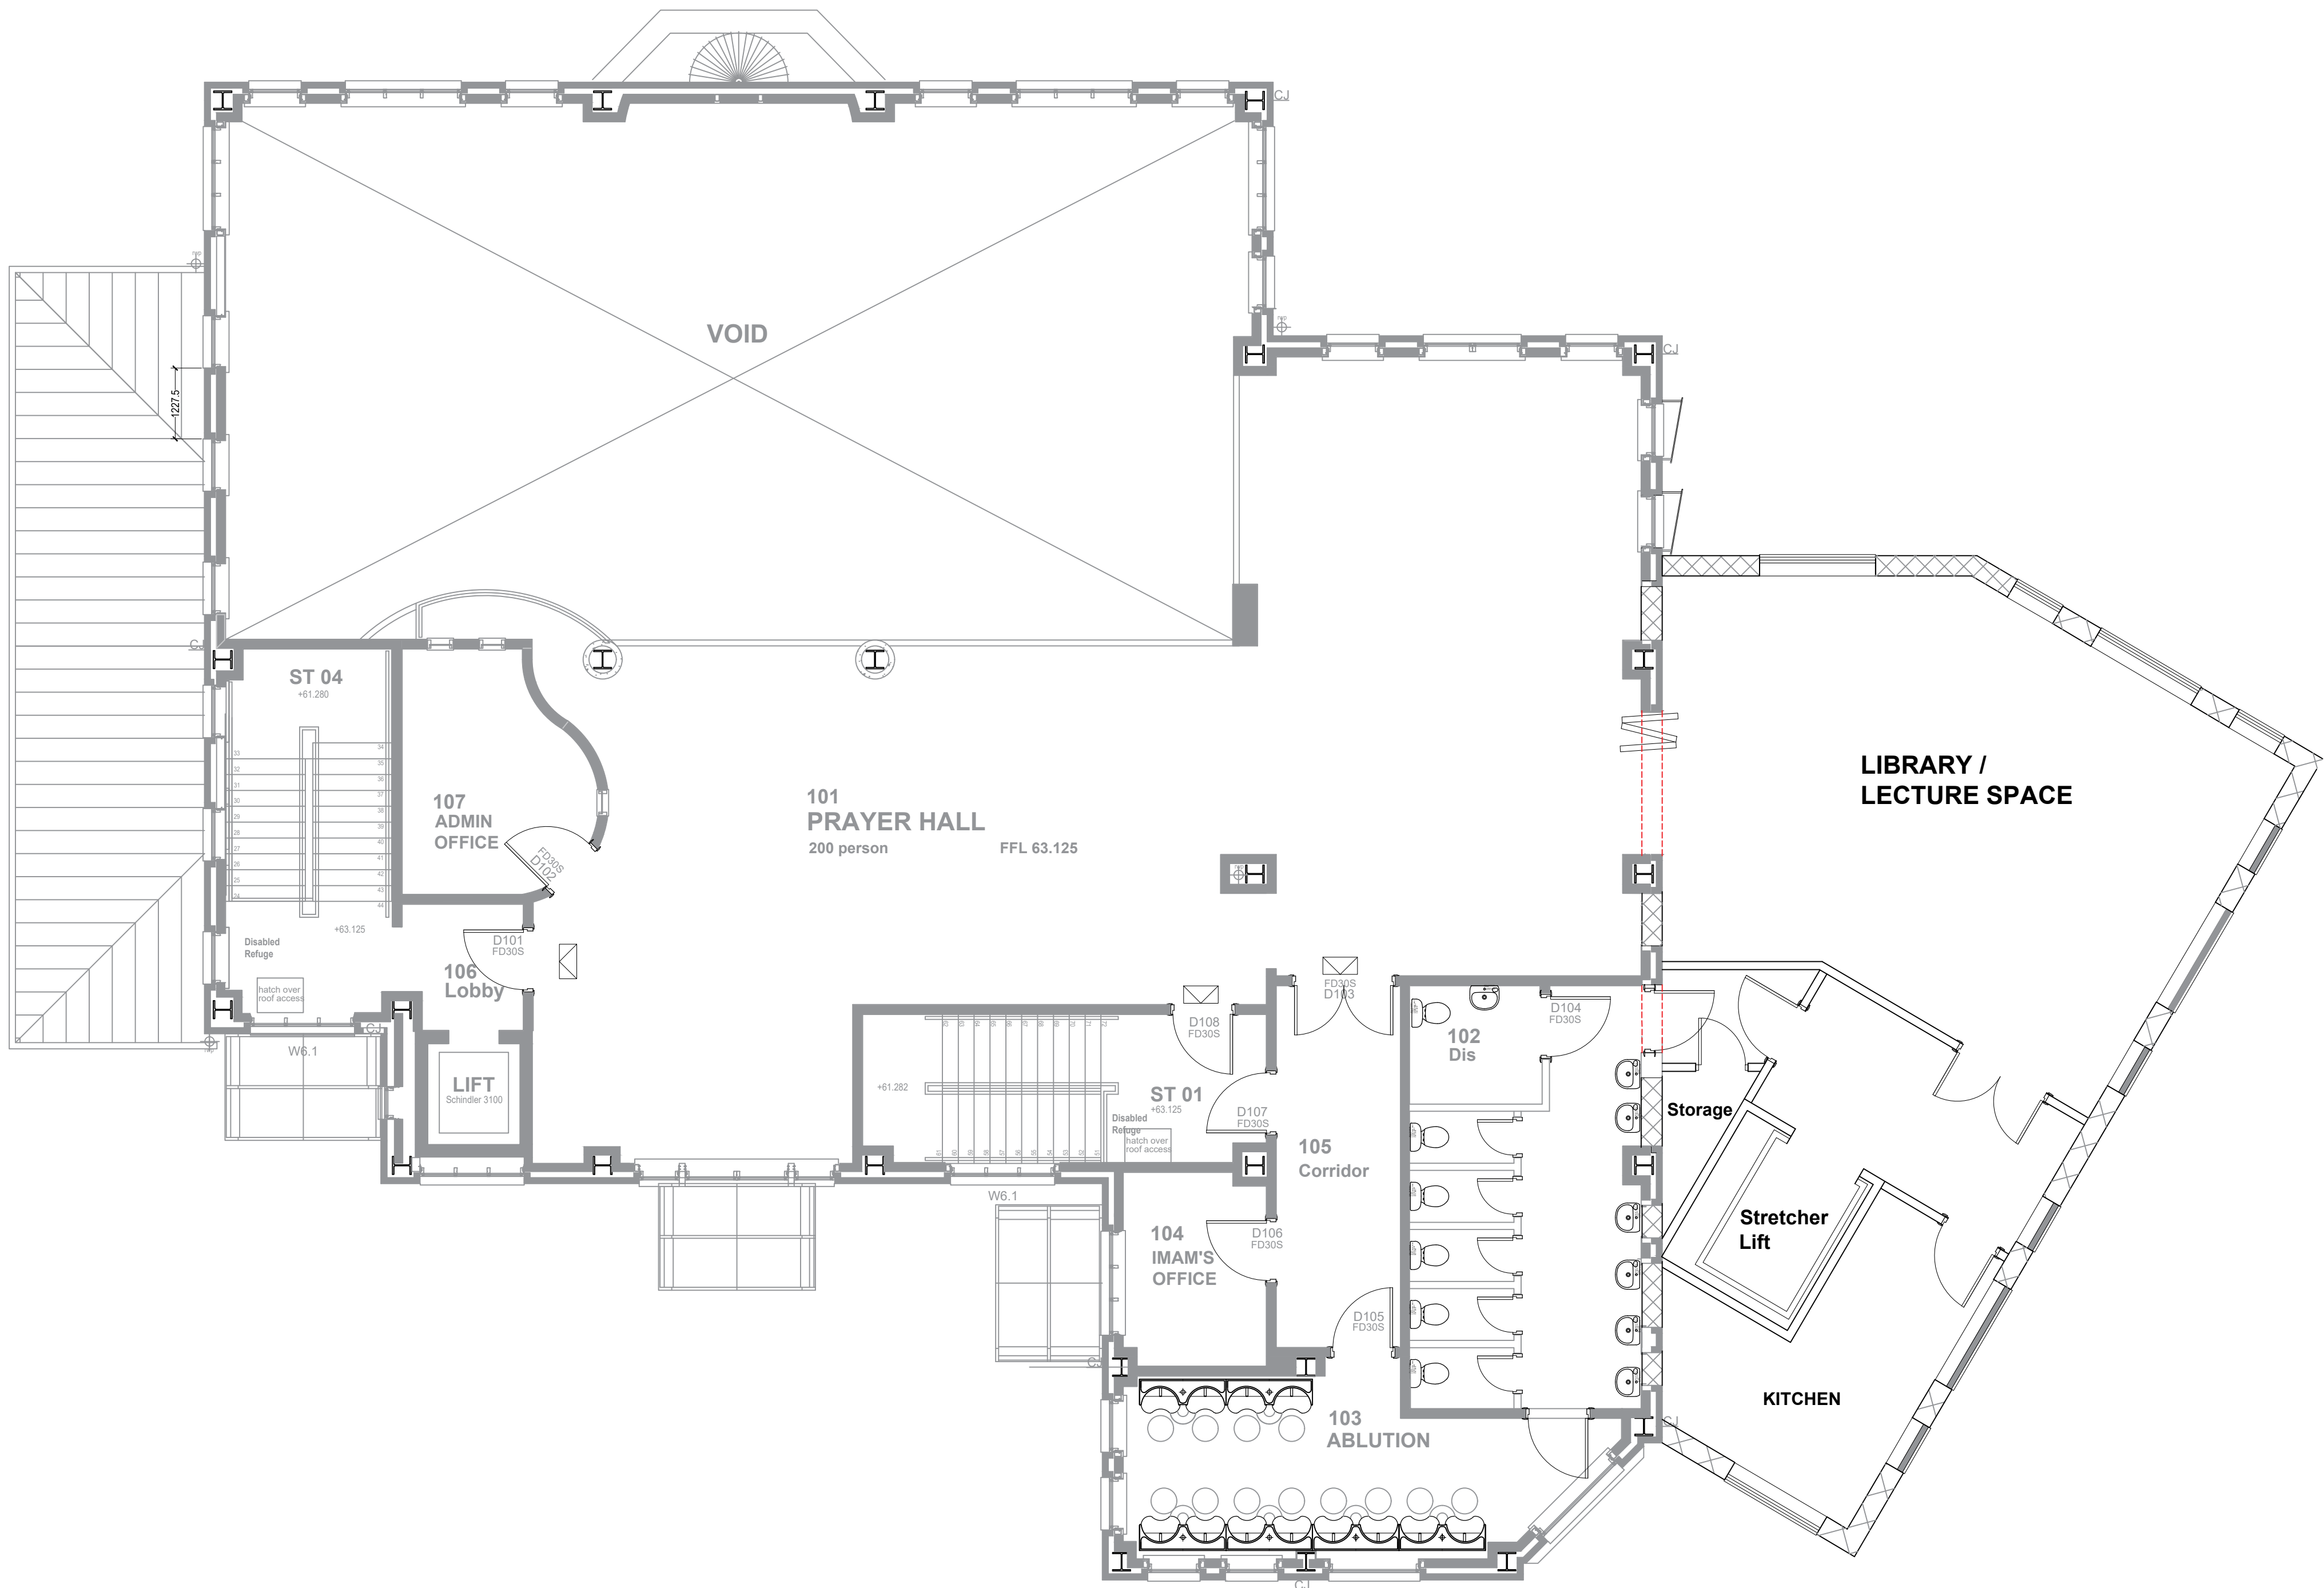


PROPOSED FIRST FLOOR

SCALE 1 : 75



EXISTING

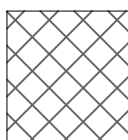

PROPOSED



DEMOLITION LINE

IMPORTANT NOTES: Do Not Scale from this Drawing.
Use Figured Dimensions Only.

DRAWING STATUS:

INFORMATION

REVISION
A

DATE
11.03.26

DESCRIPTION
Updates made following design review

FOOTPRINT DESIGN

E. info@footprintdesign.net
W. www.footprintdesign.net

CLIENT: GOLDEN MOSQUE

SCALE:
1:75@A1

DATE:
03.03.25

PROJECT: GOLDEN MOSQUE, ROCHDALE

DRAWING TITLE: PROPOSED GROUND FLOOR

DRAWING NO: A146_L(00)021