


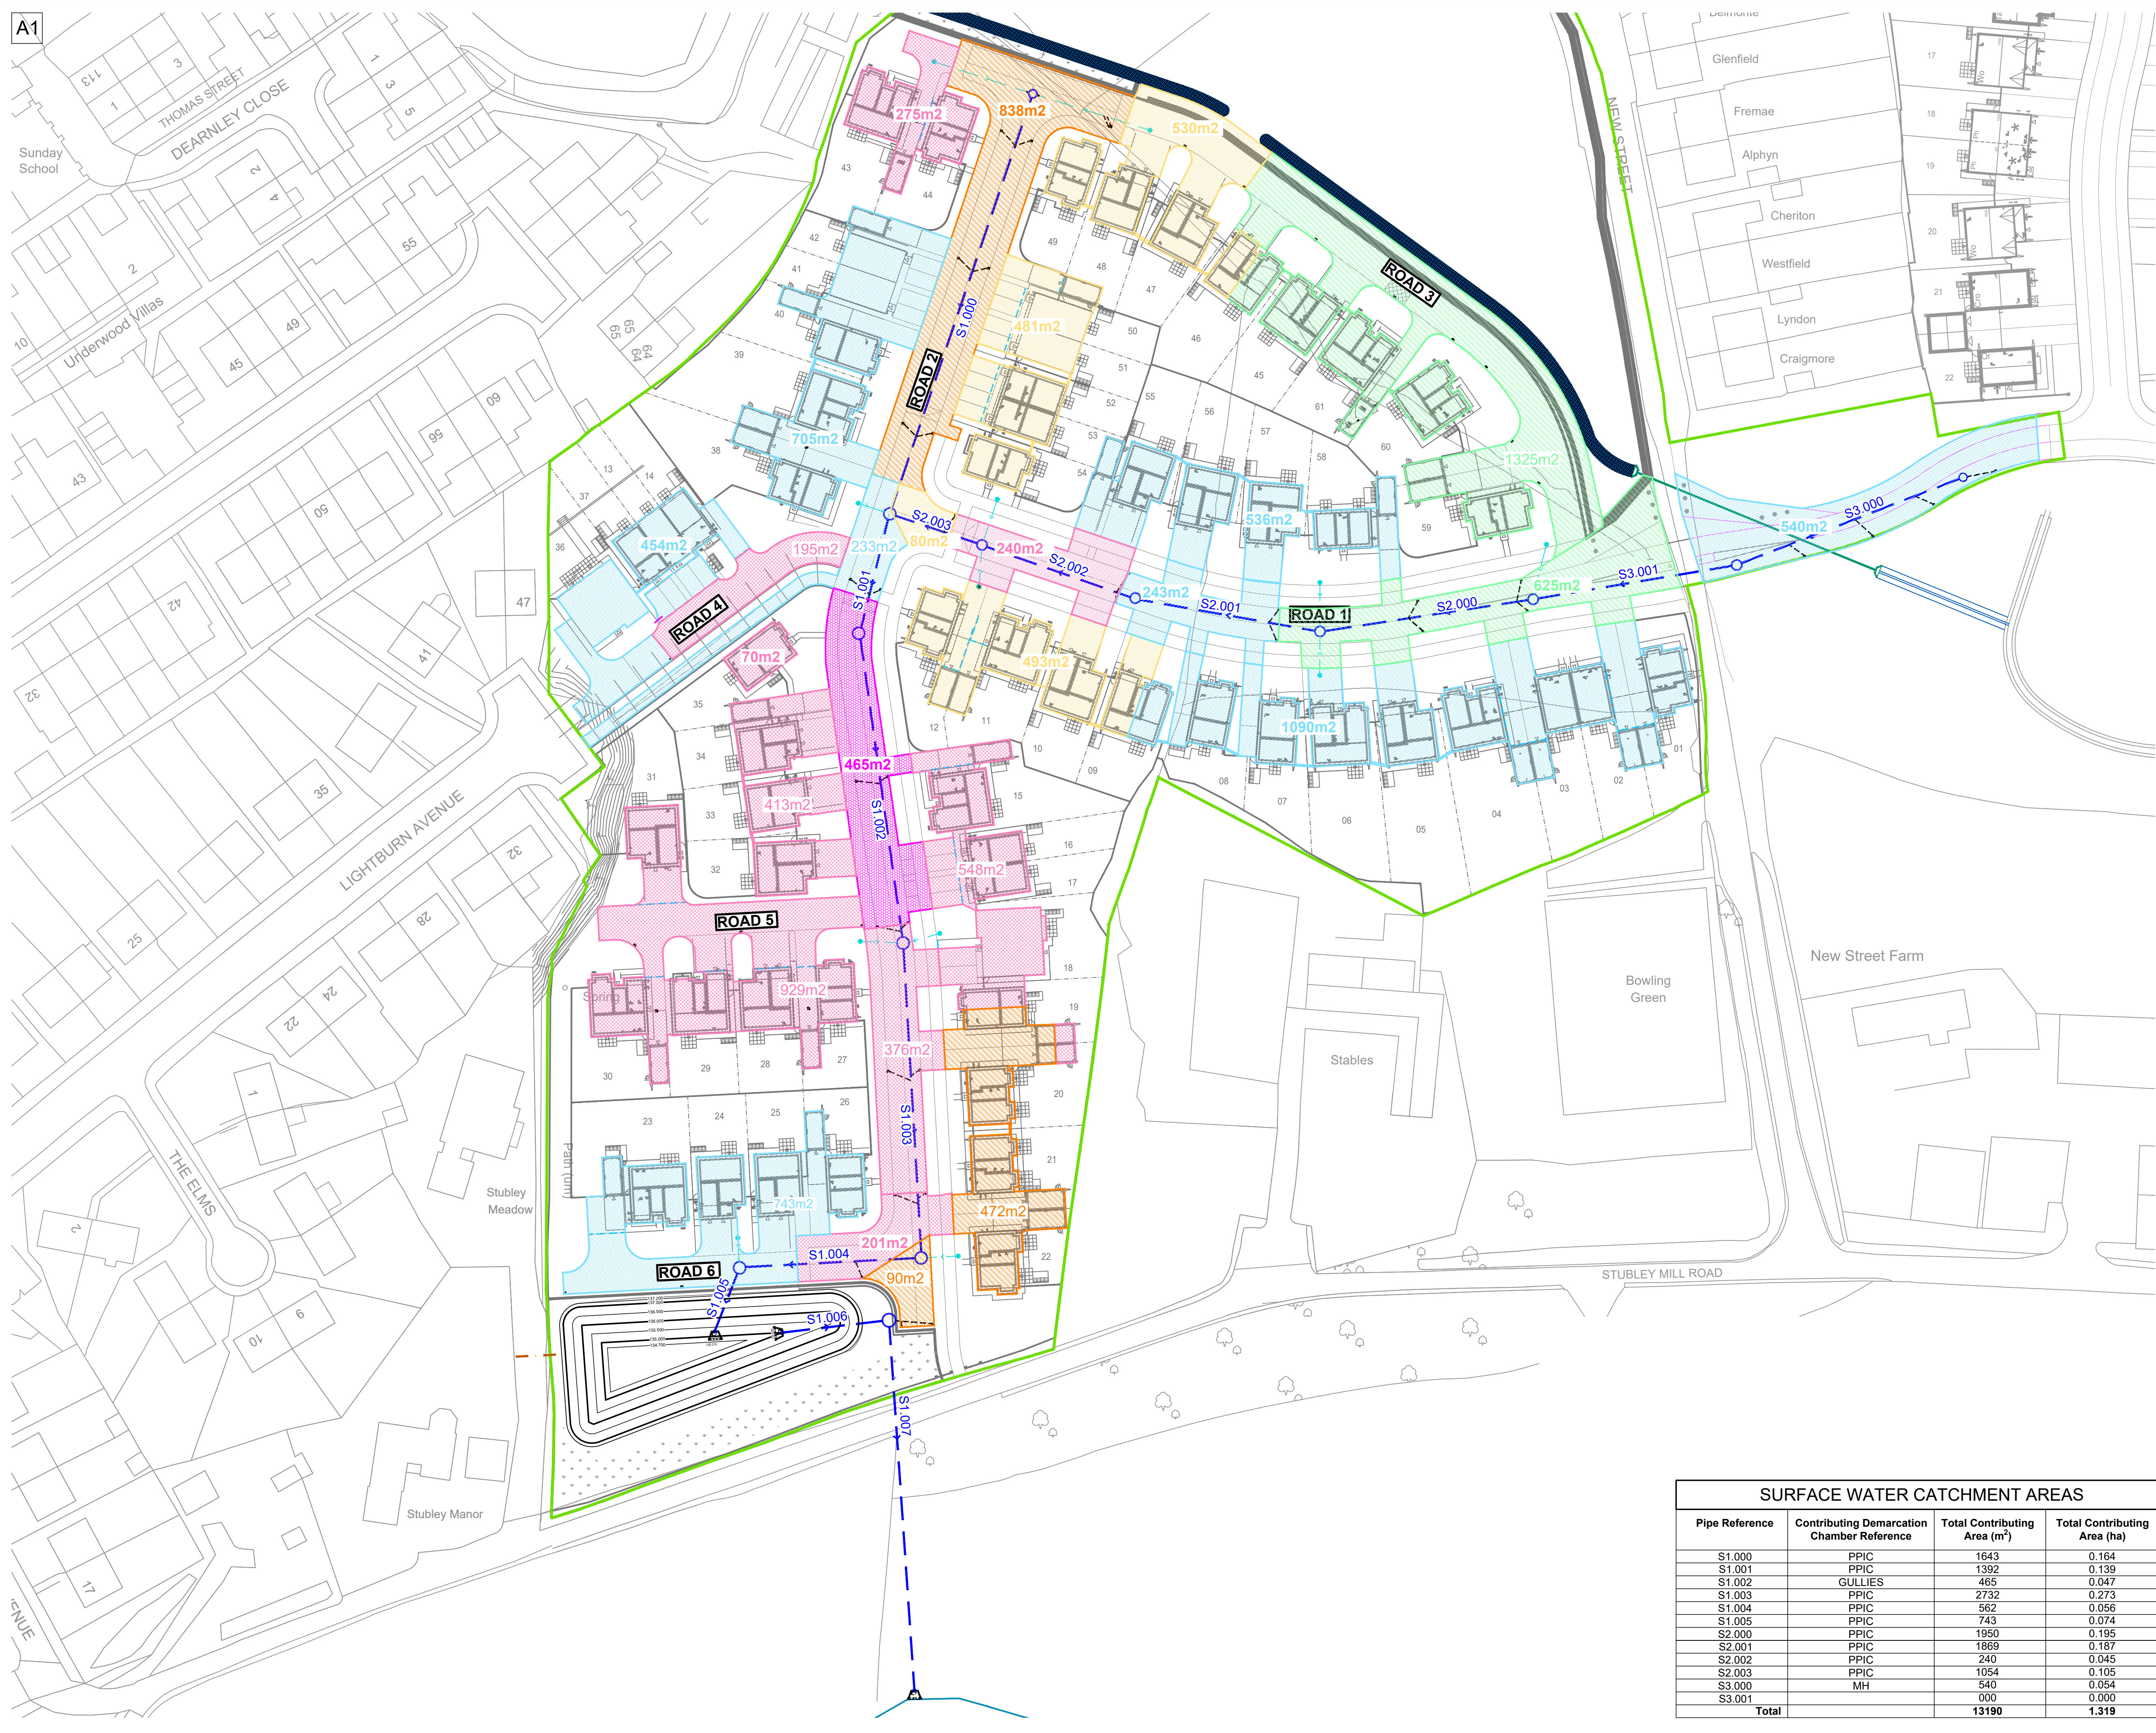

NOTES

This drawing is copyright and owned by Marston and Grundy LLP, and is for use on this site only unless contractually stated otherwise.

DO NOT SCALE this drawing (printed or electronic versions). Contractors must check all dimensions from site.

All other design team elements, where indicated, have been imported from the consultant's drawings and reference should be made to the individual consultant's drawings for exact setting out, size and type of component.

Discrepancies and / or ambiguities within this drawing, between it and information given elsewhere, must be reported immediately to the architect for clarification before proceeding.

All works are to be carried out in accordance with the latest British Standards and Codes of Practice unless specifically directed otherwise in the specification.

Responsibility for the reproduction of this drawing in paper form, or if issued in electronic format, lies with the recipient to check that all information has been replicated in full and is correct when compared to the original paper or electronic Graphical representations of equipment on this drawing have been co-ordinated, but are approximations Please refer to the Specifications and / or Details for actual sizes and / or specific contractor construction information.

This original document is issued for the purpose indicated below and contains information of confidential nature. Further copies and circulation will be strictly in accordance with the confidentiality agreement under the contract. This original must be destroyed or returned to the contractor.

DRAWING LIST

- 13169 S104 - 100 A3 LAND REGISTRY PLAN
- 13169 S104 - 101 AGREEMENT PLAN
- 13169 S104 - 102-106 S104 SEWER WORKS
- 13169 S104 - 107 PROPOSED IMPERMEABLE AREAS
- 13169 S104 - 108-109 LONG SECTIONS
- 13169 S104 - 110 DRAINAGE ABANDONMENT PLAN
- 13169 S104 - 111 FLOW CONTROL MANHOLE
- 13169 S104 - 112 POND DETAILS
- 13169 S104 - 113 HEADWALL DETAILS
- 13169 S104 - 114 1:20 EXISTING MANHOLE REFERENCE PLAN
- 13169 S104 - 115 1:20 EXISTING MANHOLE DETAILS

P2	UPDATED TO LATEST SITE LAYOUT	AMT	05.12.25	AJ
P1	PRELIMINARY ISSUE	AMT	26.05.23	AJ
Rev	Description	By	Date	CHK'd

Marston & Grundy LLP
Consulting Engineers
Priory House, Ellesmere Ave
Marple, Stockport, Cheshire, SK6 7AN
Telephone: 0161 427 7231
Email: mail@marstonandgrundy.com

Client
RUSSELL HOMES

Project
LAND OFF NEW STREET
LITTLEBOROUGH

Drawing
S104 SEWER WORKS
IMPERMEABLE AREAS PLAN

Purpose of Issue
APPROVAL

Scale @ A1	Date	Drawn	Checked
1:500	Apr' 23	AMT	AJ

Project No.	Drawing No.	Revision
13169	S104 - 109	P2

SURFACE WATER CATCHMENT AREAS			
Pipe Reference	Contributing Demarcation Chamber Reference	Total Contributing Area (m²)	Total Contributing Area (ha)
S1.000	PPIC	1643	0.164
S1.001	PPIC	1392	0.139
S1.002	GULLIES	465	0.047
S1.003	PPIC	2732	0.273
S1.004	PPIC	562	0.056
S1.005	PPIC	743	0.074
S2.000	PPIC	1950	0.195
S2.001	PPIC	1869	0.187
S2.002	PPIC	240	0.045
S2.003	PPIC	1054	0.105
S3.000	MH	540	0.054
S3.001		000	0.000
Total		13190	1.319