


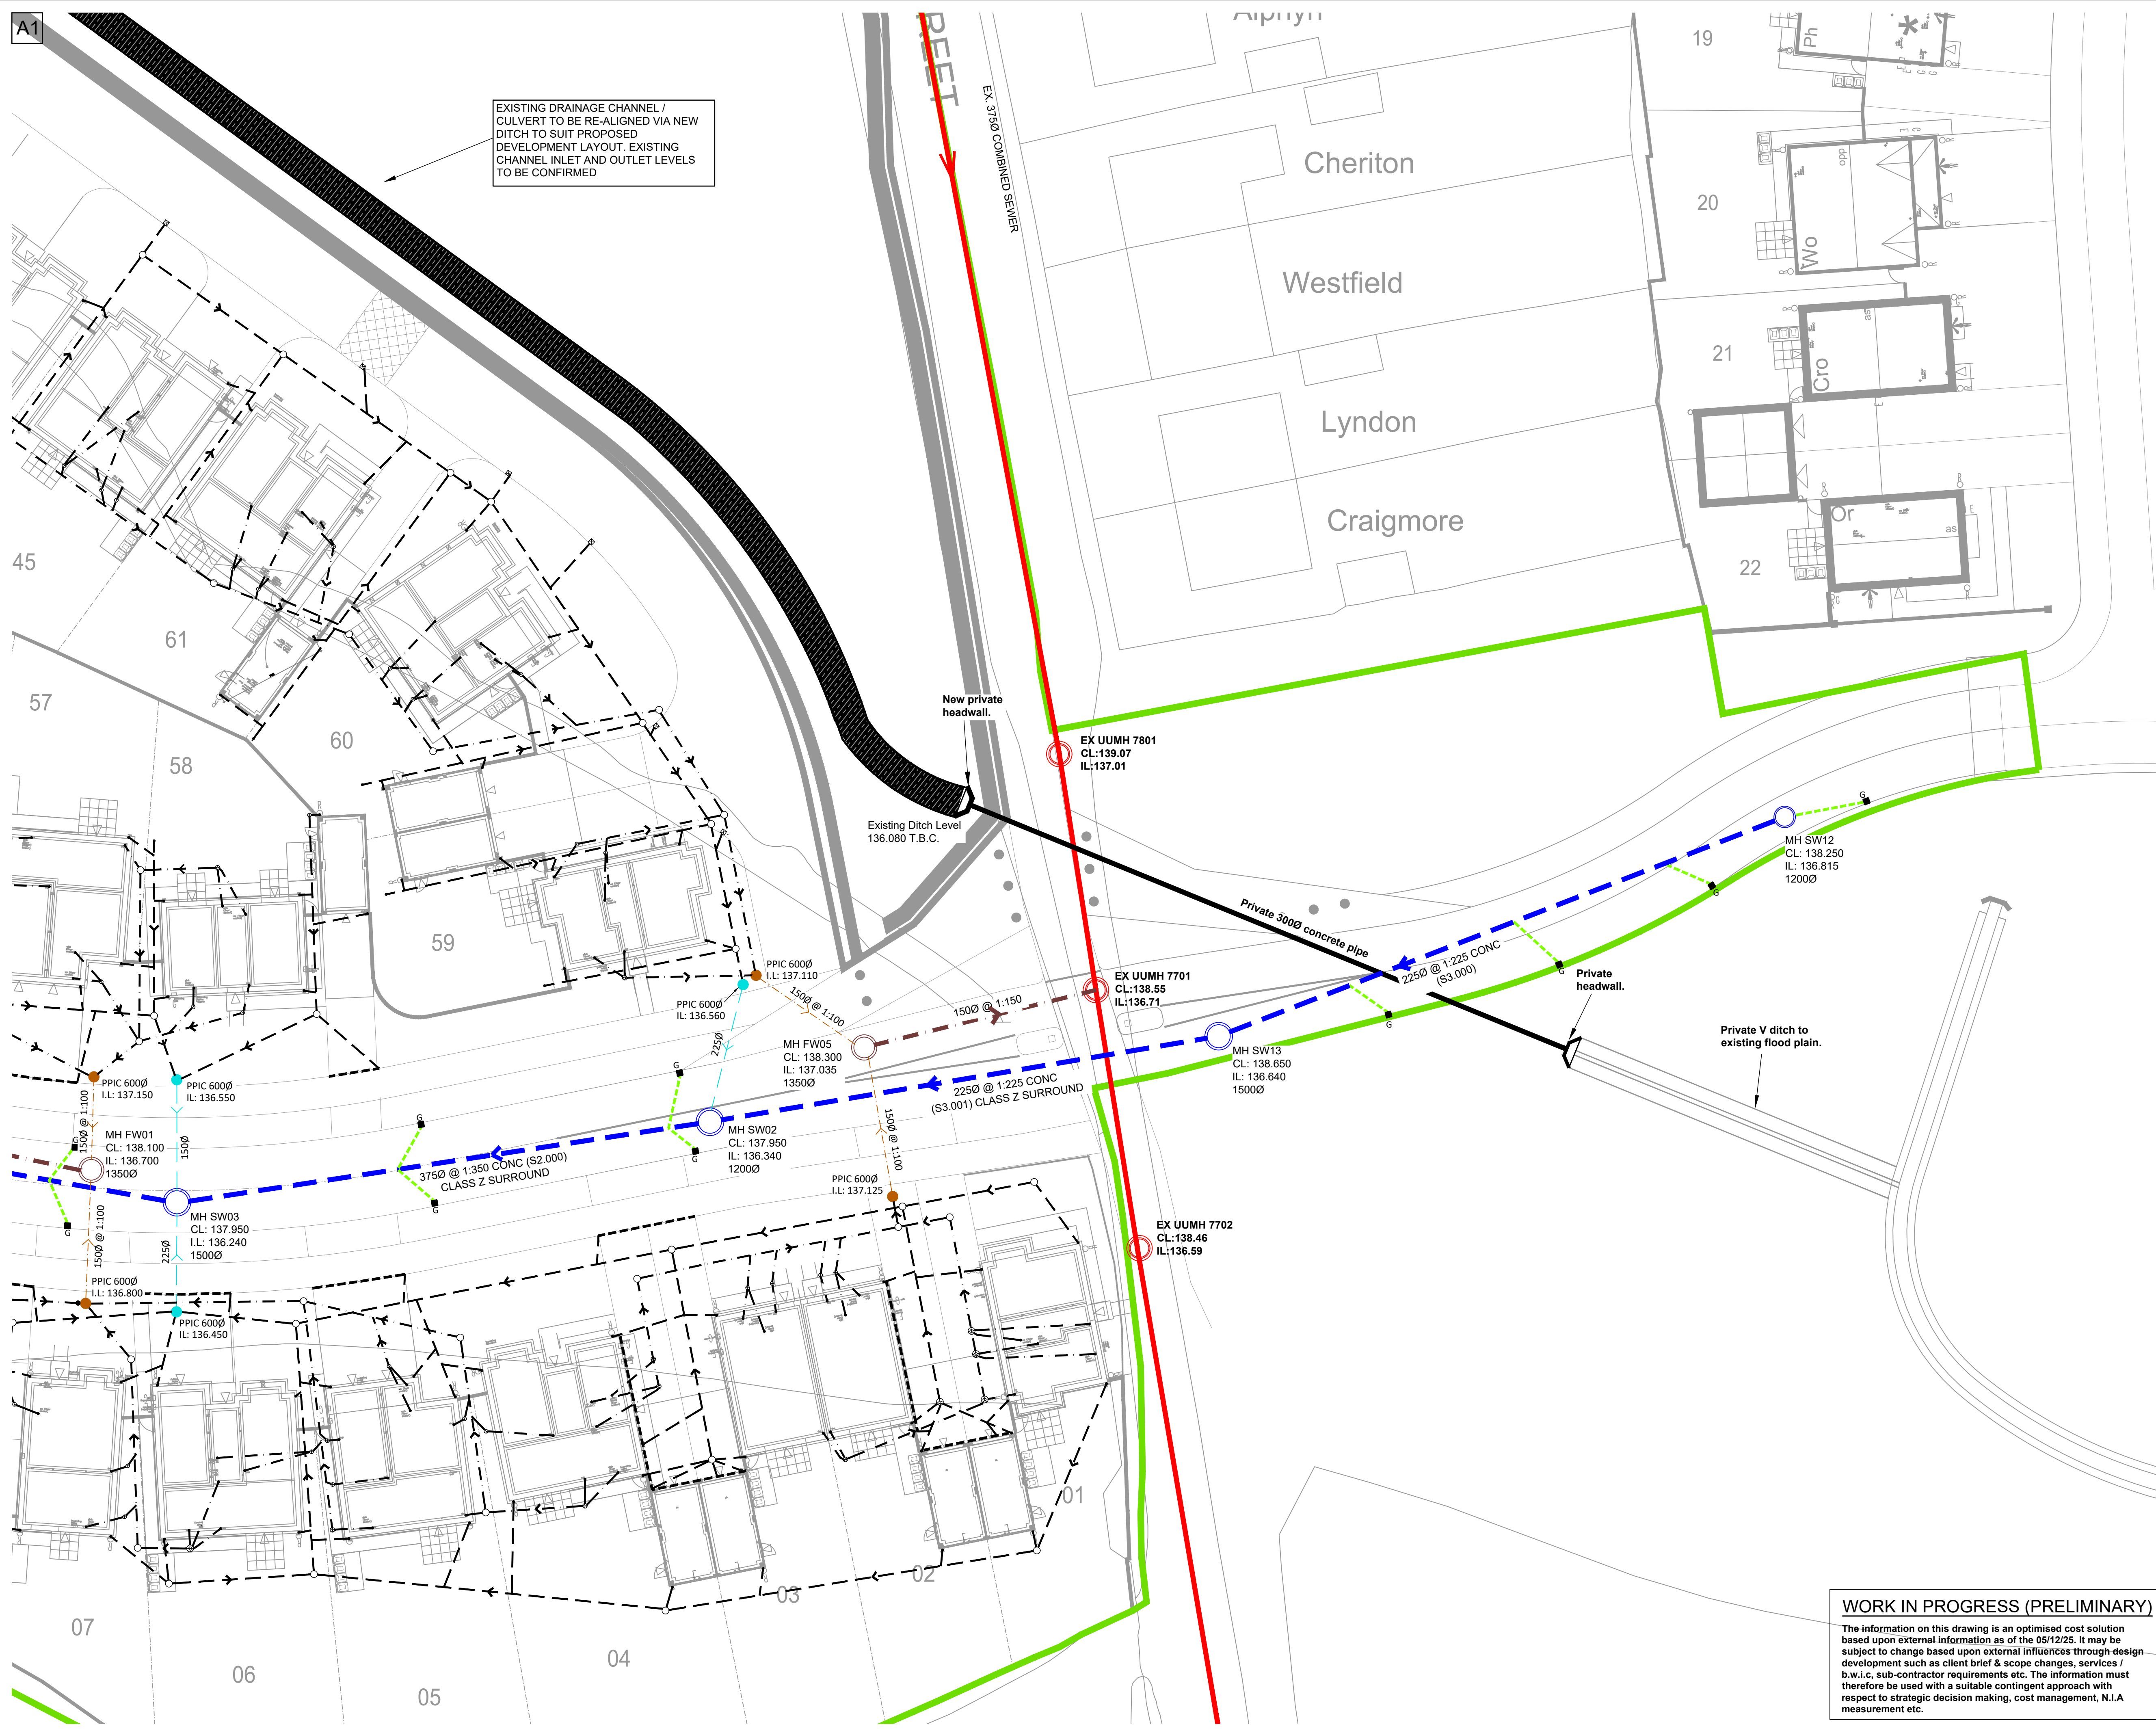

NOTES

This drawing is copyright and owned by Marston and Grundy LLP, and is for use on this site only unless contractually stated otherwise.

DO NOT SCALE this drawing (printed or electronic versions). Contractors must check all dimensions from site.

All other design team elements, where indicated, have been imported from the consultant's drawings and reference should be made to the individual consultant's drawings for exact setting out, size and type of component.

- LEGEND**
- SITE BOUNDARY
- EXISTING UU DRAINAGE**
- EXISTING COMBINED PUBLIC SEWER AND MANHOLE
- PROPOSED S104 UU DRAINAGE**
- PROPOSED S104 SW PUBLIC SEWER AND MANHOLE
 - PROPOSED S104 FW PUBLIC SEWER AND MANHOLE
 - PROPOSED S104 SW LATERAL SEWER AND DEMARCATION CHAMBER
 - PROPOSED S104 FW LATERAL SEWER AND DEMARCATION CHAMBER
 - EXISTING EASEMENT
 - PROPOSED SEWER EASEMENT
 - VC VITRIFIED CLAY PIPE MATERIAL (SW & FW)
 - CO CONCRETE PIPE MATERIAL (SW ONLY)
- PROPOSED S38 HIGHWAY DRAINAGE**
- PROPOSED S38 SW HIGHWAY GULLY AND TAIL
- PROPOSED PRIVATE DRAINAGE**
- PROPOSED PRIVATE SW PIPE 100Ø AT 1:100 u.n.o.
 - PROPOSED PRIVATE FW PIPE 100Ø AT 1:80 u.n.o.

- DRAWING LIST**
- 13169 S104 - 100 A3 LAND REGISTRY PLAN
 - 13169 S104 - 101 AGREEMENT PLAN
 - 13169 S104 - 102-106 S104 SEWER WORKS
 - 13169 S104 - 107 PROPOSED IMPERMEABLE AREAS
 - 13169 S104 - 108-109 LONG SECTIONS
 - 13169 S104 - 110 DRAINAGE ABANDONMENT PLAN
 - 13169 S104 - 111 FLOW CONTROL MANHOLE
 - 13169 S104 - 112 POND DETAILS
 - 13169 S104 - 113 HEADWALL DETAILS
 - 13169 S104 - 114 1:20 EXISTING MANHOLE REFERENCE PLAN
 - 13169 S104 - 115 1:20 EXISTING MANHOLE DETAILS

P2	FOR SUBMISSION	AMT	05.12.25	AJ
P1	ISSUED FOR COMMENT	AMT	26.05.23	AJ

Rev	Description	By	Date	CHK'd

Marston & Grundy LLP
Consulting Engineers
Priory House, Ellesmere Ave
Marple, Stockport, Cheshire, SK6 7AN
Telephone: 0161 427 7231
Email: mail@marstonandgrundy.com

Client
RUSSELL HOMES

Project
**LAND OFF NEW STREET
LITTLEBOROUGH**

Drawing
**S104 SEWER WORKS
SHEET 4 OF 4**

Purpose of Issue
PRELIMINARY

Scale @ A1	Date	Drawn	Checked
1:200	Apr' 2023	AMT	AJ

Project No.	Drawing No.	Revision
13169	106	P2

WORK IN PROGRESS (PRELIMINARY)

The information on this drawing is an optimised cost solution based upon external information as of the 05/12/25. It may be subject to change based upon external influences through design development such as client brief & scope changes, services / b.w.i.c, sub-contractor requirements etc. The information must therefore be used with a suitable contingent approach with respect to strategic decision making, cost management, N.I.A measurement etc.