



DO NOT SCALE FROM THIS DRAWING
ALL DIMENSIONS MUST BE CHECKED ON SITE BY
CONTRACTOR PRIOR TO CONSTRUCTION

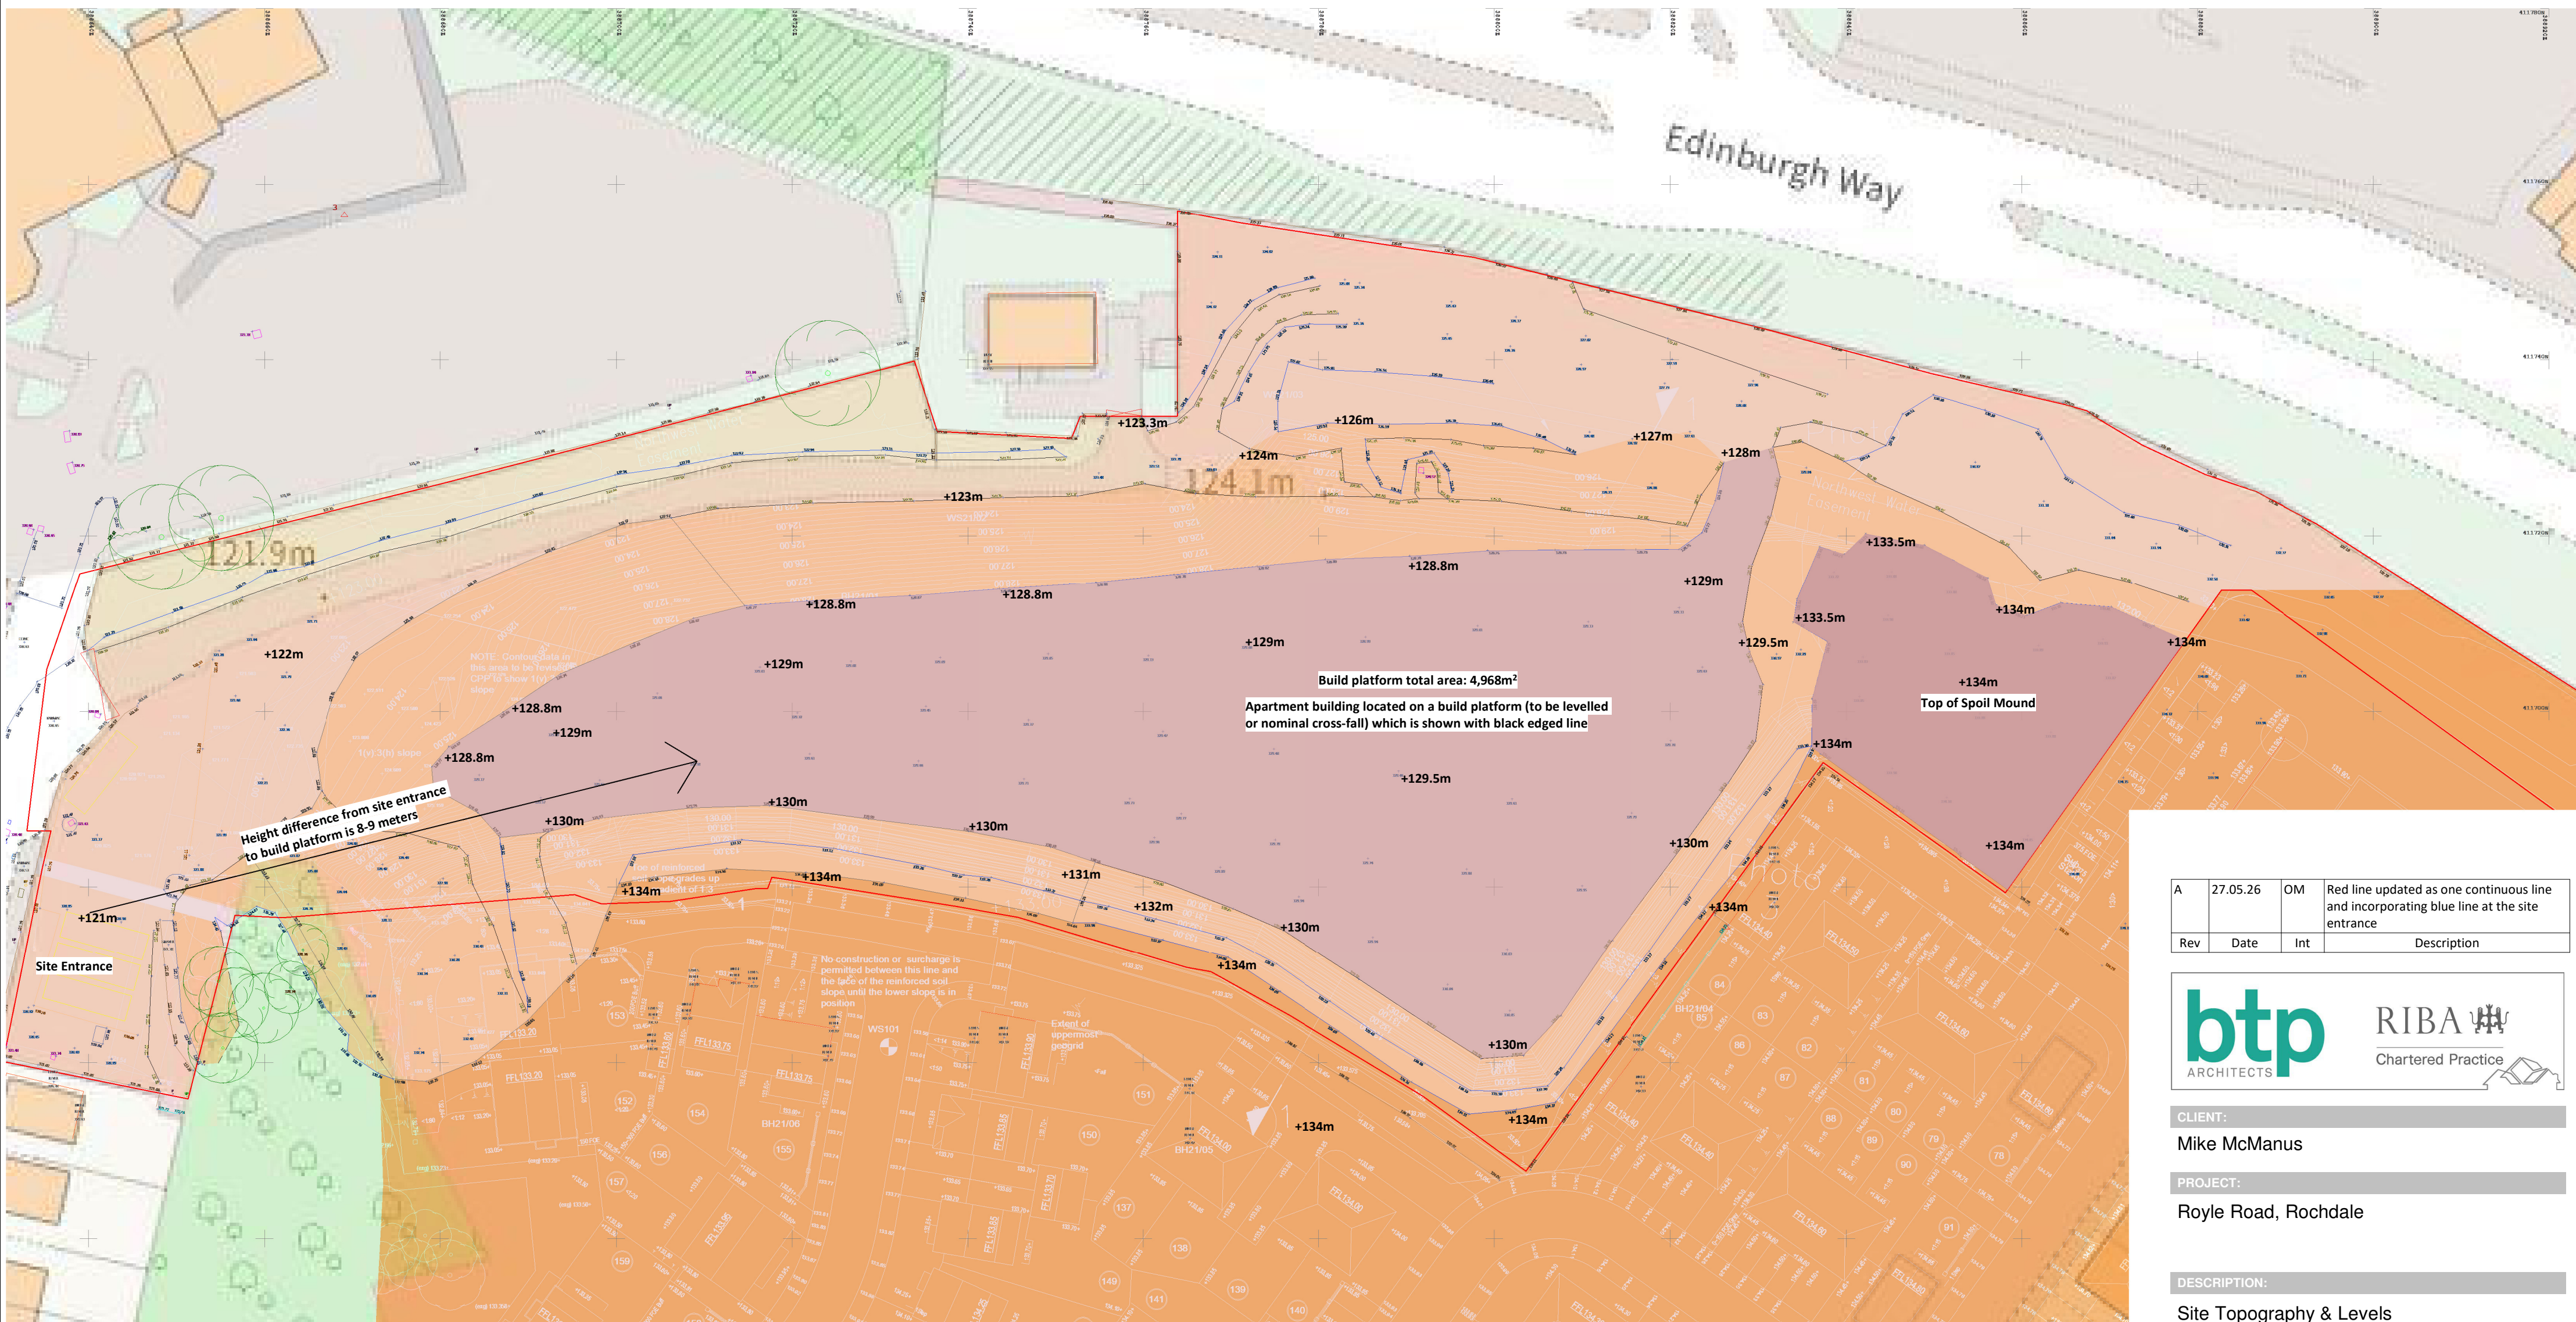

01 Site Levels

1 : 500

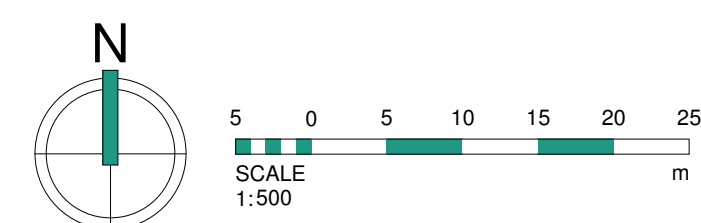

A	27.05.26	OM	Red line updated as one continuous line and incorporating blue line at the site entrance
Rev	Date	Int	Description



CLIENT:

Mike McManus

PROJECT:

Royle Road, Rochdale

DESCRIPTION:

Site Topography & Levels

PURPOSE OF ISSUE:

Planning

DRAWN BY:	CHECKED	DATE:	SCALE @ A2:
OM	MA	23.01.25	1 : 500

JOB NO:	STATUS CODE:	DRAWING NO:	REV
4524	S0	104	A

FILE IDENTIFIER:

RR-BTP-00-SP-DR-A-4524_104.A

Elizabeth House 486 Didsbury Road Heaton Mersey Stockport SK4 3BS
0161 443 1221 info@bernardtaylor.co.uk www.btparchitects.co.uk