
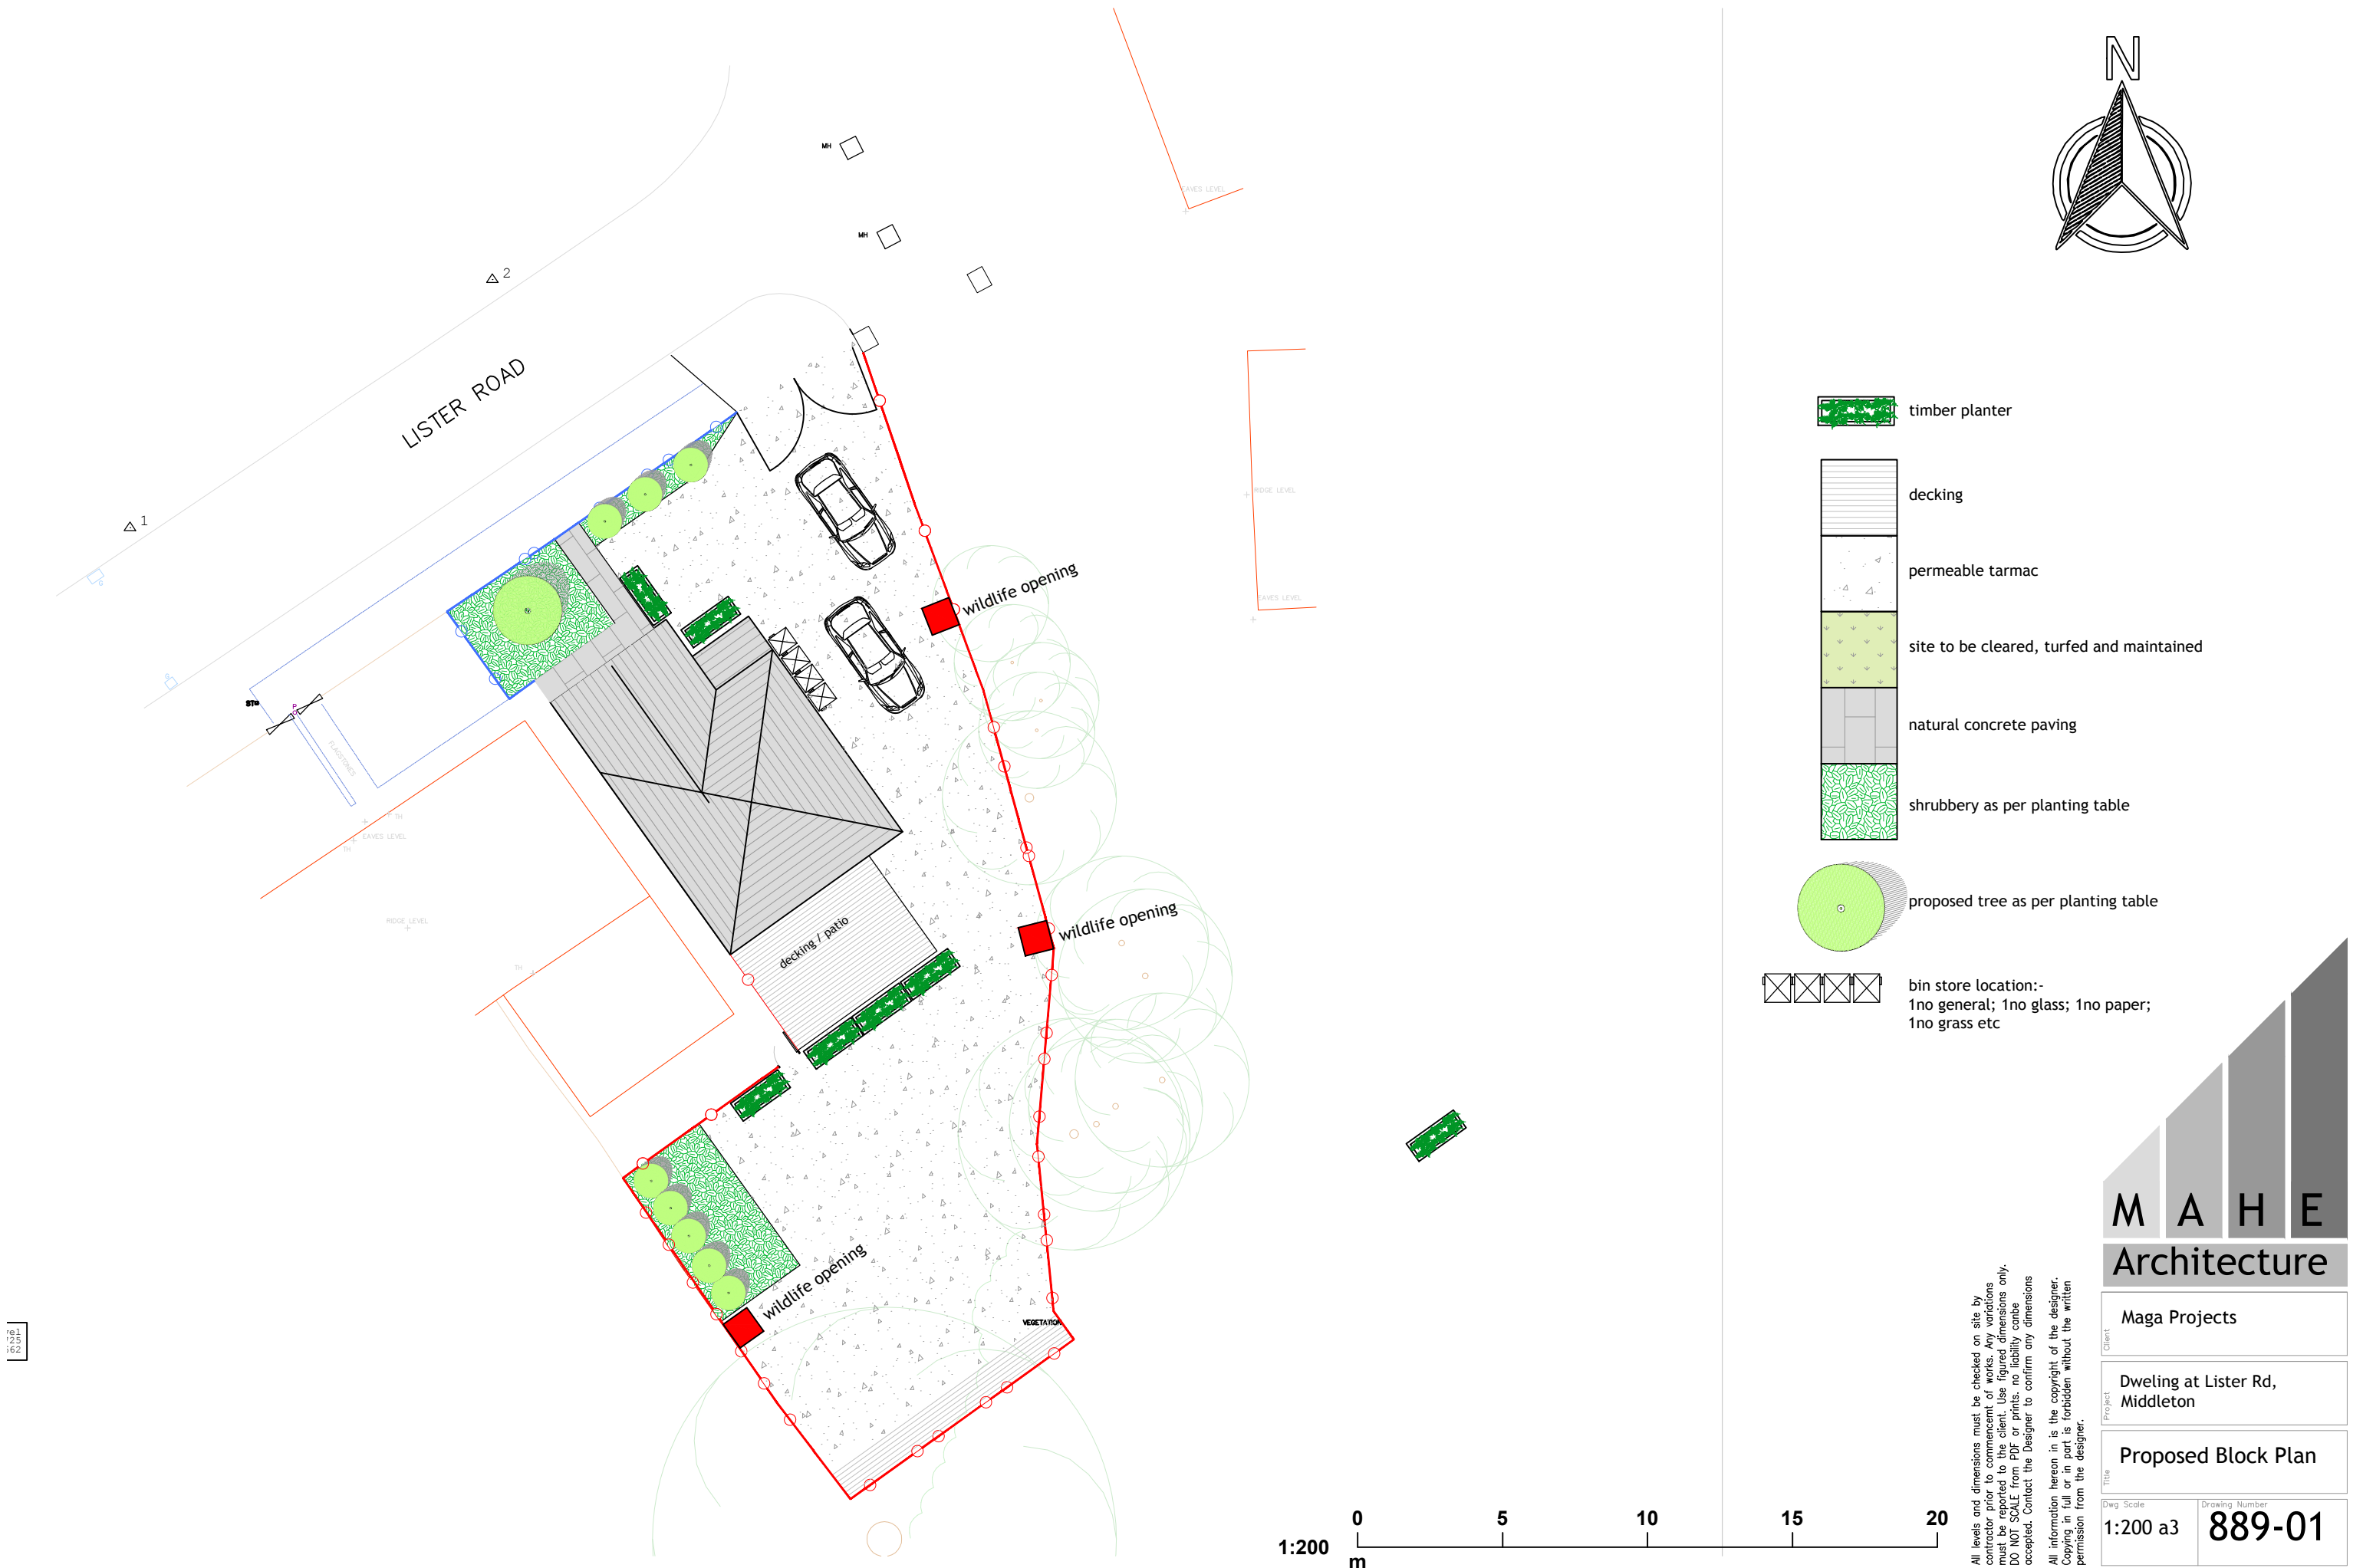


- timber planter
- decking
- permeable tarmac
- site to be cleared, turfed and maintained
- natural concrete paving
- shrubbery as per planting table

- proposed tree as per planting table
- bin store location:-
1no general; 1no glass; 1no paper;
1no grass etc

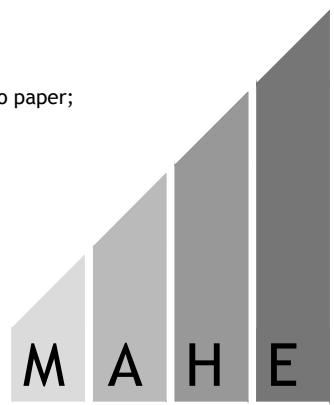

Maga Projects	
Dwelling at Lister Rd, Middleton	
Proposed Block Plan	
1:200 a3	889-01

All levels and dimensions must be checked on site by contractor prior to commencement of works. Any variations must be reported to the client. Use figured dimensions only. DO NOT SCALE from PDF or prints. no liability can be accepted. Contact the Designer to confirm any dimensions.

All information hereon in is the copyright of the designer. Copying in full or in part is forbidden without the written permission from the designer.