


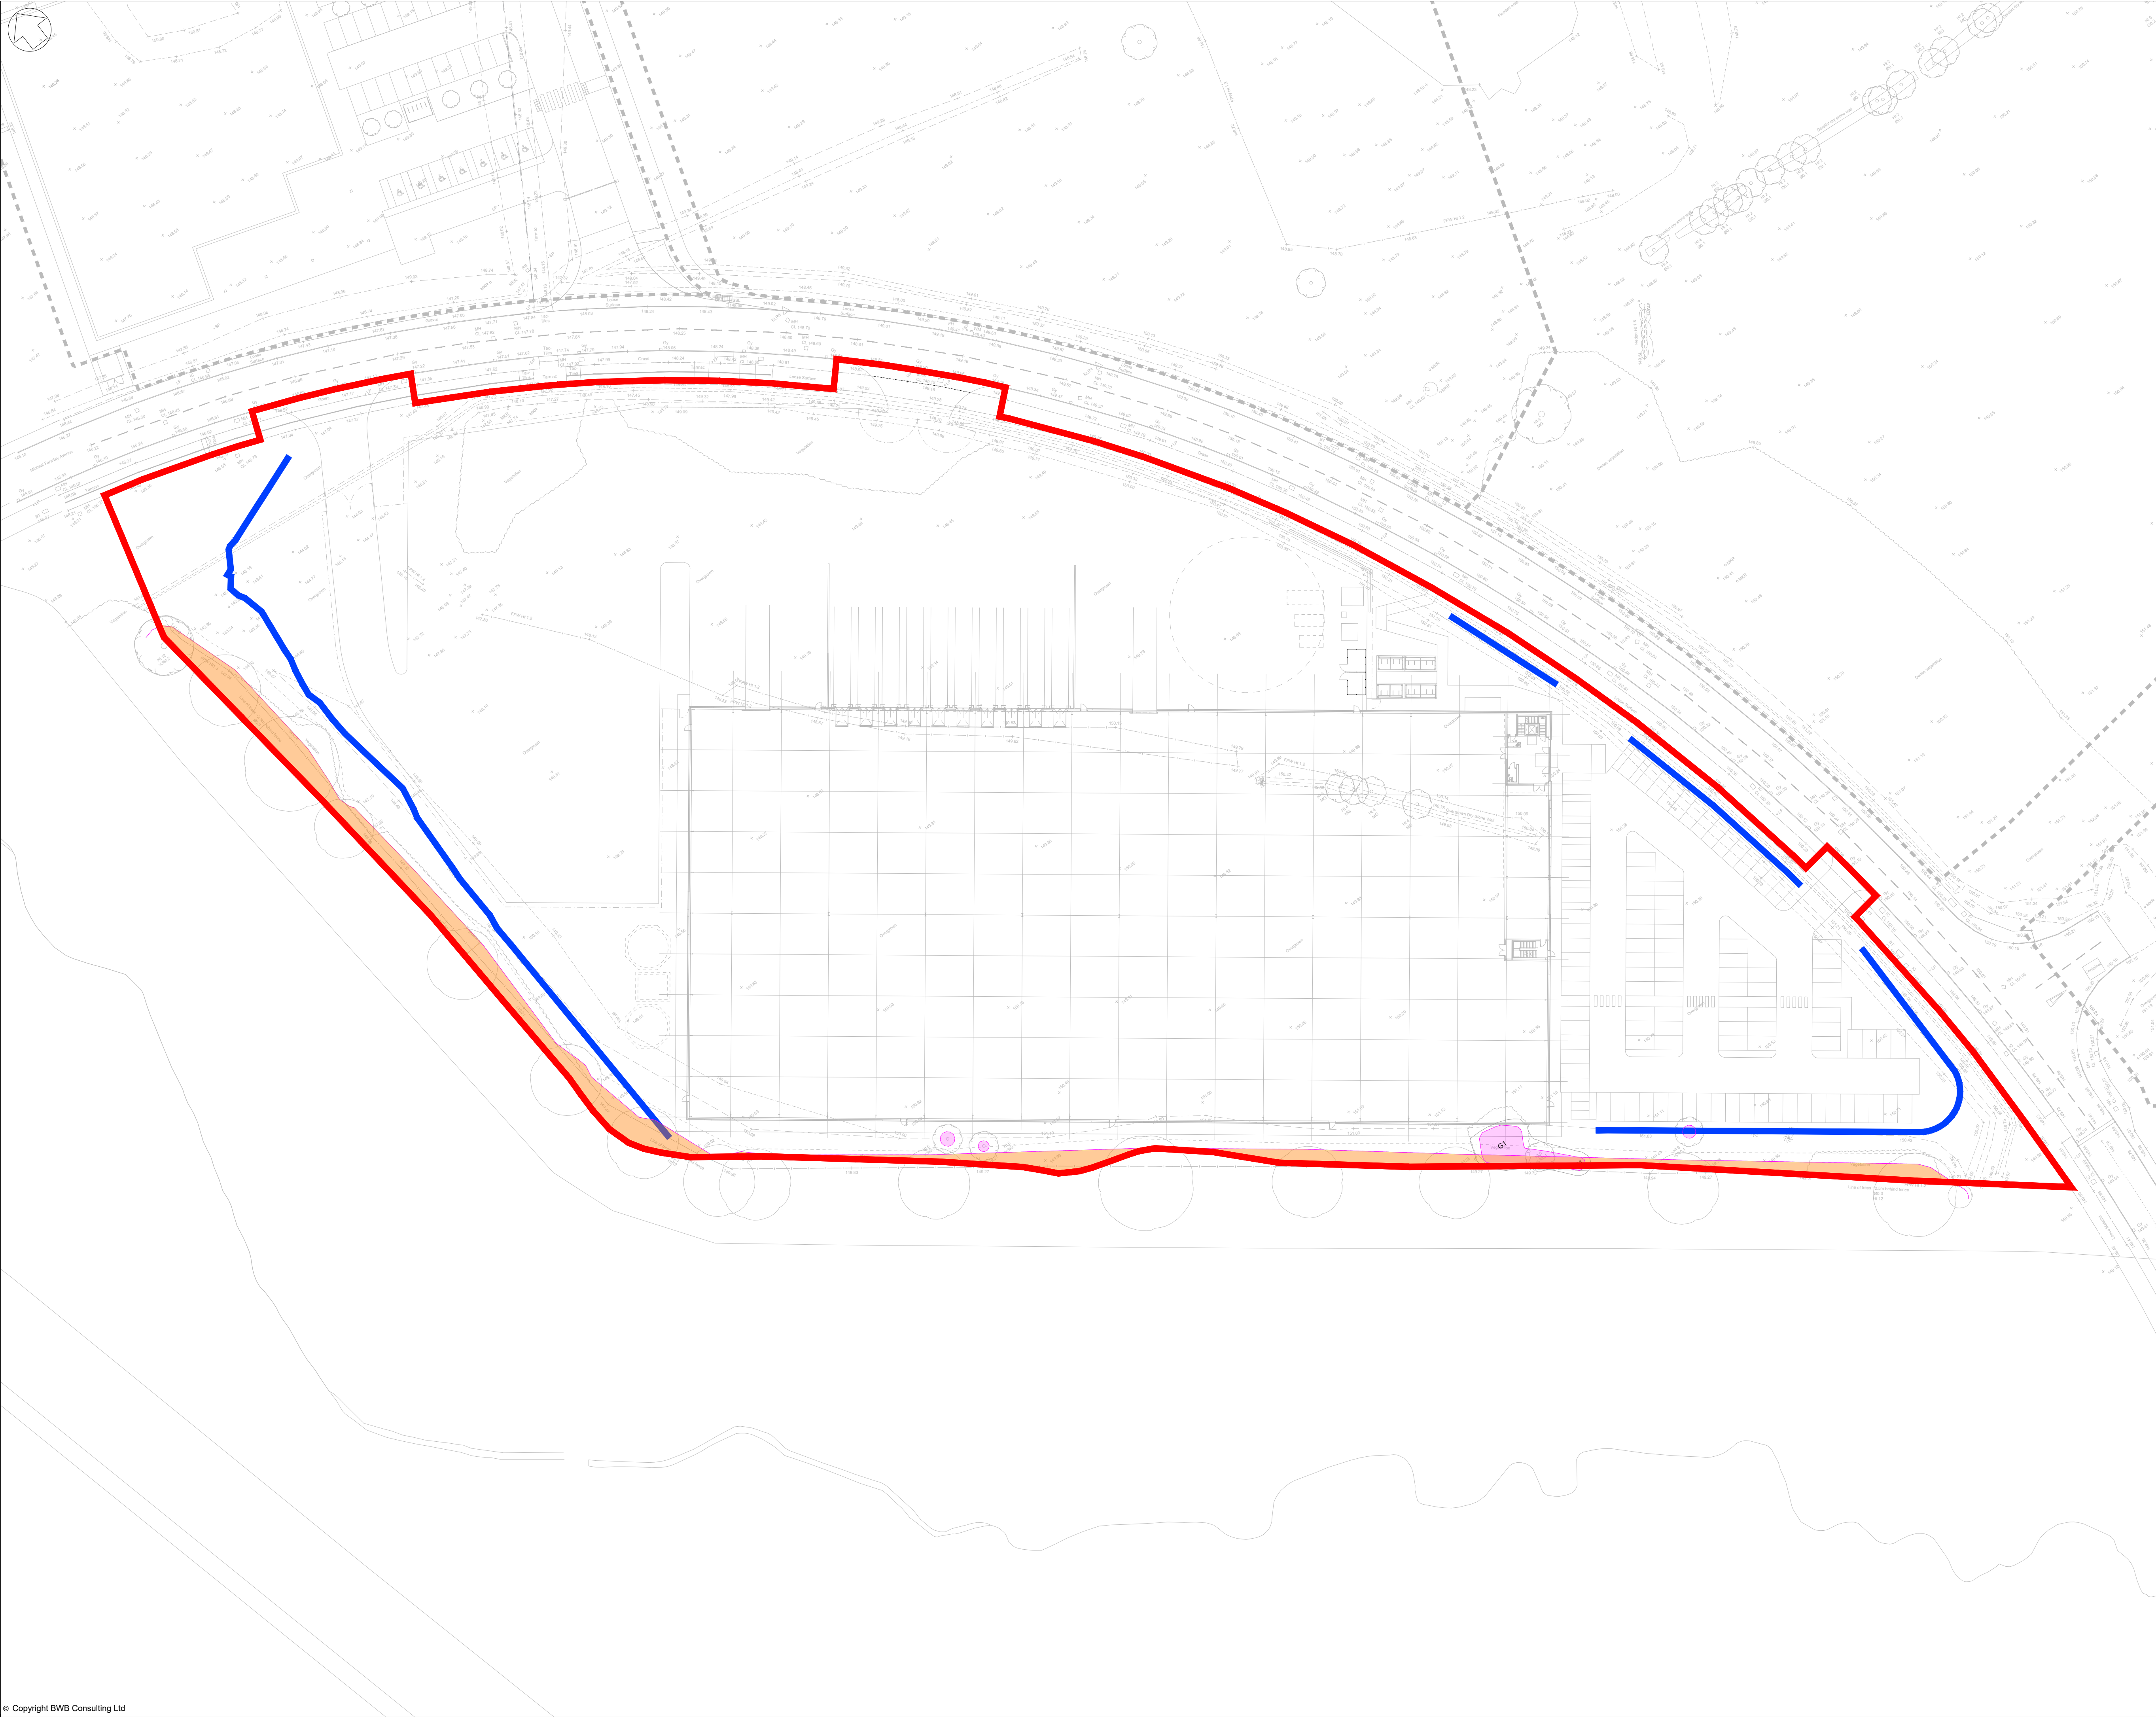

- Notes**
1. Do not scale this drawing. All dimensions must be checked/ verified on site. If in doubt ask.
 2. This drawing is to be read in conjunction with all relevant architects, engineers and specialists drawings and specifications.
 3. All dimensions in millimetres unless noted otherwise. All levels in metres unless noted otherwise.
 4. Any discrepancies noted on site are to be reported to the engineer immediately.
 5. Drawing to be read in conjunction with the BWB planning set of drawings.

Key	
—	Plot Q Planning Boundary
—	Proposed Drainage Ditch
	Root Protection Zone
	Tree Canopy Extent

P03	28.05.26	Planning Site Boundary Updated	RL	BS
P02	14.01.26	Preliminary Issue	SR	BS
P01	12.12.25	Preliminary Issue	SR	BS
Rev	Date	Details of issue / revision	Drw	Rev

Issues & Revisions

**BWB**
A CAF GROUP COMPANY

☐ Birmingham | 0121 233 3322

☐ Leeds | 0113 233 8000

☐ London | 020 7407 3879

☒ Manchester | 0161 233 4260

☐ Nottingham | 0115 924 1100

www.bwbconsulting.com

Client

Wilson Bowden Developments

Project Title

Kingsway Business Park Plot Q

Drawing Title

General Arrangement

Drawn:	S. Raja		Reviewed:	B. Sherburn	
BWB Ref:	244498	Date:	Dec 25	Scale@A1:	1:500
Drawing Status					
Planning					

Project - Originator - Zone - Level - Type - Role - Number	Status	Rev
244498-BWB-EXT-XX-D-C-0100	S3	P03