

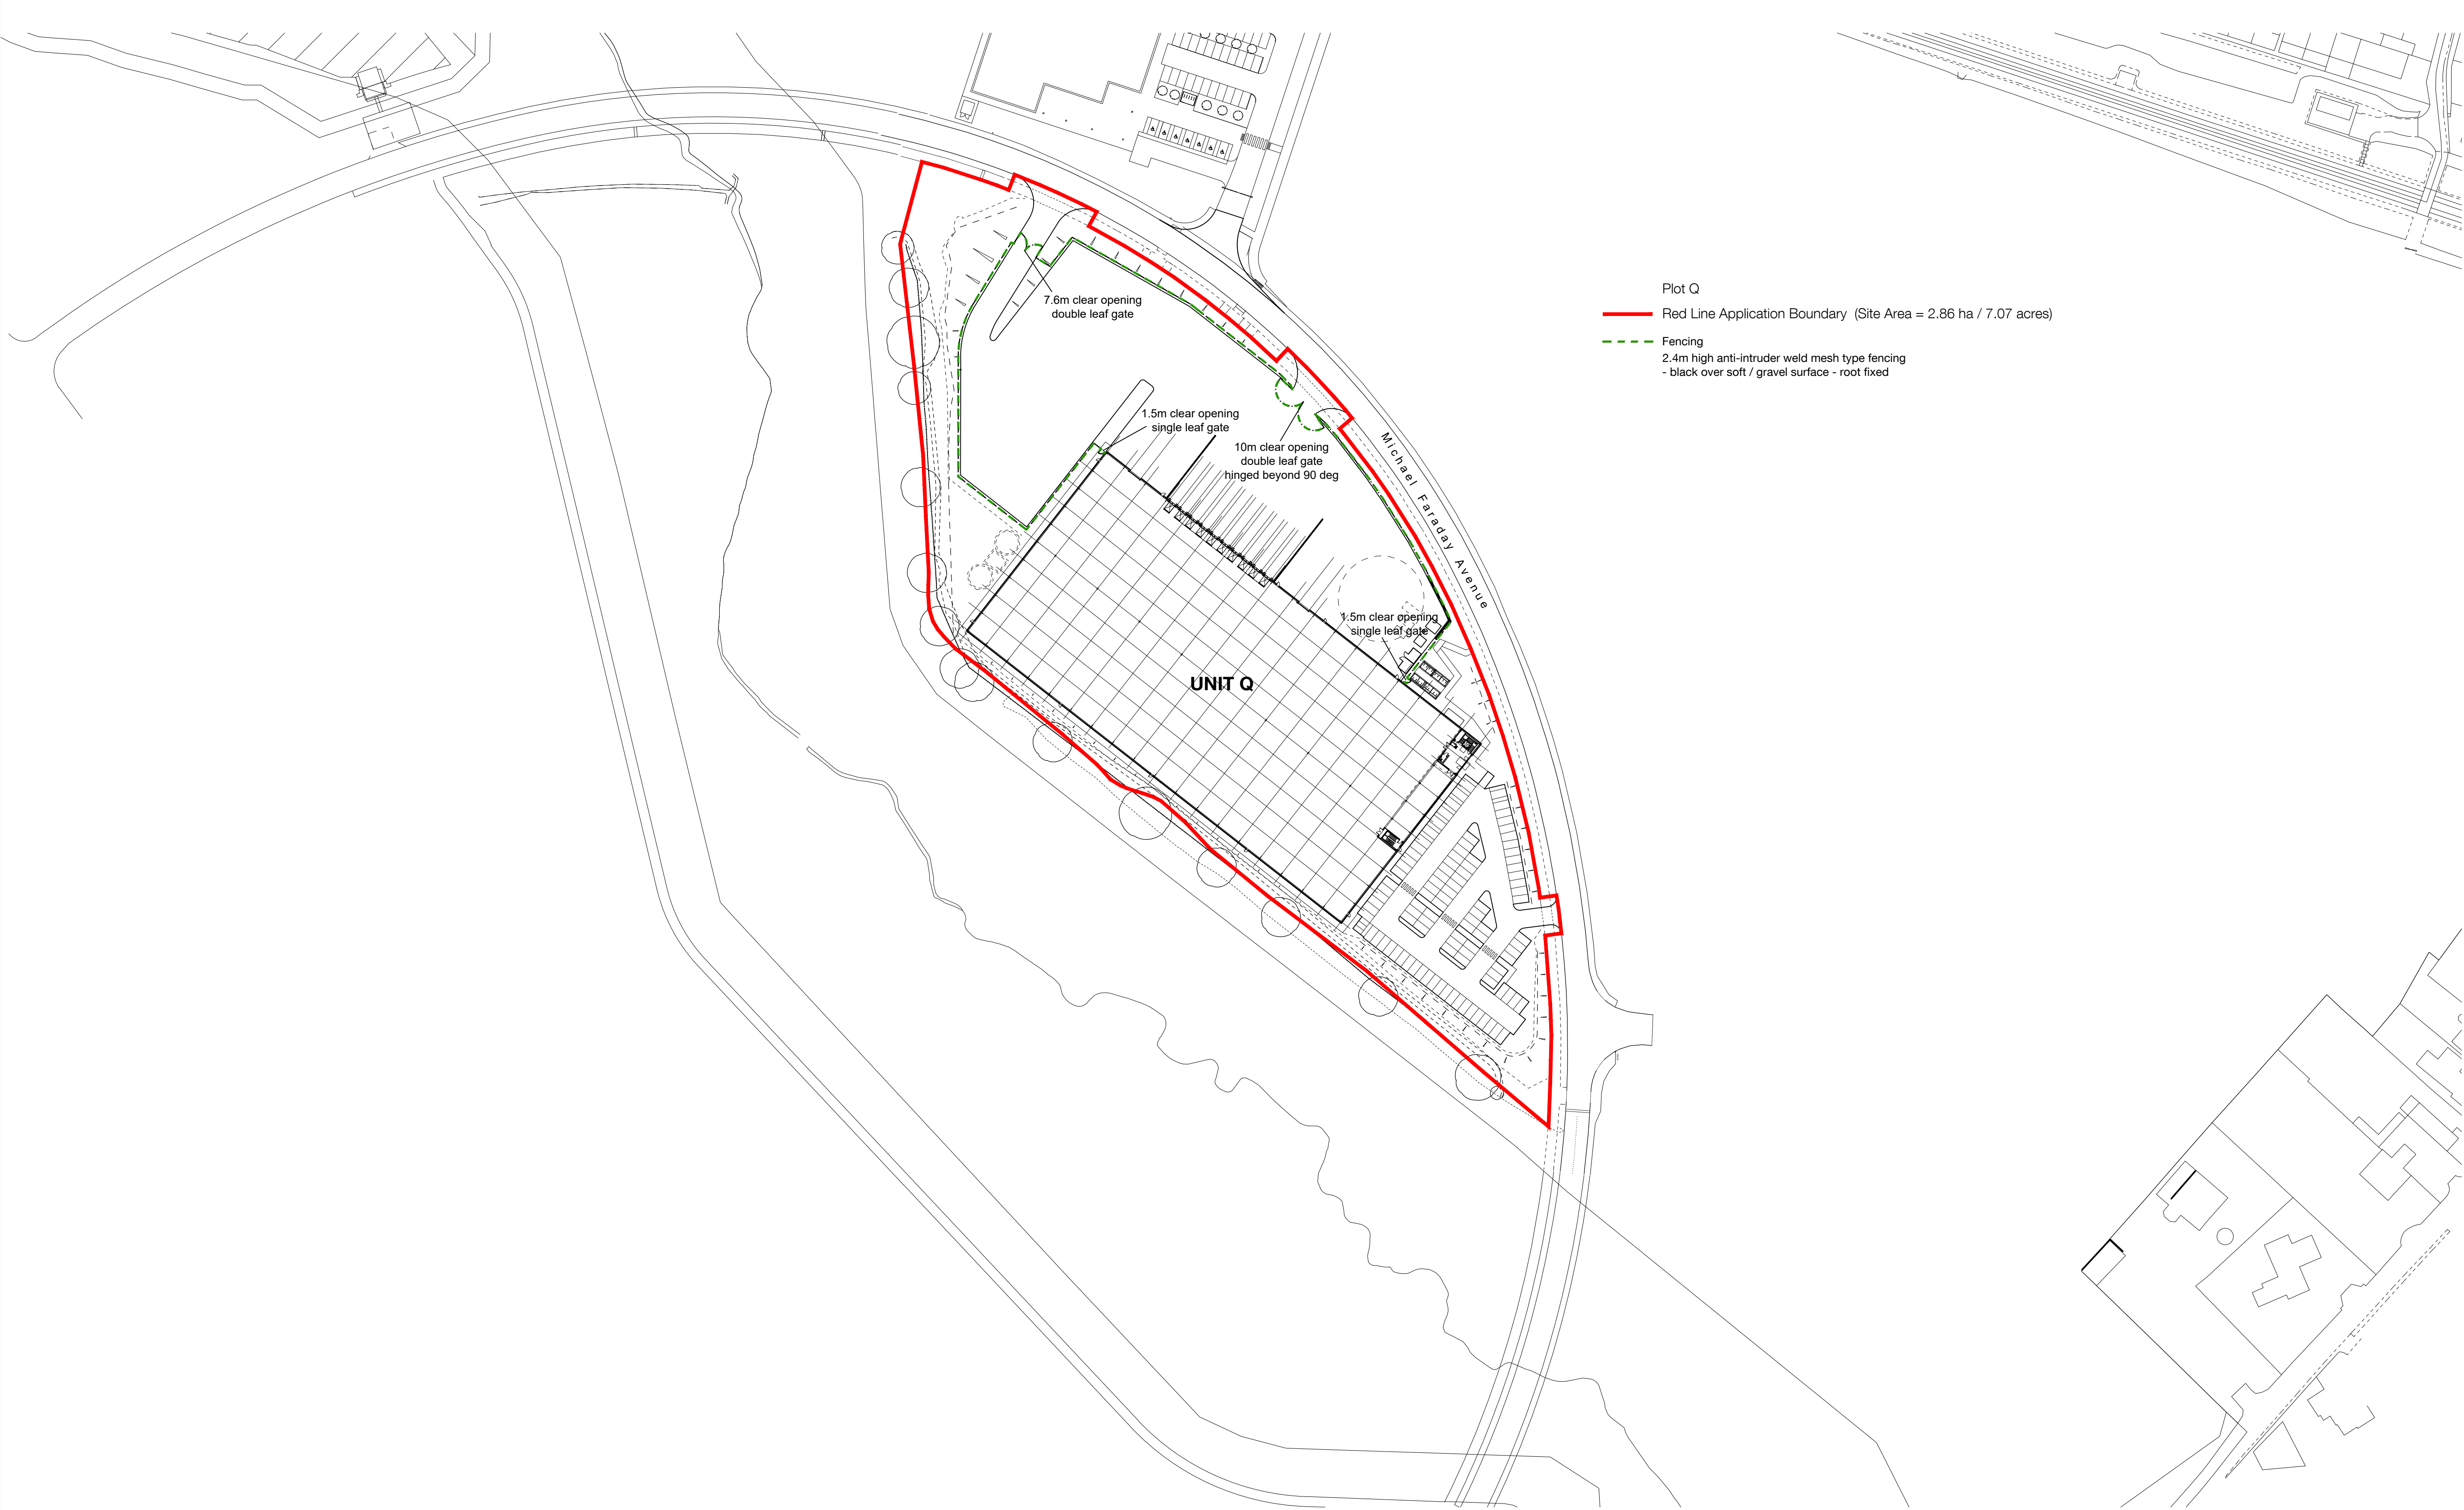


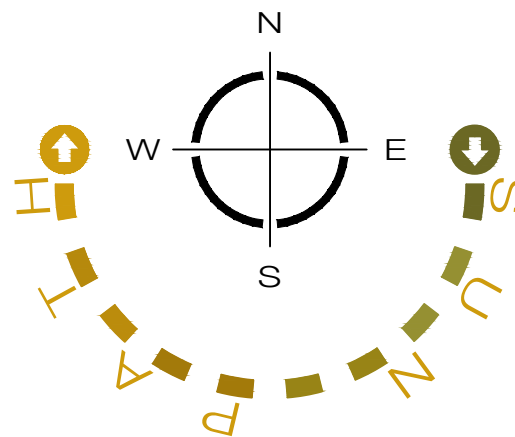

INFORMATION CONTAINED IN THIS DRAWING IS THE SOLE COPYRIGHT OF DLA ARCHITECTURE LTD AND IS NOT TO BE REPRODUCED WITHOUT PERMISSION

DO NOT SCALE, REFER TO FIGURED DIMENSIONS ONLY

REVISIONS			
P01	09/12/25	PSL	BLG
FIRST ISSUE			
P02	15/01/26	PSL	BLG
APPLICATION BOUNDARY ADJUSTED ADJACENT PLOT Q-2			
HGV ENTRANCE REVISED			
P03	07/05/26	PSL	JB
APPLICATION BOUNDARY REVISED			

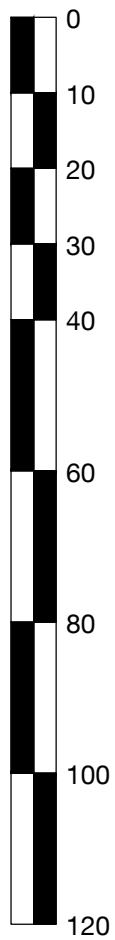

6 East Parade | Leeds | LS1 2AD
0113 887 3100
www.dla-architecture.co.uk

PROJECT
KINGSWAY BUSINESS PARK
ROCHDALE

TITLE
**PLOT Q
FENCING**

SCALE
1:1000

DATE
09/12/25

DLA REF
2024-096

DRAWN
PSL


REVIEWED
BLG

DOCUMENT NUMBER
KBPQ DLA Q1 XX DR A **99005**


DOCUMENT PURPOSE
PLANNING

STATUS
P03

REVISION
T:\2024\2024-096\CAD\05-Autocad\DWgs\99005.dwg

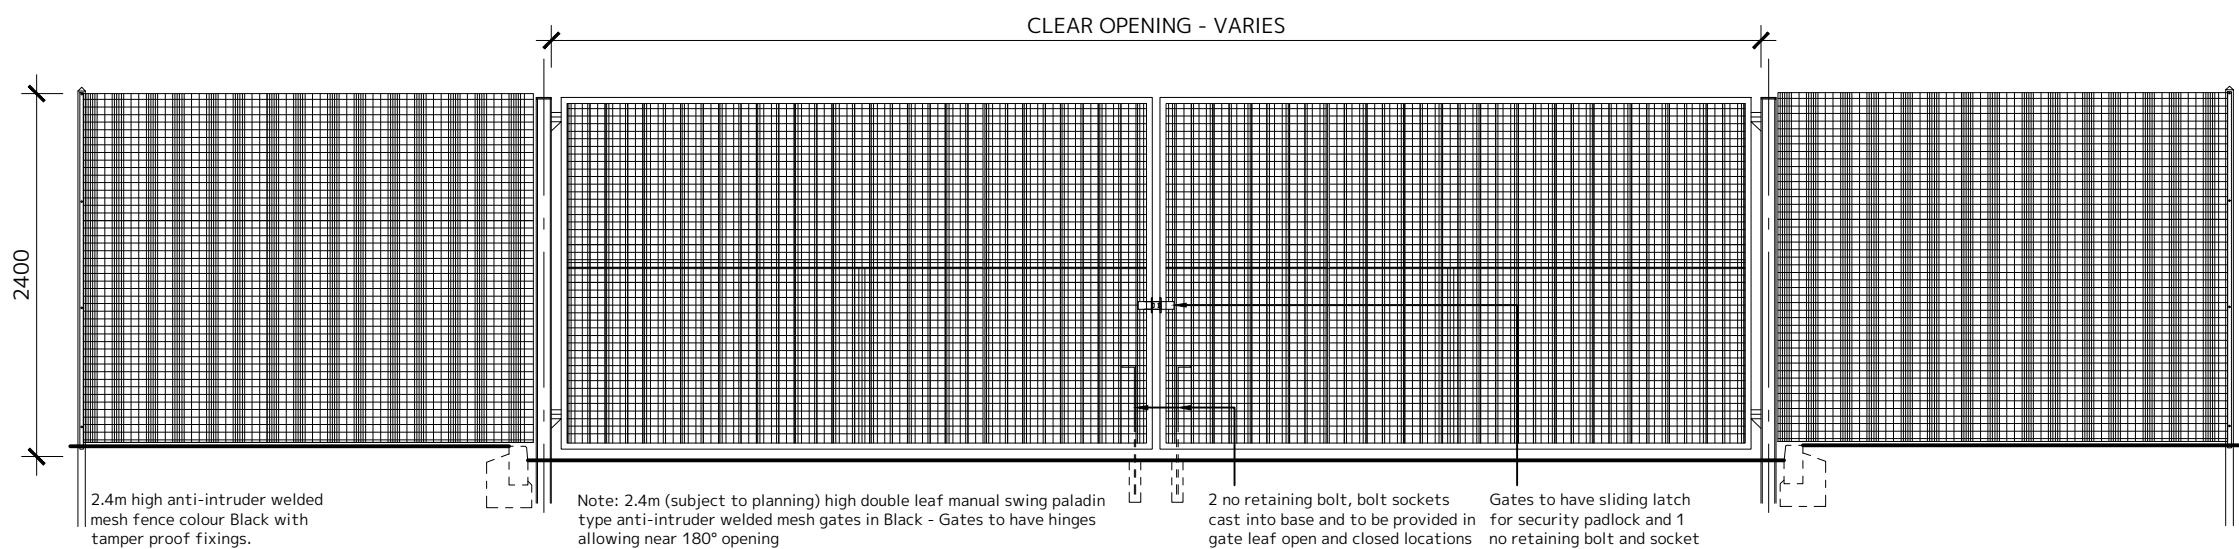

Weldmesh Fence, Vehicle Gate 1:50

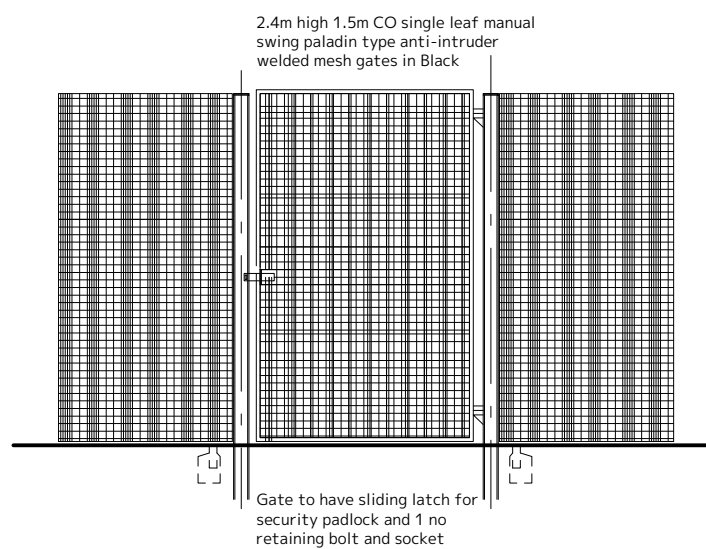

Weldmesh Fence, Pedestrian Gate 1:50