


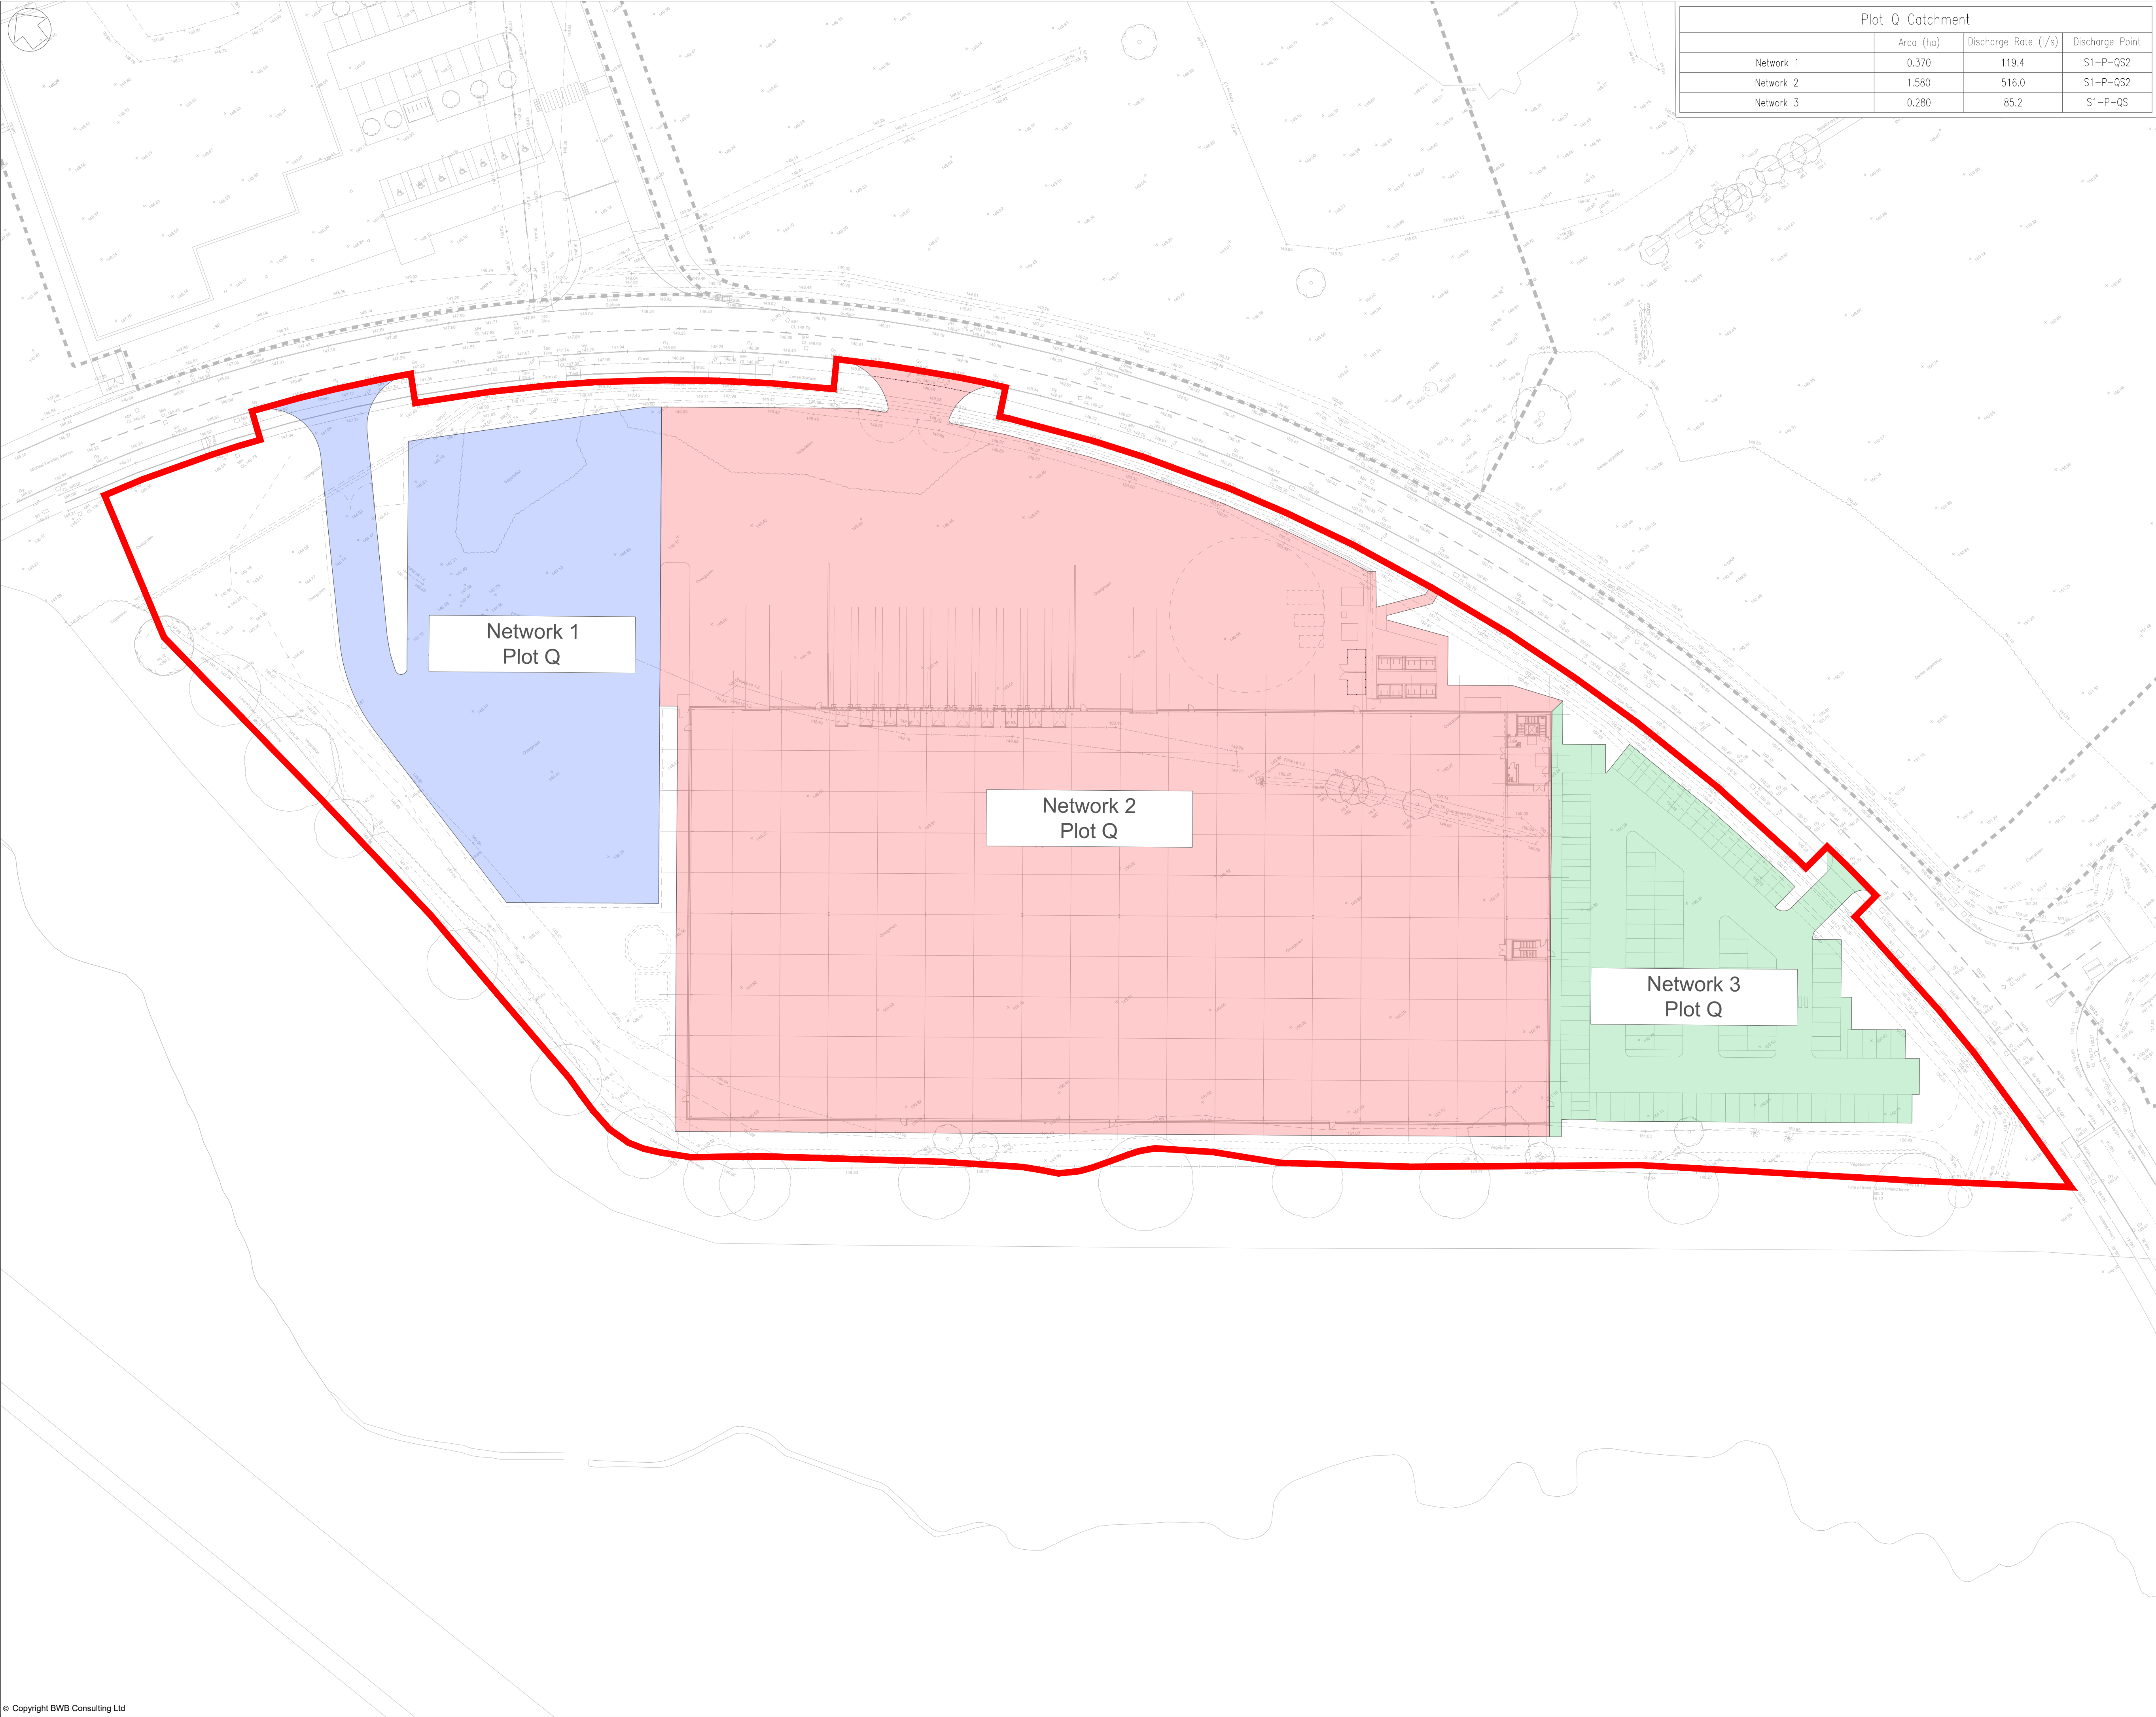

Plot Q Catchment			
	Area (ha)	Discharge Rate (l/s)	Discharge Point
Network 1	0.370	119.4	S1-P-QS2
Network 2	1.580	516.0	S1-P-QS2
Network 3	0.280	85.2	S1-P-QS

Notes

- Do not scale this drawing. All dimensions must be checked/ verified on site. If in doubt ask.
- This drawing is to be read in conjunction with all relevant architects, engineers and specialists drawings and specifications.
- All dimensions in millimetres unless noted otherwise. All levels in metres unless noted otherwise.
- Any discrepancies noted on site are to be reported to the engineer immediately.

Key

Plot Q Planning Boundary

Network 1

Network 2

Network 3

P02	26.05.26	Planning Site Boundary Updated	RL	BS
P01	14.01.26	Preliminary Issue	SR	BS
Rev	Date	Details of issue / revision	Drw	Rev

Issues & Revisions

BWB

A CAF GROUP COMPANY

☐ Birmingham | 0121 233 3322

☐ Leeds | 0113 233 8000

☐ London | 020 7407 3879

☒ Manchester | 0161 233 4260

☐ Nottingham | 0115 924 1100

www.bwbconsulting.com

Client

Wilson Bowden Developments

Project Title

Kingsway Business Park Plot Q

Drawing Title

Surface Water Catchment Plan

Drawn:	S. Raja	Reviewed:	B. Sherburn
BWB Ref:	244498	Date:	Dec 25
Scale@A1:	1:500		

Drawing Status

Planning

Project - Originator - Zone - Level - Type - Role - Number	Status	Rev
244498-BWB-EXT-XX-D-C-0103	S3	P02

© Copyright BWB Consulting Ltd
J:\2024\244498-Plot Q, Kingsway (WB)\Project\Delivery\01-WIP\Drawings\244498-BWB-EXT-XX-D-C-0103_Catchment Plan.dwg