

NOTES

THIS DRAWING IS TO BE READ IN CONJUNCTION WITH THE FOLLOWING DLA ARCHITECTURE DRAWING NUMBERS:


- 2024-096 20001 GROUND & FIRST FLOOR GA PLAN
- 2024-096 20002 ROOF PLAN
- 2024-096 20011 GA ELEVATIONS

This Drawing is for planning only, it is not be used for any other purpose.

PROPOSED PHOTOVOLTAIC LOCATION SUBJECT TO SPECIALIST DETAIL DESIGN

PROPOSED TRIPLE SKIN POLYCARBONATE ROOFLIGHTS TO COVER 10% OF TOTAL ROOF AREA

Key	External Material Schedule
10	Polycarbonate rooflight, triple skin, profile to match roof cladding
11	Built up metal profile LPC approved insulation steel 32mm sheet laid narrow rib out roof construction on steel purlins on steel frame

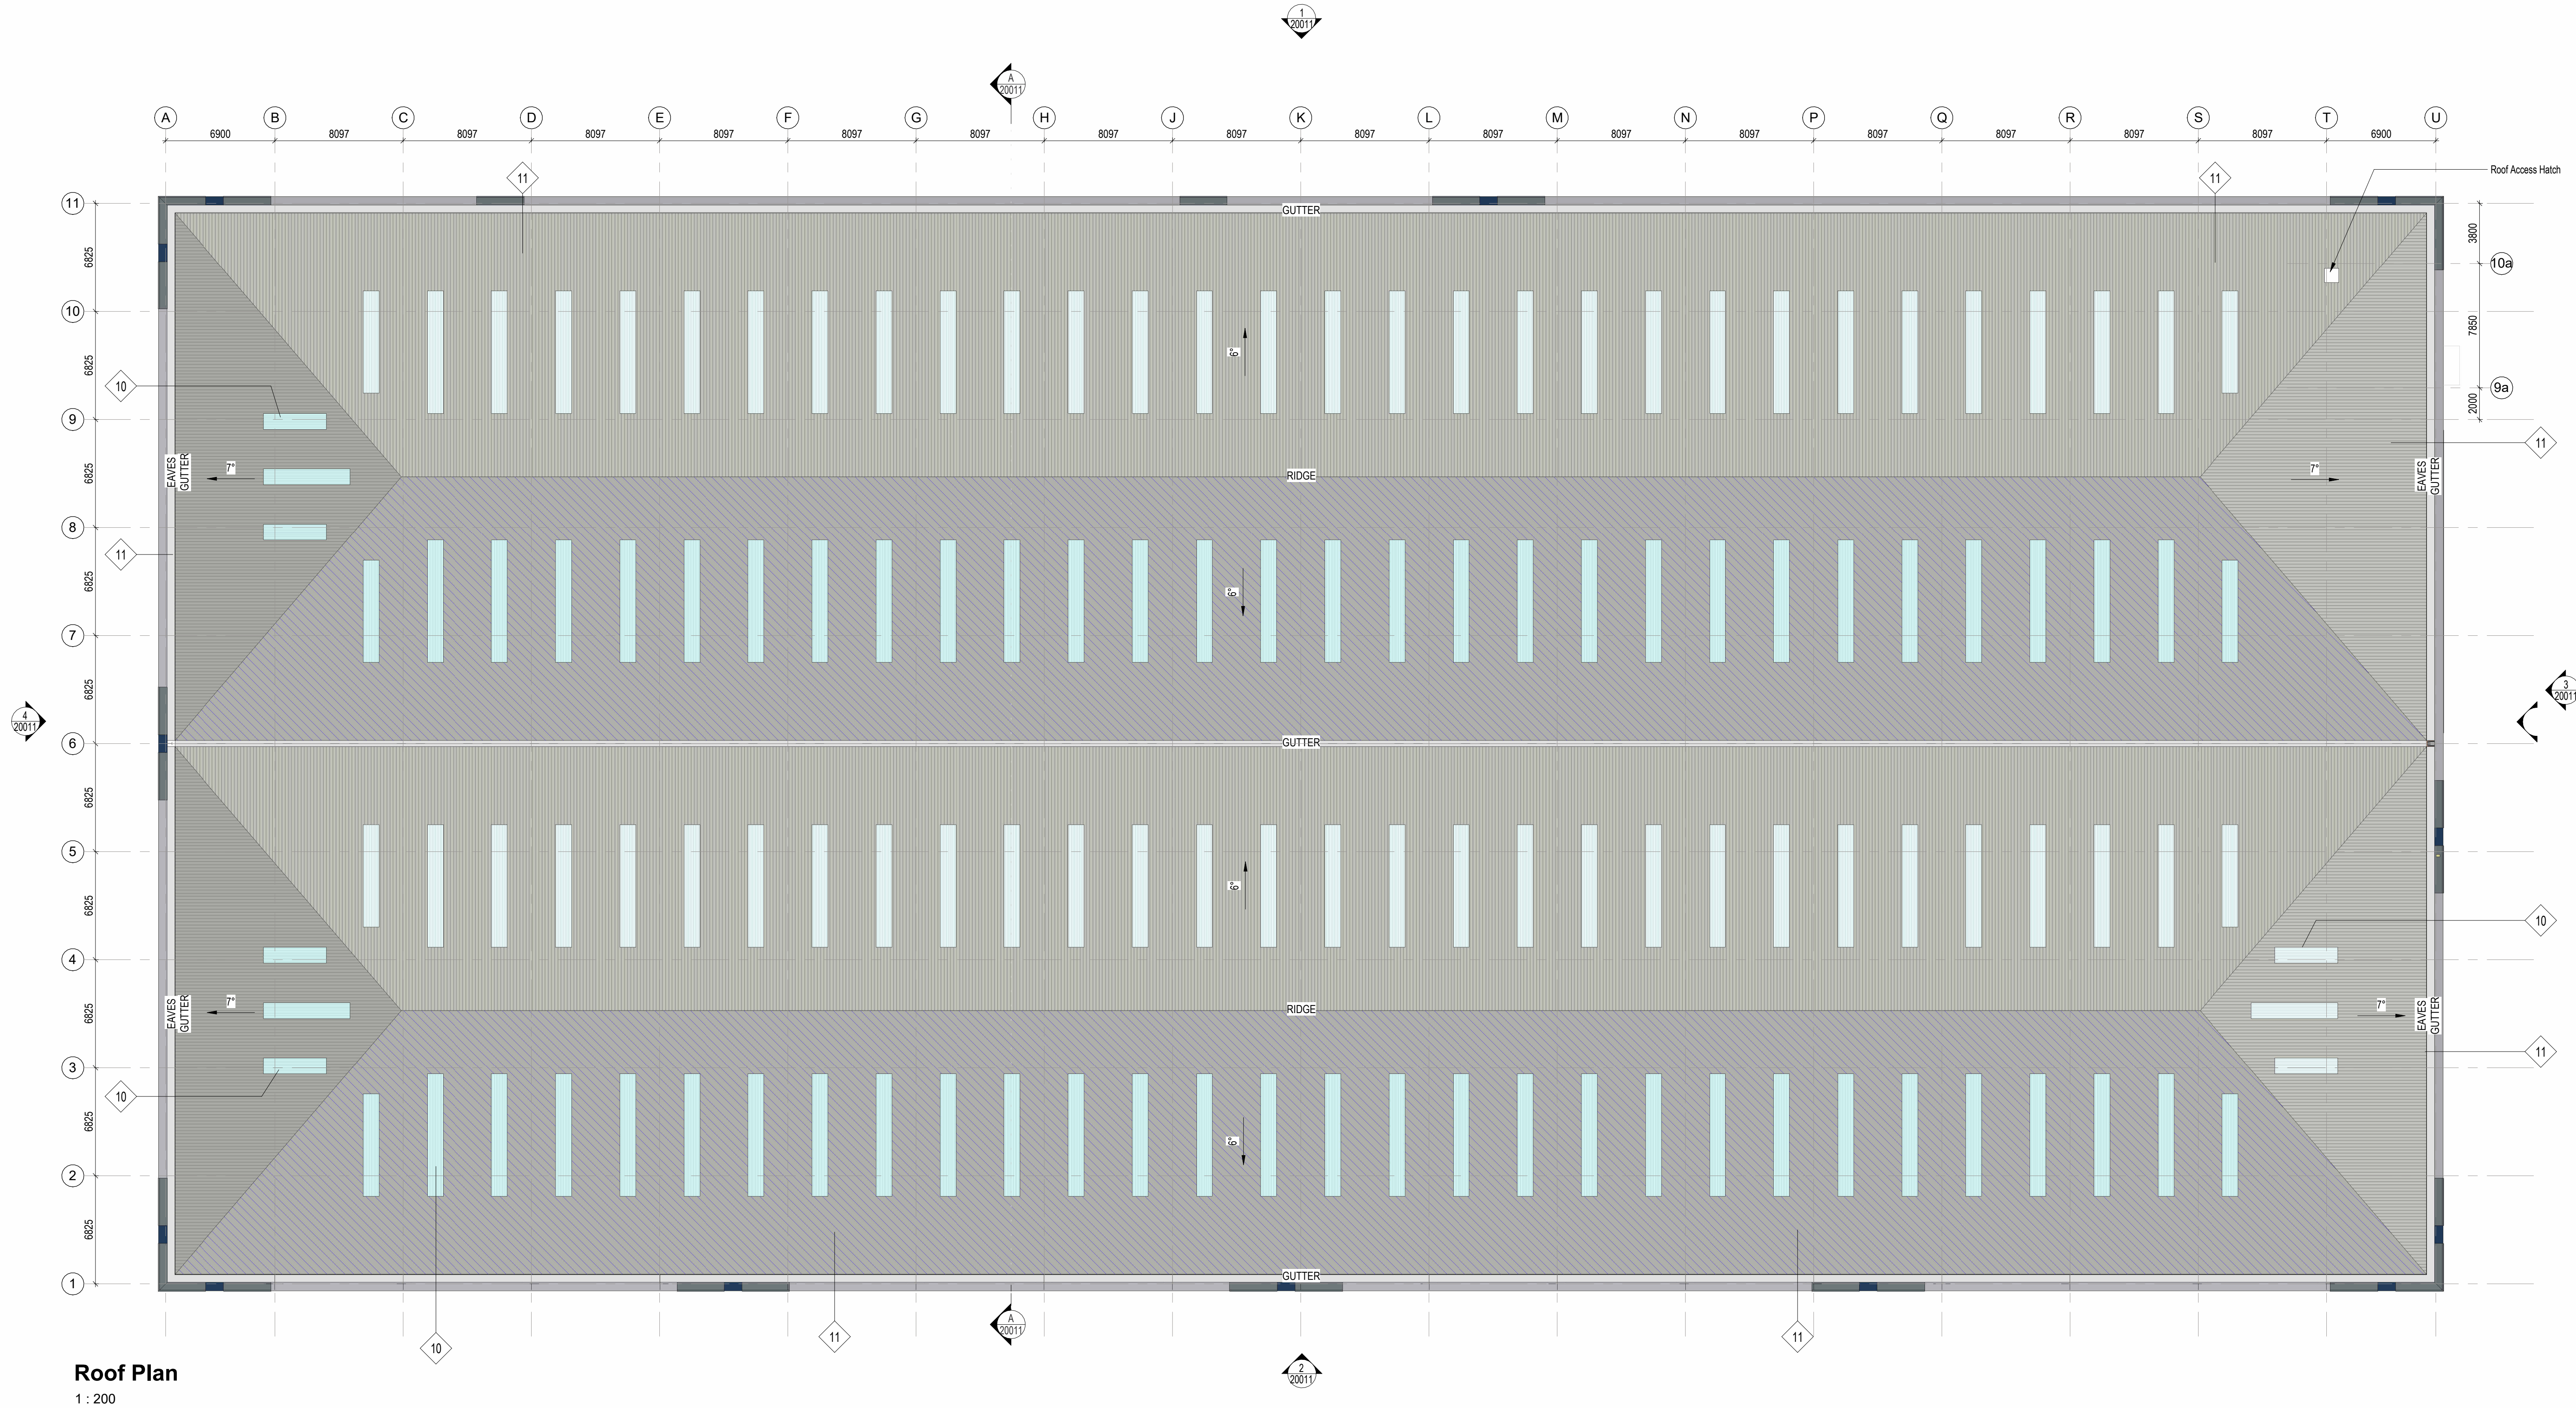

INFORMATION CONTAINED IN THIS DRAWING IS THE SOLE COPYRIGHT OF DLA ARCHITECTURE LTD AND IS NOT TO BE REPRODUCED WITHOUT PERMISSION

DO NOT SCALE, REFER TO FIGURED DIMENSIONS ONLY

REVISIONS

P01	PLANNING ISSUE	12/12/25
P02	AMENDED TO SLIT COMMENTS	22/12/25
P03	PLOT REFERENCE REVISED	11/06/26

WB Wilson Bowden Developments

dlA ARCHITECTURE

6 East Parade | Leeds | LS1 2AD
0113 887 3100
www.dla-architecture.co.uk

PROJECT
KINGSWAY PLOT Q

TITLE
PLOT Q GENERAL ARRANGEMENT
ROOF PLAN

SCALE
1 : 200 @ A0

DATE
12/12/25

DLA REF
2024-096

DRAWN
SJK

REVIEWED
BG

PROJECT ORIGINATOR ZONE LEVEL TYPE ROLE NUMBER
KBPQ DLA Q1 RF DR A 20002

STATUS
PLANNING

REVISION
P03

