

NOTES

THIS DRAWING IS TO BE READ IN CONJUNCTION WITH THE FOLLOWING DLA ARCHITECTURE DRAWING NUMBERS:

- 2024-096 20001 GROUND & FIRST FLOOR GA PLAN
- 2024-096 20002 ROOF PLAN
- 2024-096 20011 GA ELEVATIONS


This Drawing is for planning only, it is not be used for any other purpose.

INFORMATION CONTAINED IN THIS DRAWING IS THE SOLE COPYRIGHT OF DLA ARCHITECTURE LTD AND IS NOT TO BE REPRODUCED WITHOUT PERMISSION


DO NOT SCALE, REFER TO FIGURED DIMENSIONS ONLY

REVISIONS

P01	PLANNING ISSUE	12/12/25
P02	AMENDED TO SLUT COMMENTS	22/12/25
P03	PLOT REFERENCE REVISED	11/06/26

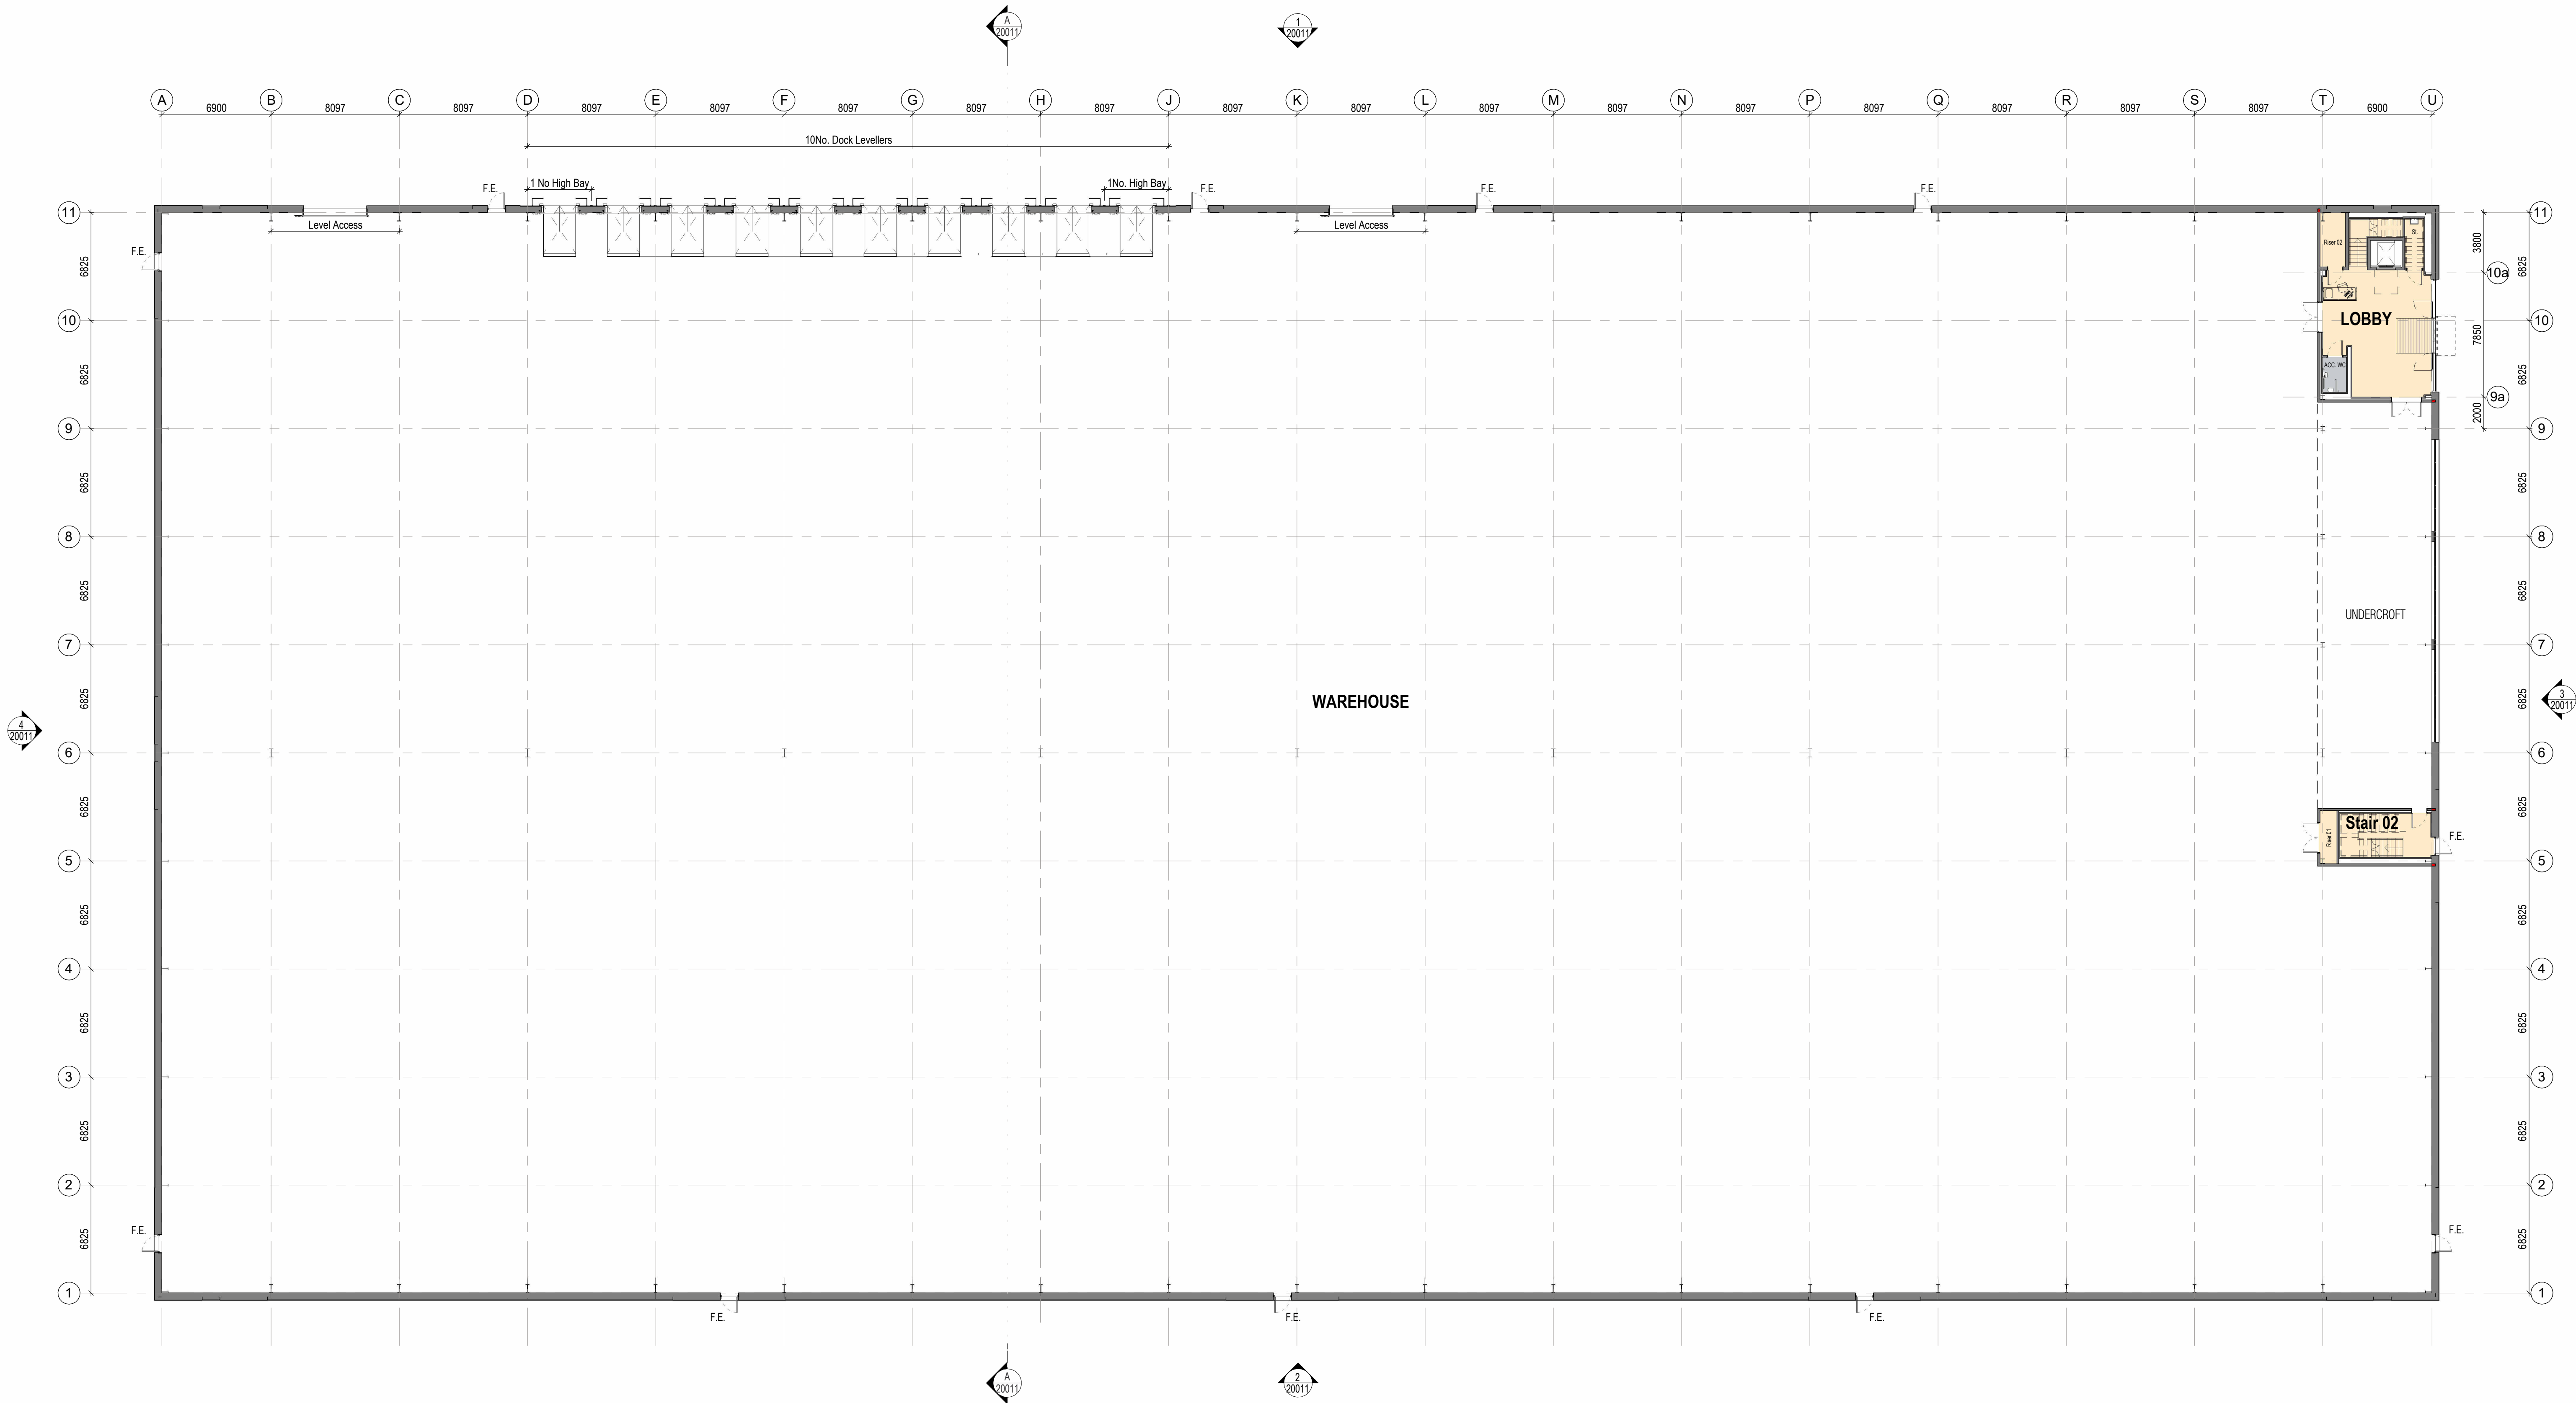

GROUND FLOOR
1 : 200

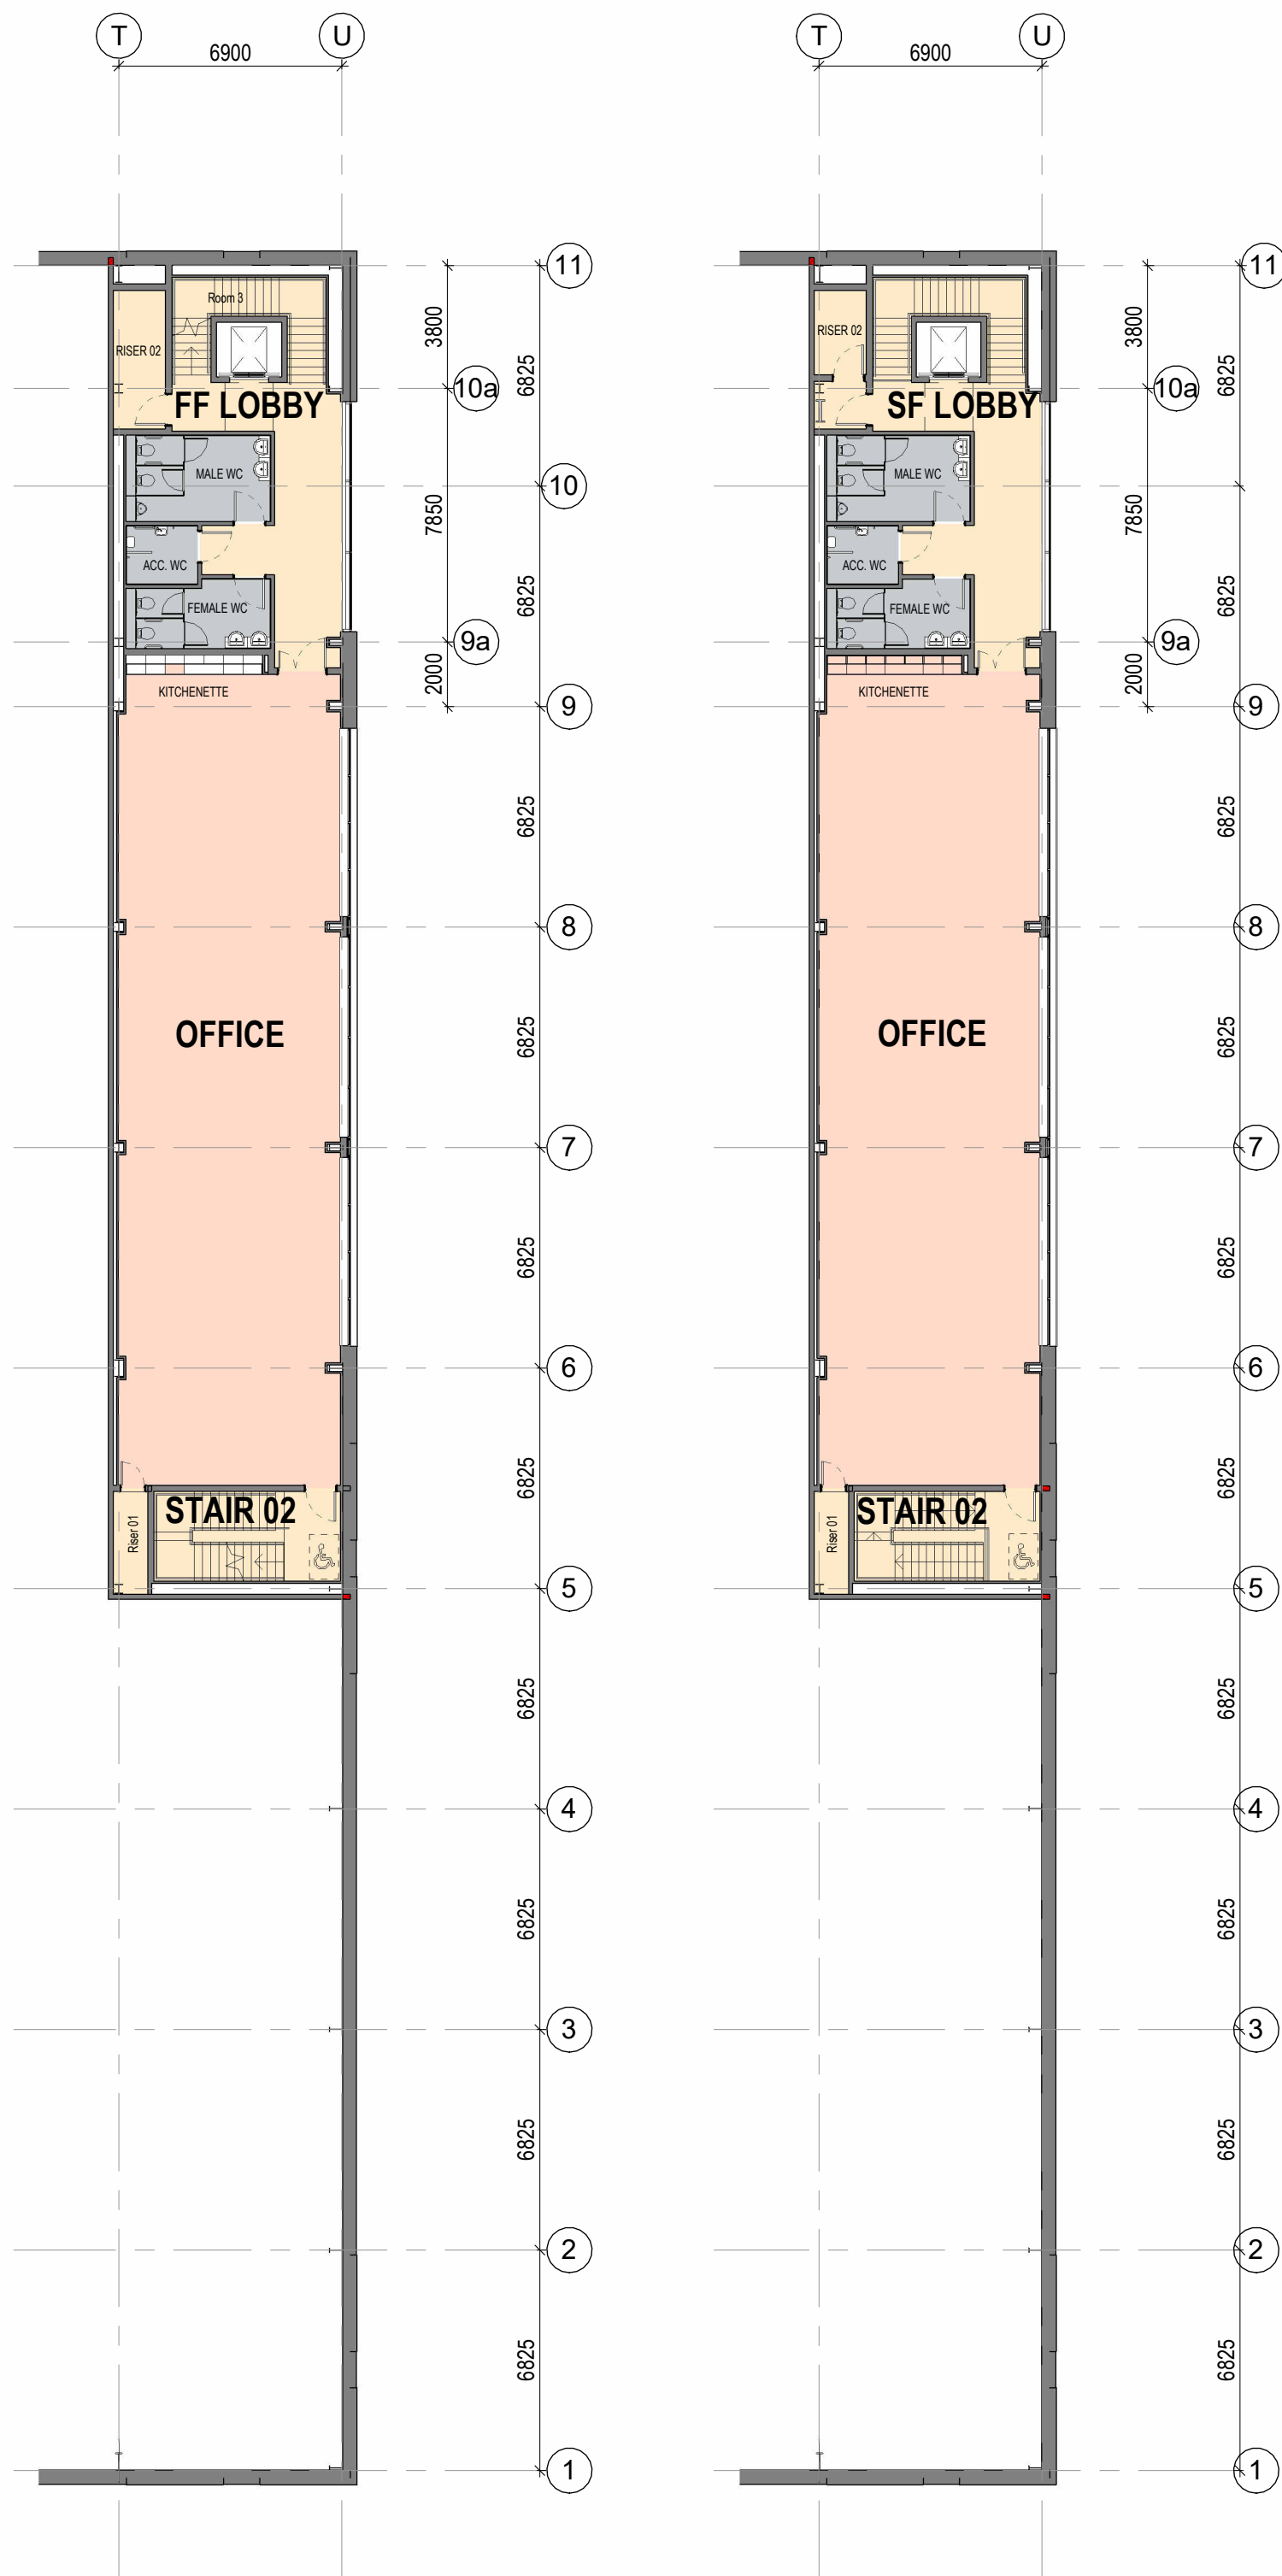

FIRST FLOOR
1 : 200

SECOND FLOOR
1 : 200



6 East Parade | Leeds | LS1 2AD
0113 887 3100
www.dla-architecture.co.uk

PROJECT
KINGSWAY PLOT Q

TITLE
PLOT Q GENERAL ARRANGEMENT
FLOOR PLANS

SCALE
1 : 200 @ A0

DATE
12/12/25

DLA REF
2024-096

DRAWN
SJK

REVIEWED
BG

PROJECT ORIGINATOR ZONE LEVEL TYPE ROLE NUMBER
KBPQ DLA Q1 XX DR A 20001

STATUS
PLANNING

REVISION
P03

