


REVISIONS			
P01	08/12/25	PSL	BLG
FIRST ISSUE			
P02	09/01/26	PSL	BLG
APPLICATION BOUNDARY ADJUSTED ADJACENT PLOT Q-2			
TOPOGRAPHICAL SURVEY EXTENT REVISED			
P03	07/05/26	PSL	JB
APPLICATION BOUNDARY REVISED			

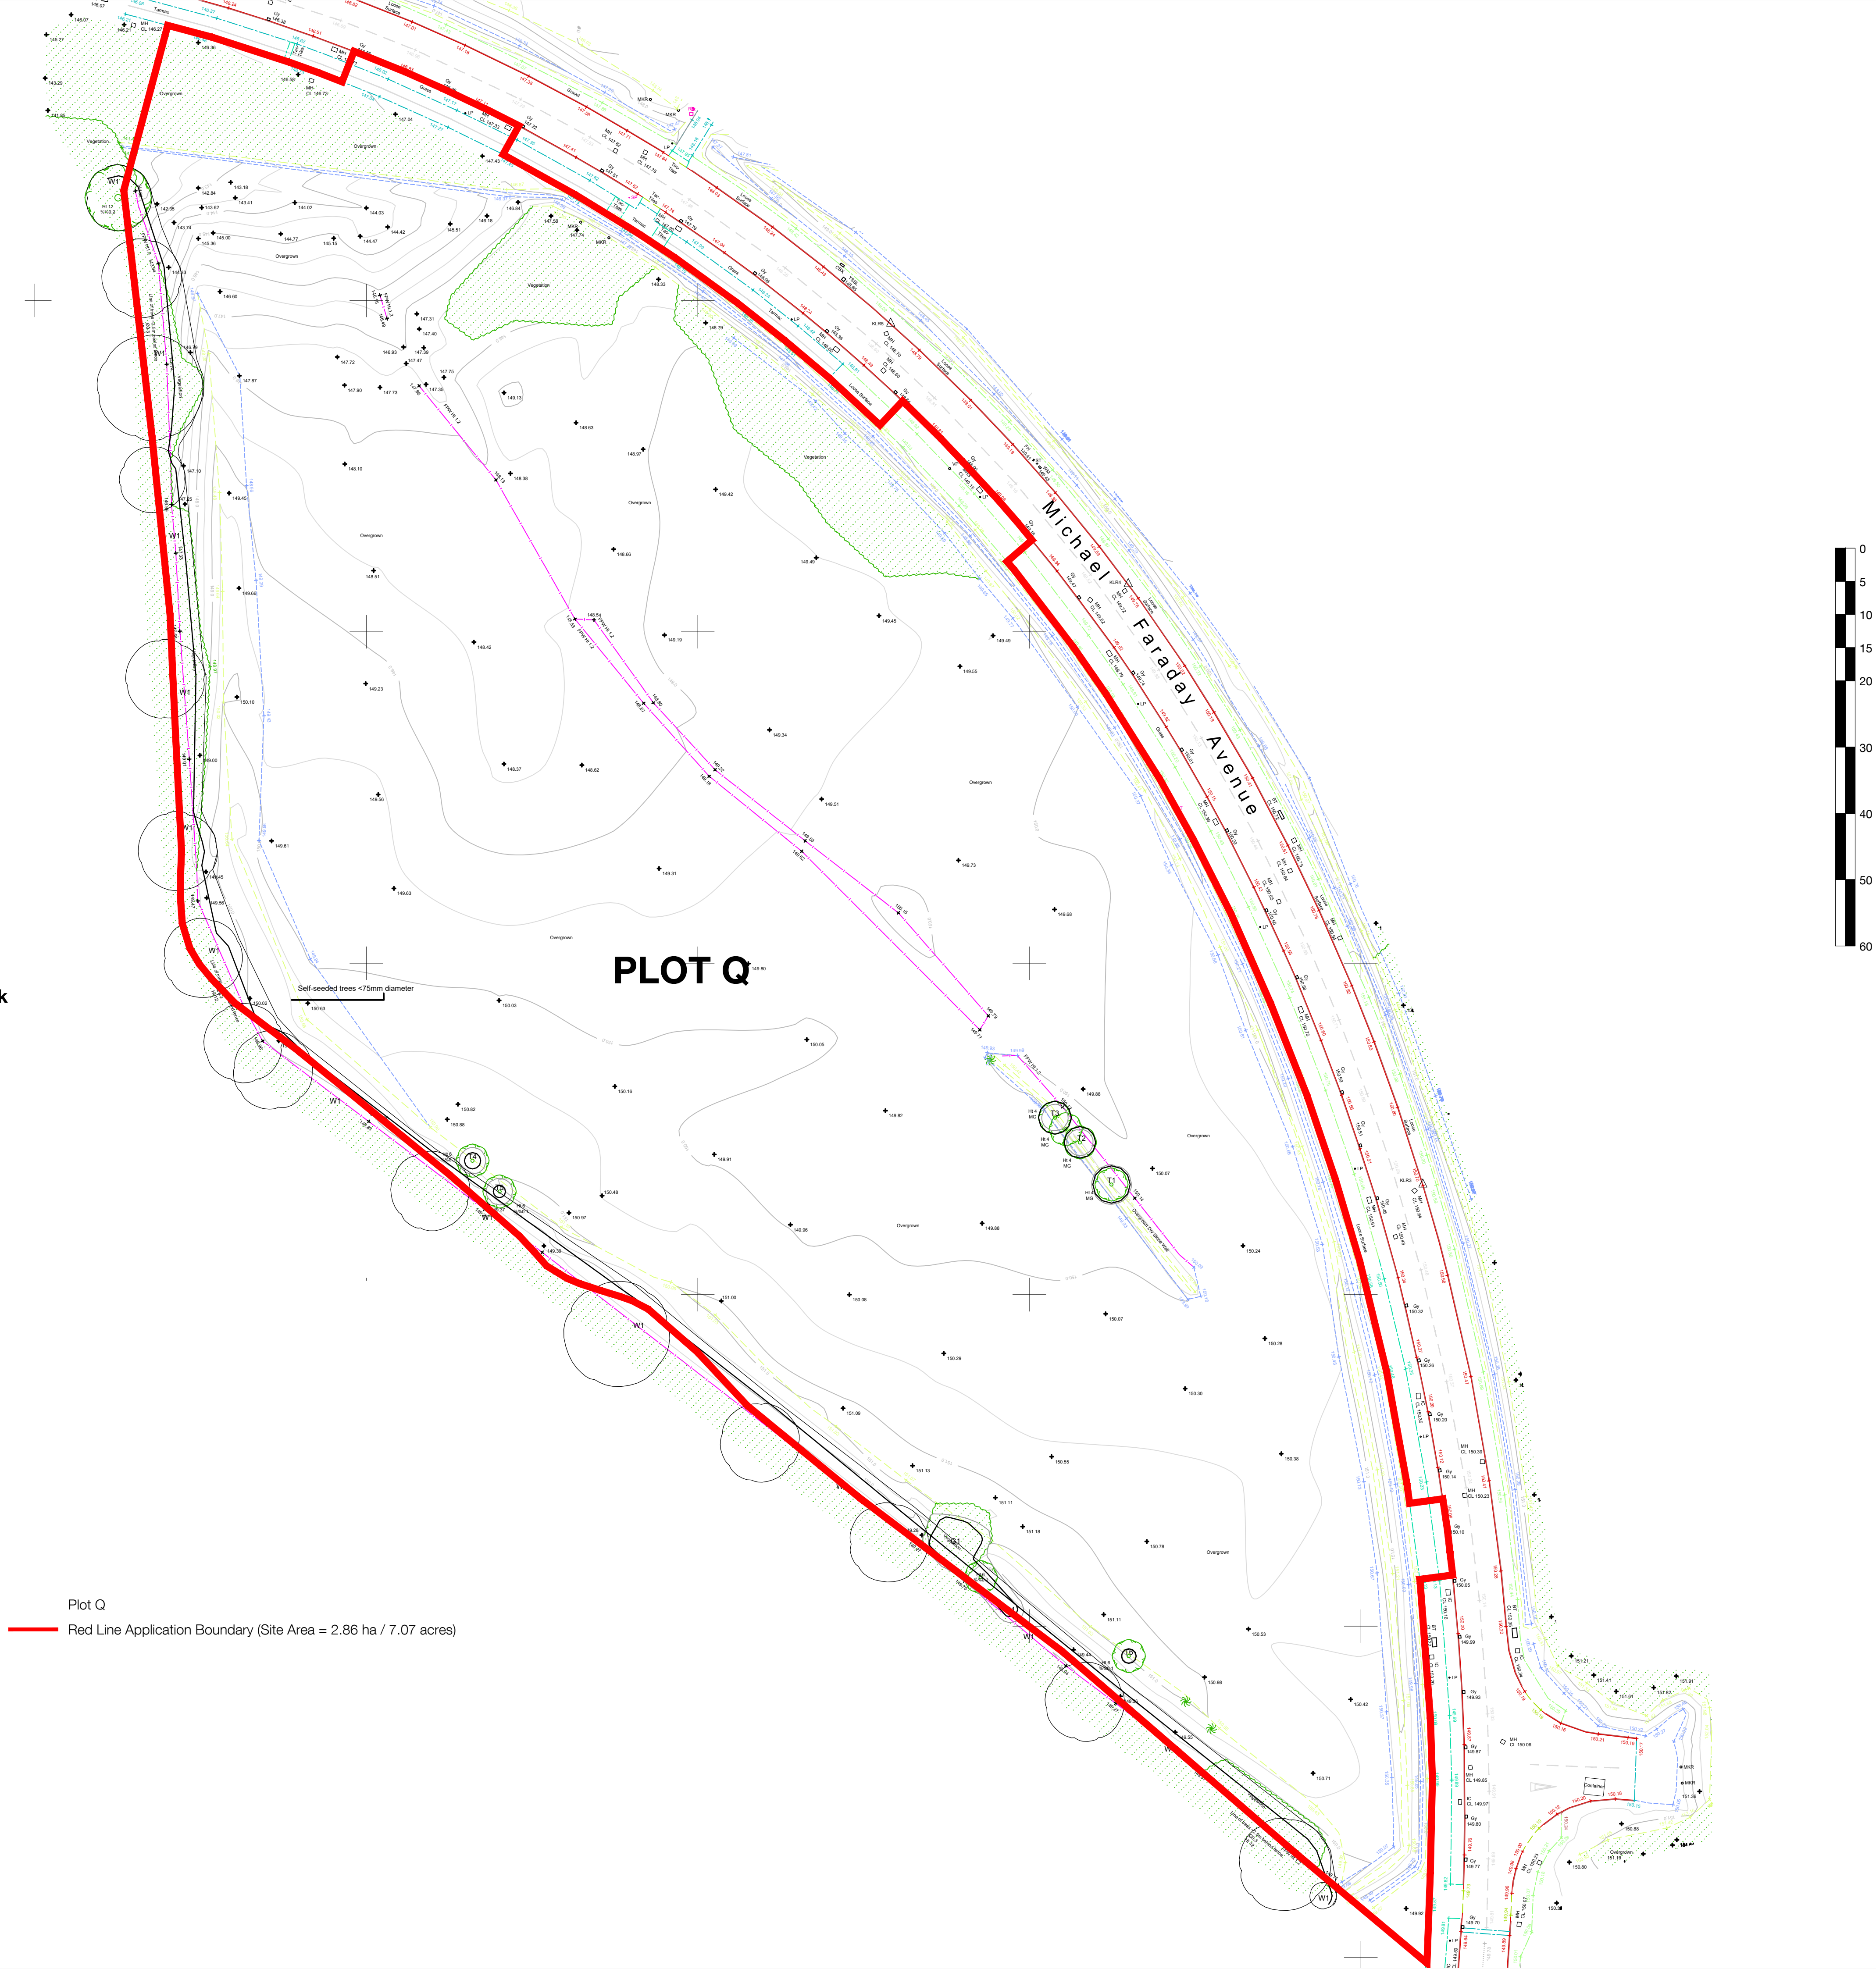


Stanney Brook

PLOT Q

Plot Q

Red Line Application Boundary (Site Area = 2.86 ha / 7.07 acres)

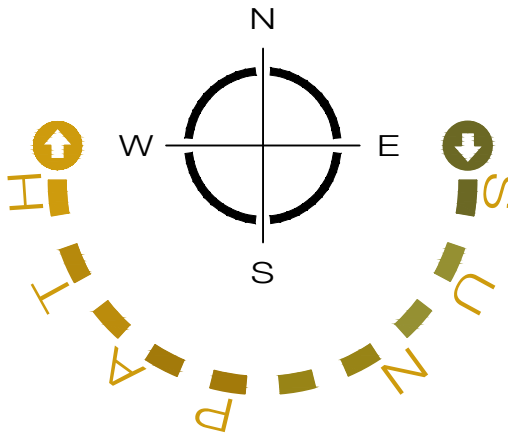

6 East Parade | Leeds | LS1 2AD
0113 887 3100
www.dla-architecture.co.uk

PROJECT
KINGSWAY BUSINESS PARK
ROCHDALE

TITLE
PLOT Q
EXISTING SITE

SCALE
1:500 @ A1
DATE
08/12/25

DLA REF
2024-096
DRAWN
PSL
REVIEWED
BLG

DOCUMENT NUMBER
KBPQ DLA Q1 XX DR A 99001

DOCUMENT PURPOSE
PLANNING
STATUS
REVISION
P03