


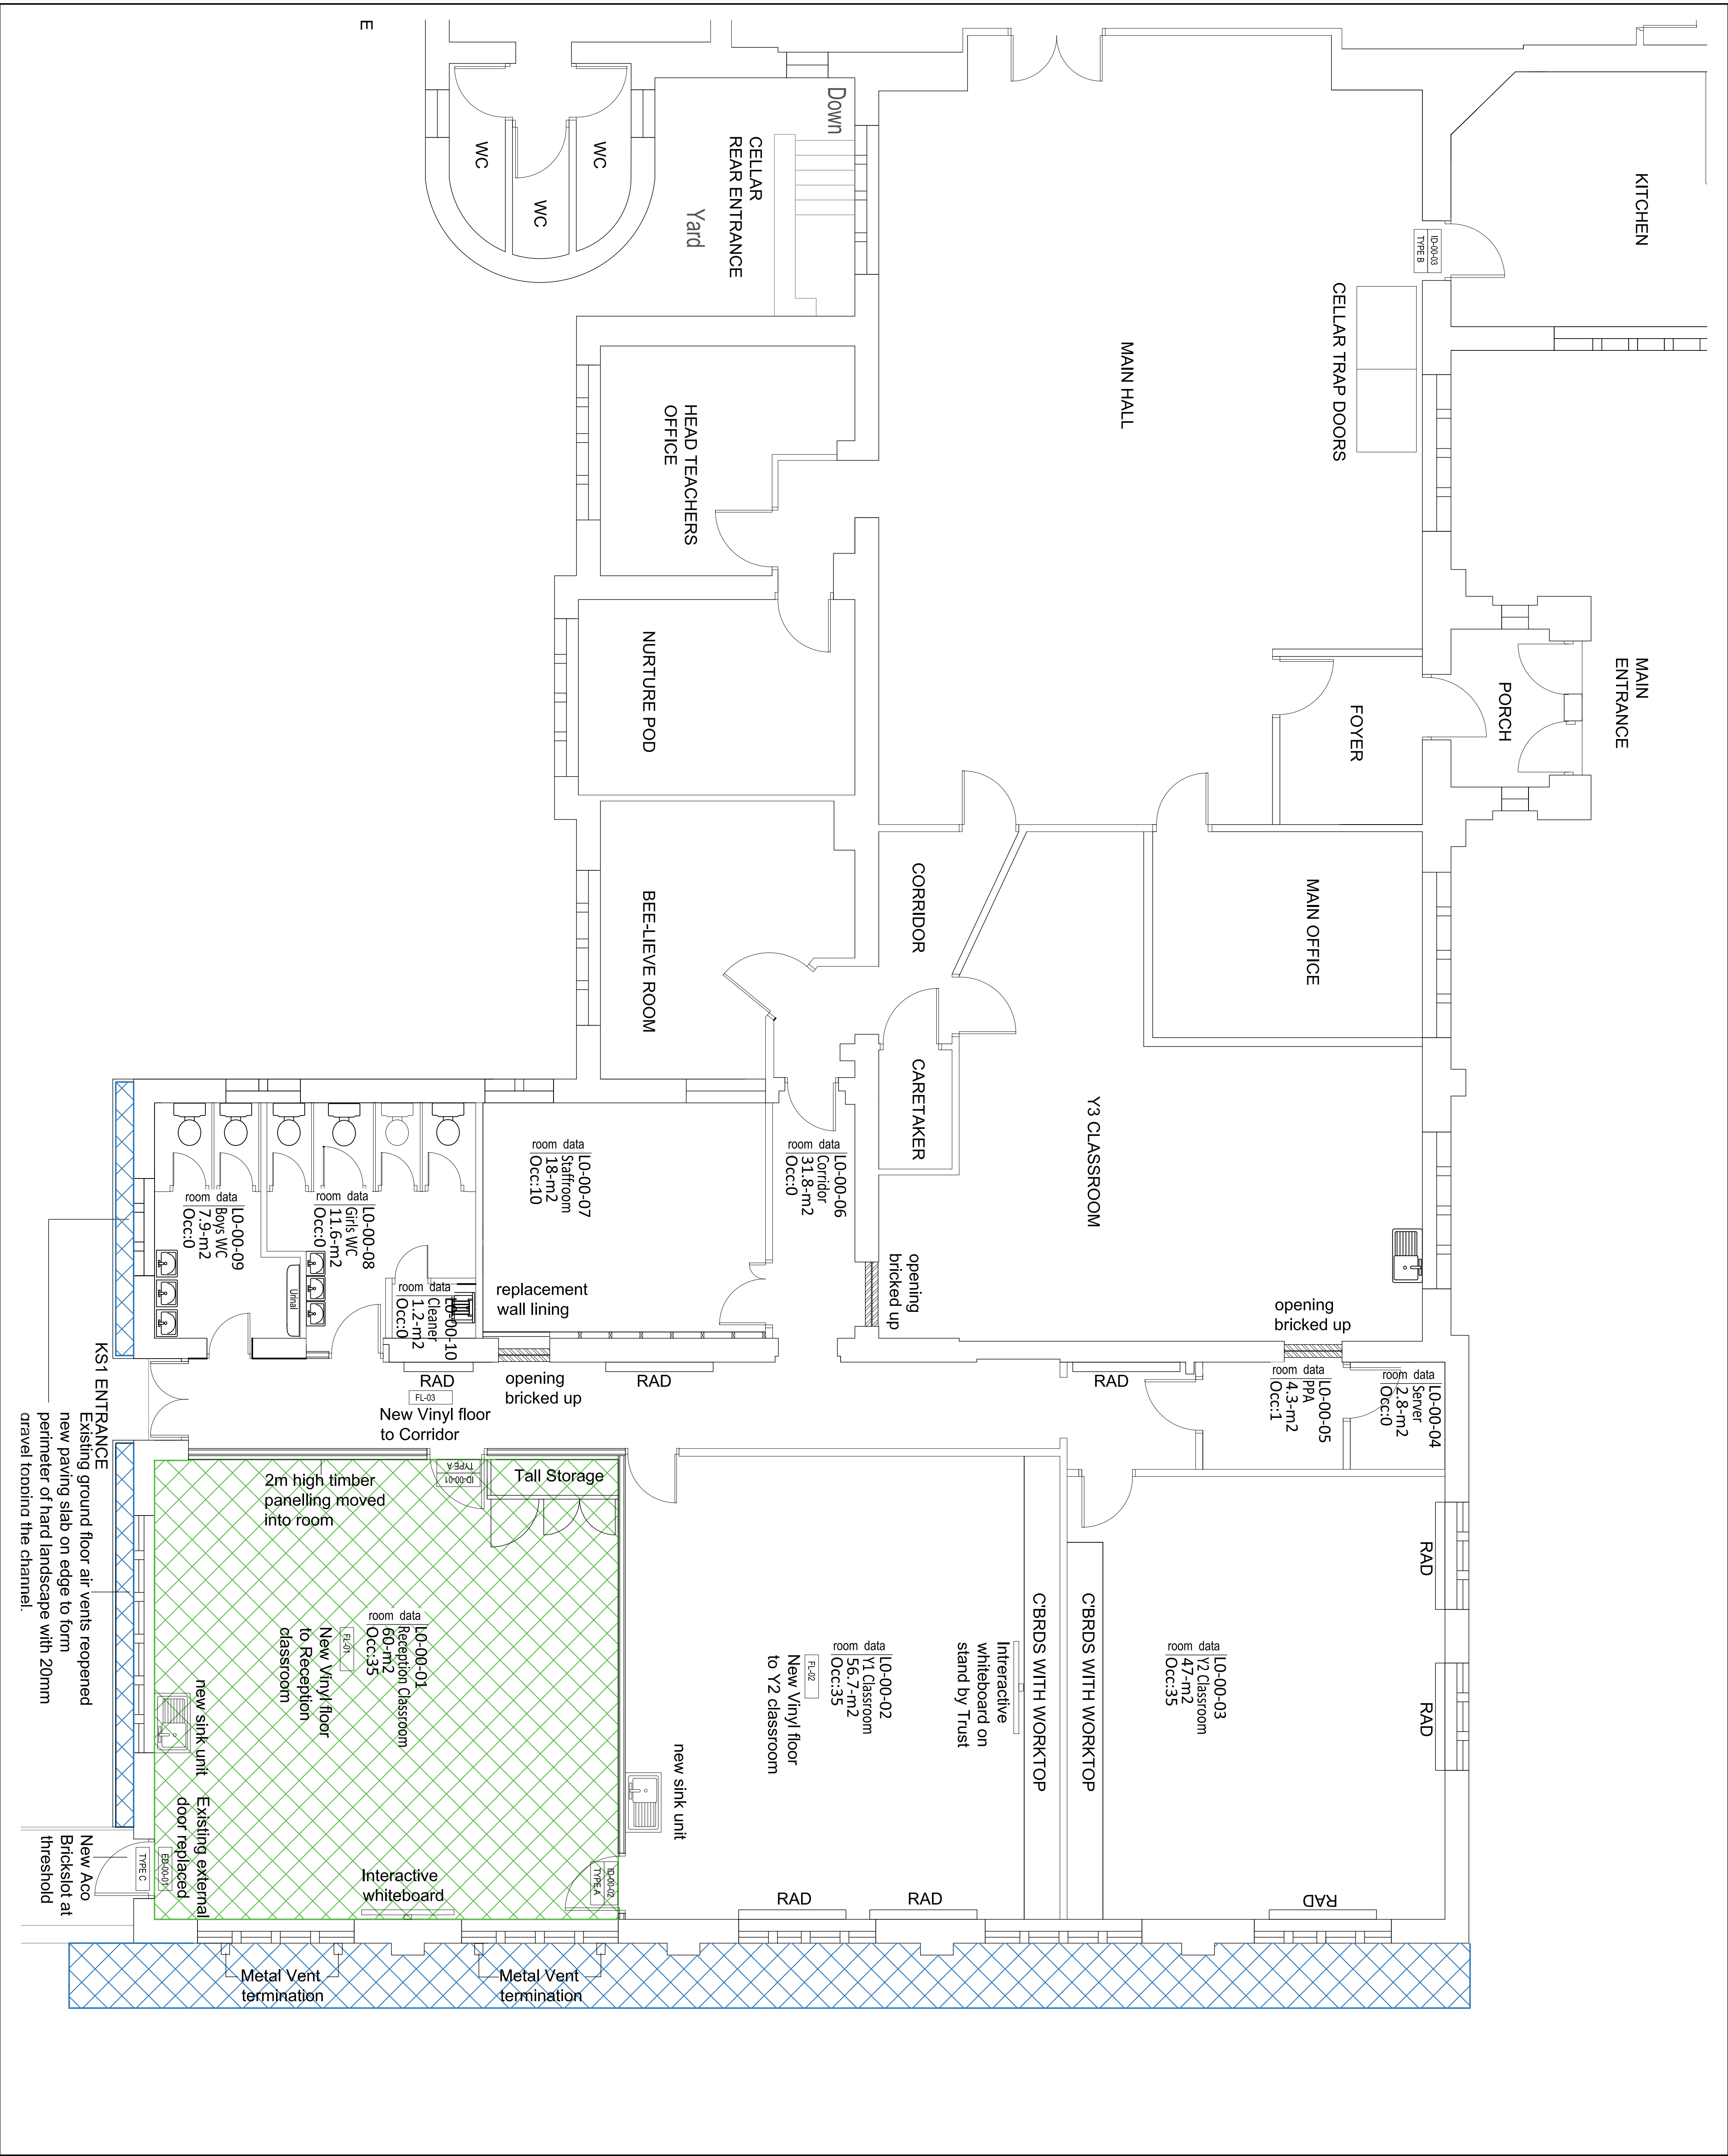

COPYRIGHT RESERVE:
The copyright in this drawing and the design it represents shall be reserved by Seven Architecture. No part of this drawing may be reproduced, stored in a retrieval system, or transmitted in any form or by any means, electronic, mechanical, photocopying, recording, or by any information storage and retrieval system, without the prior written permission of Seven Architecture. The copyright in all designs and drawings are the property of Seven Architecture. Reproduction or use for any purpose other than that authorised by Seven Architecture is prohibited.

GENERAL NOTES:

1. For the purposes of construction the drawing must not be scaled and only written or dimensioned measurements shall be used.
2. All dimensions are in millimetres unless otherwise stated.
3. All dimensions to be checked on site.
4. All architectural drawings are to be used in conjunction with the relevant specification and schedule of materials.
5. All the details and site-specific drawings to be used in conjunction with the relevant consultants and subcontractor drawings.

REV.	DESCRIPTION	DATE	DRAWN	CHECK
P01	FIRST ISSUE	01.05.26	SS	LM
P02	SECOND ISSUE	05.05.26	SS	LM
P03	REDUCED SCOPE SUMMER 2026	27.05.26	SS	LM

KEY:

- AREA OF FLOORING REPAIR WORKS
- AREA OF FRENCH DRAIN WORKS

DRAWING SCALE: 1:50



KEY PLAN (NTS):

CLIENT:
WATERGROVE TRUST

PROJECT TITLE:
ST MARY'S CE SCHOOL PH 2

PROJECT NO.:
21074

DRAWING TITLE:
PROPOSED GA PLAN
AREA A

DRAWING NO.:

PROJECT	DESIGN	ZONE	LEVEL	TYPE	NO.	REVISION
SMS	SEV	ZZ	00	DR	A	02300 P03

SUBMITTAL
DESCRIPTION
REVISION