
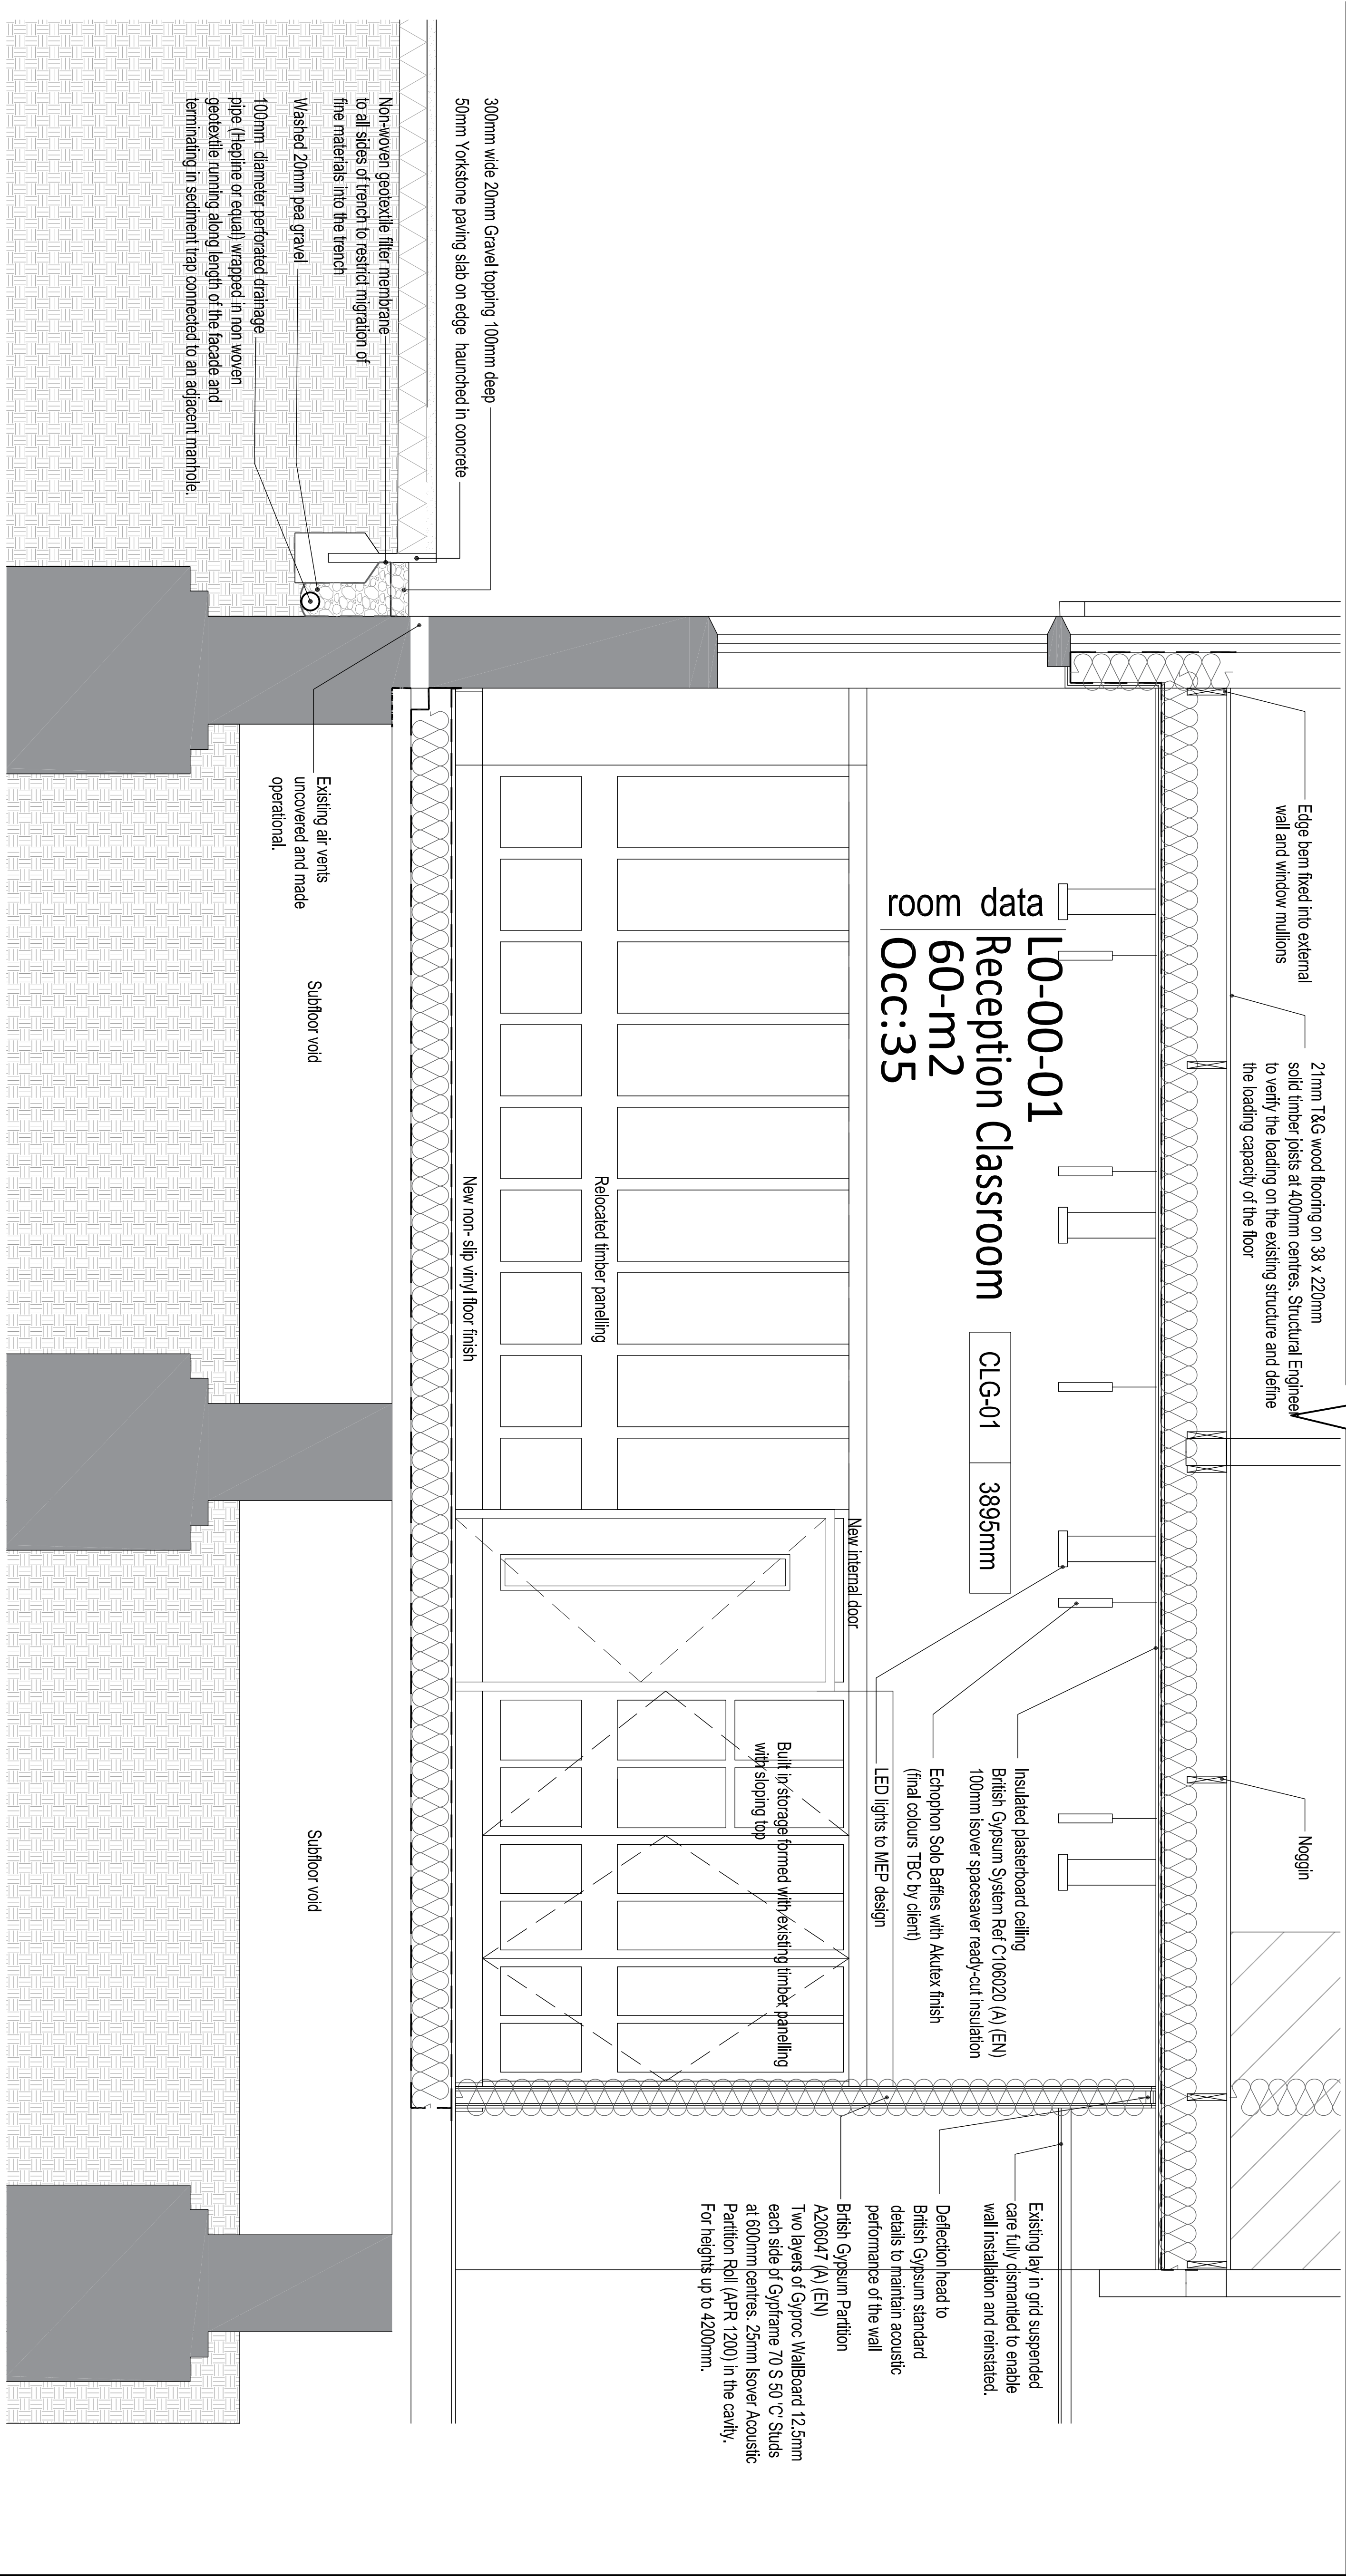


COPYRIGHT RESERVE:
The copyright in this drawing and the design it represents shall be reserved by Seven Architecture. DO NOT scale the drawing - any errors or omissions shall be reported to Seven Architecture without delay. The copyright in all designs and drawings are the property of Seven Architecture. Reproduction or use for any purpose other than that authorised by Seven Architecture is prohibited.

GENERAL NOTES:

- For the purposes of construction the drawing must not be scaled and only within or indicated dimensions shall be reported to Seven Architecture without delay.
- All dimensions are to be taken from the original drawing.
- All dimensions to be checked on site.
- All architectural drawings are to be read in conjunction with the relevant specification and schedule of materials.
- All the details and site-specific drawings to be read in conjunction with the relevant consultants and subcontractor drawings.

REV.	DESCRIPTION	DATE	DRAWN	CHECK
P01	FIRST ISSUE	27.05.26	SS	LM

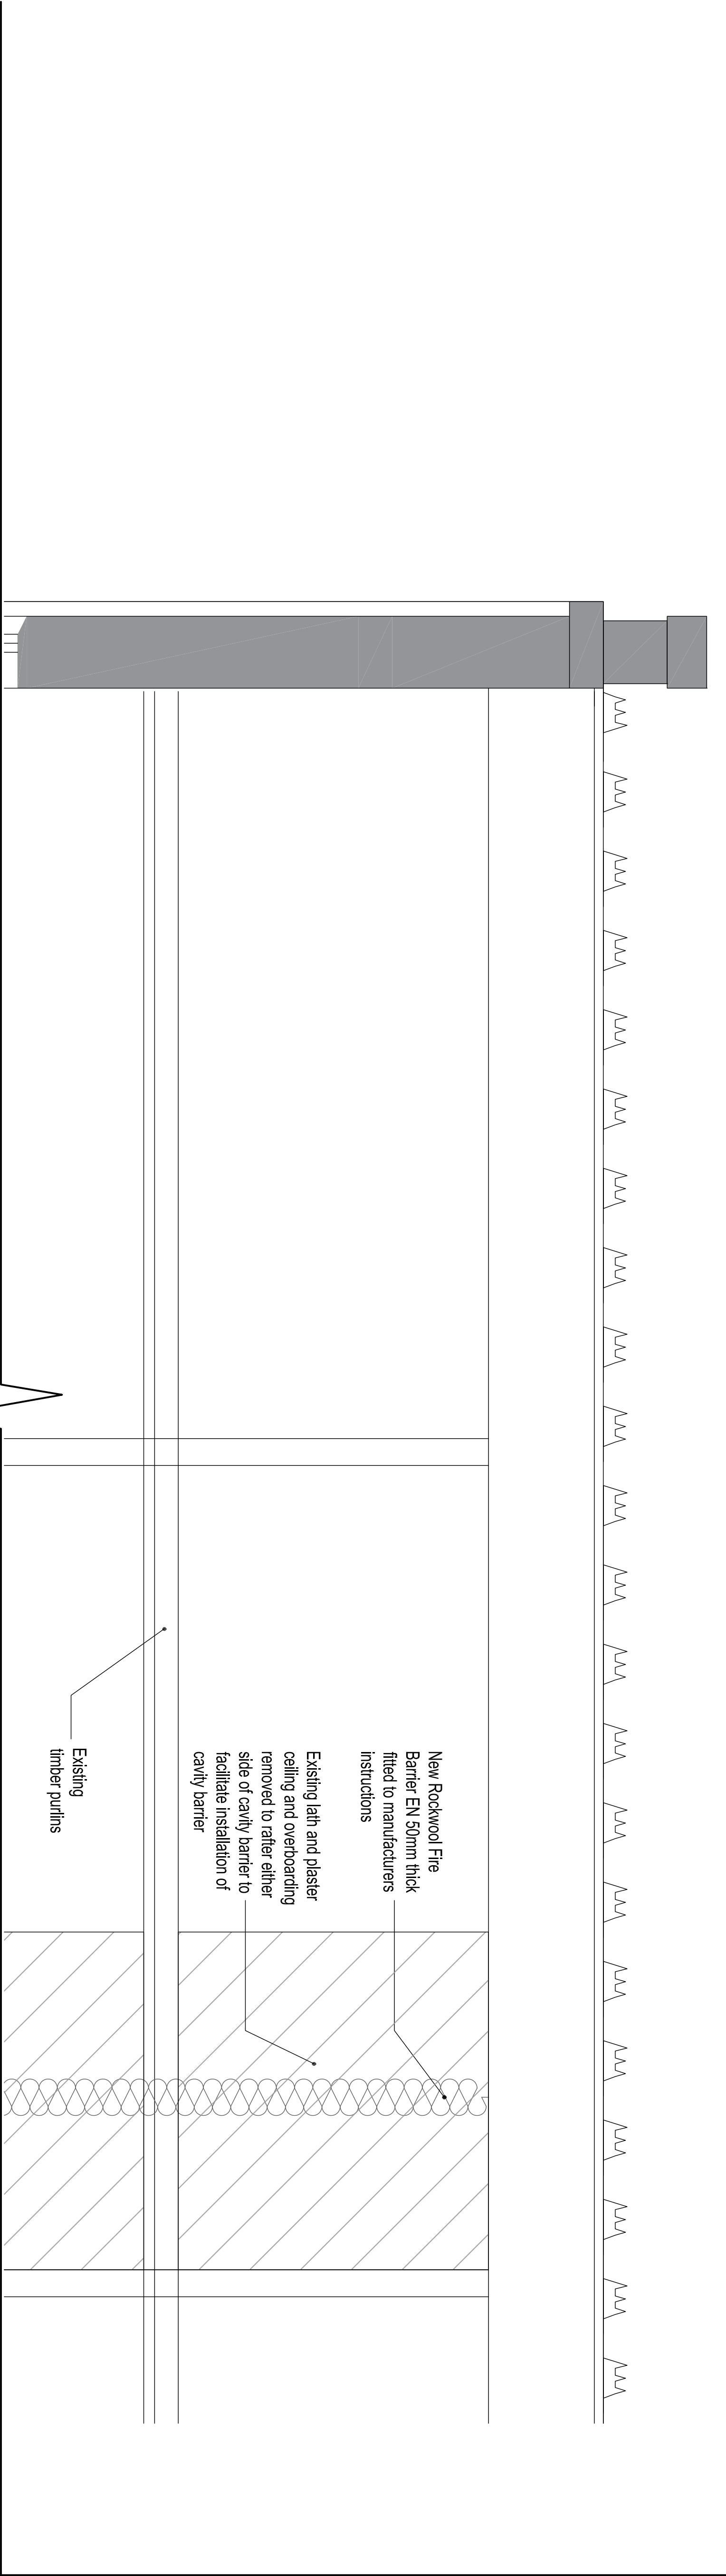

PROJECT TITLE:
ST MARY'S CE SCHOOL PH 2

PROJECT NO:
21074

DRAWING TITLE:
PROPOSED SECTIONS
SECTION 2

DRAWING NO:
SMS SEV ZZ 00 DR A 03001 P01

SUBMITALTY
DESCRIPTION
REVISION

SEVENARCHITECTURE.CO.UK
Unit 13 York Mill
51 Bengall St
Warrington
1:0161 236 5655

Studios at:
V Newhall Way
Victoria Avenue
Dobsonville
CONWAY
1:0161 236 5655

CLIENT:
WATERGROVE TRUST

DRAWINGS SCALE: 1:20
0 1m

KEY PLAN (NTS):
British Gypsum Partition
A206047 (A) (EN)
Two layers of Gyproc Wallboard 12.5mm each side of Gyplafame 70 S 50 C Studs at 600mm centres. 25mm Isover Acoustic Partition Roll (APR 1200) in the cavity. For heights up to 4200mm.

seven.

Studios at:
V Newhall Way
Victoria Avenue
Dobsonville
CONWAY
1:0161 236 5655