


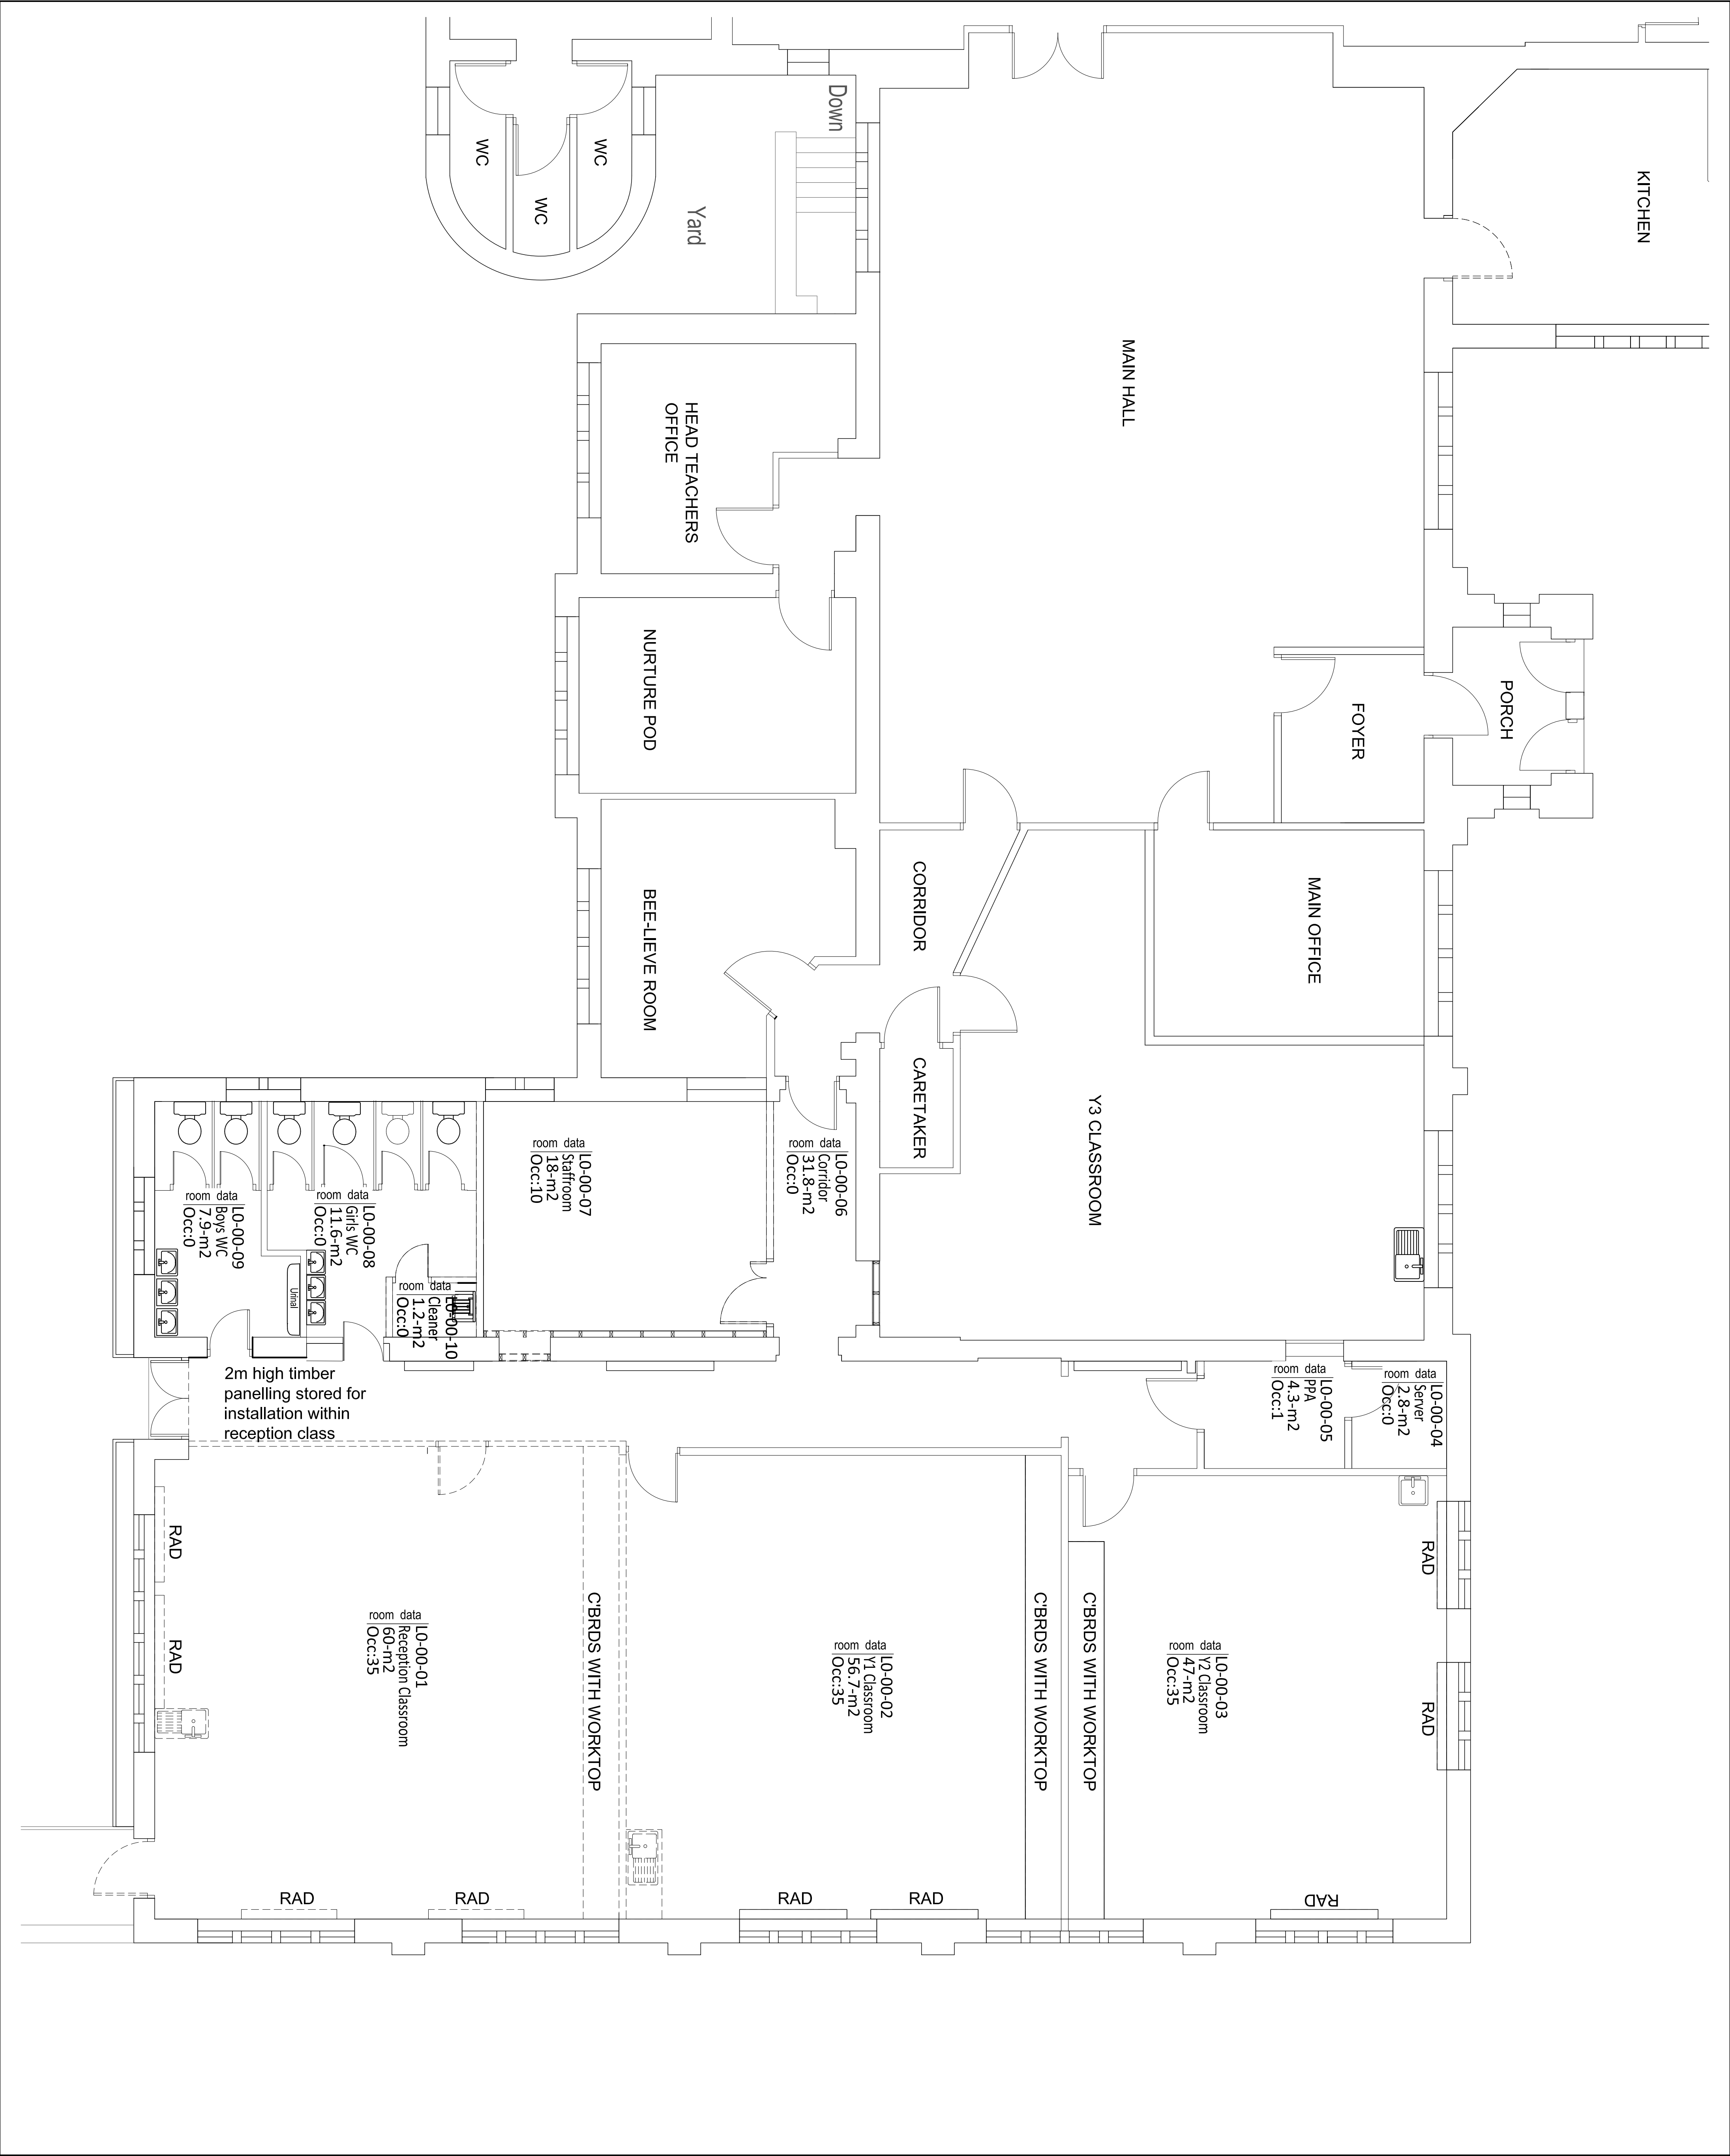

COPYRIGHT RESERVE:
The copyright in this drawing and the design it represents shall be reserved by Seven Architecture. No part of this drawing may be reproduced, stored in a retrieval system, or transmitted in any form or by any means, electronic, mechanical, photocopying, recording, or by any information storage or retrieval system, without the prior written permission of Seven Architecture. The copyright in all designs and drawings are the property of Seven Architecture. Reproduction or use for any purpose other than that authorised by Seven Architecture is prohibited.

GENERAL NOTES:

1. For the purposes of construction the drawing must not be scaled and only within or between dimensions.
2. All dimensions are in millimetres unless otherwise stated.
3. All dimensions to be checked on site.
4. All structural drawings are to be read in conjunction with the relevant specification and schedule of materials.
5. All the details and submittal drawings to be read in conjunction with the relevant consultants and subcontractor drawings.

REV.	DESCRIPTION	DATE	DRAWN	CHECK
P01	FIRST ISSUE	01.05.26	SS	LM
P02	EXTENT OF INTERNAL PARTITIONS	15.05.26	SS	LM
P02	SCOPE OF WORKS REDUCED	28.05.26	SS	LM

KEY:

----- PROPOSED DEMOLITIONS

DRAWING SCALE: 1:50



KEY PLAN (NTS):

CLIENT: WATERGROVE TRUST

PROJECT TITLE: ST MARY'S CE SCHOOL PH 2
PROJECT NO: 21074

DRAWING TITLE: DEMOLITIONS PLAN
AREA A

DRAWING NO:

PROJECT	DESIGN	ZONE	LEVEL	TYPE	NO.	REVISION
SMS	SEV	ZZ	00	DR	A	02101 P03

SUBMITTAL DESCRIPTION
REVISION