

COPYRIGHT RESERVE:
The copyright in this drawing shall be reserved to Seven Architecture. The copyright in all designs and drawings are the property of Seven Architecture. Reproduction or use for any purpose other than that authorised by Seven Architecture is prohibited.


GENERAL NOTES:

- For the purposes of construction the drawing must not be scaled and only written or dimensioned measurements shall be reported to Seven Architecture without delay.
- Any dimensions shown on the drawing must be taken from the original.
- All dimensions to be provided on site.
- All construction drawings are to be read in conjunction with the relevant specification and submittal drawings.
- All the details and submittal drawings to be read in conjunction with the relevant consultants and submittal drawings.

REV.	DESCRIPTION	DATE	DRAWN	CHECK
P01	Planning issue	11/09/25	RL	RS
P02	Updated following design development	12/05/26	MR	RS


SCOPE OF WORKS LEGEND

- New Raised Access Floor - Insulated
- New Raised Access Floor - Uninsulated
- New timber ramp / sloping floor to accommodate raised access floor
- New floor finish onto existing floor (refer to finish schedule)
- New timber floor to cupboard
- Appropriate location for fire cavity barriers (max. 20m void in any direction)
- Existing walls
- Proposed new walls
- New feature floor finish on leveling compound with existing floor tiles retained beneath. Floor laying pattern to reflect inside the pattern below.

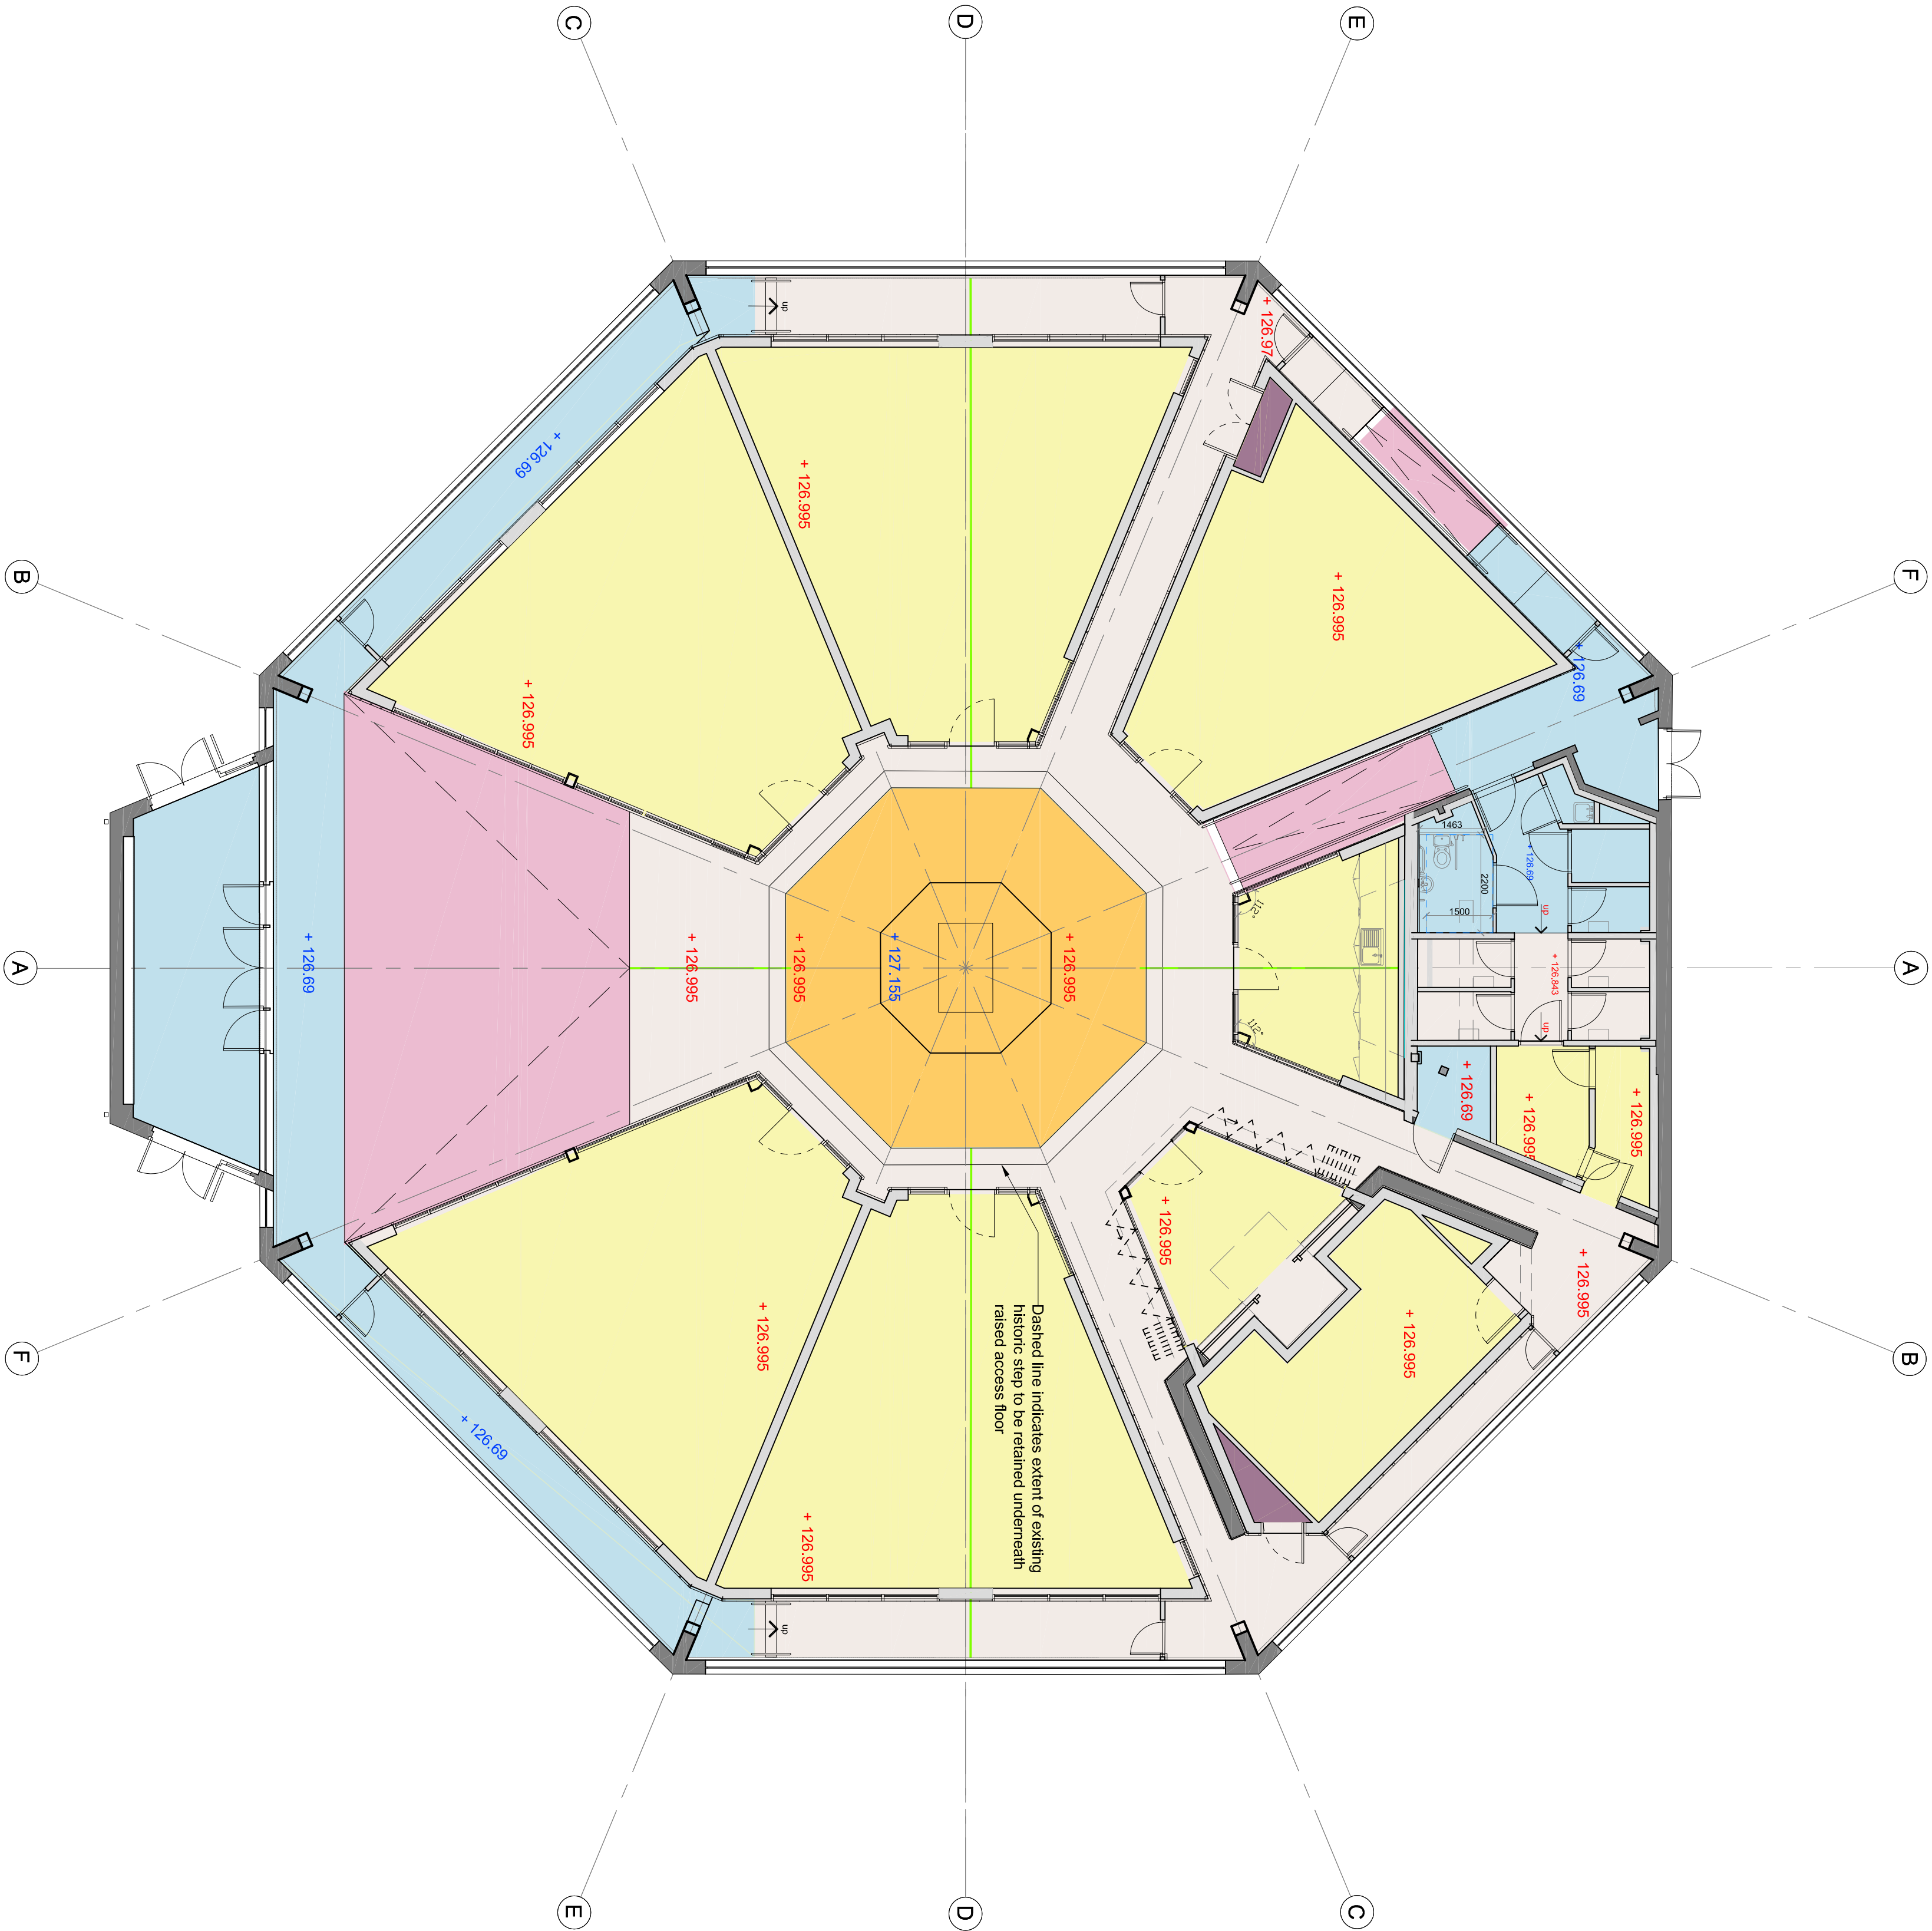

Proposed Floor Types Plan - Ground Floor

DRAWING SCALE: 1:100@A1

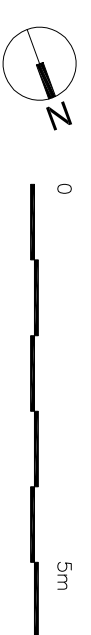

KEY PLAN (NTS):

CLIENT:

Hopwood Hall College



PROJECT TITLE: HCO Milnrow Chapel Conversion
PROJECT NO: 20/75

DRAWING TITLE: Proposed Floor Types Plan - Ground Floor

DRAWING NO:

PROJECT	ORIGIN	ZONE	LEVEL	TYPE	ROLE	NO.#	REVISION
HCO	SEV	ZZ	00	DR	A	00578	P02

SUITABILITY

REVISION: PLANNING

seven

SEVENARCHITECTURE.CO.UK
Unit 1, 3, Millbank Mill, Victoria Avenue, Macclesfield, Cheshire, SK10 1JH
T: 0161 238 5655
Studios at:
Y Newnham, 41, Victoria Avenue, Macclesfield, Cheshire, SK10 1JH
T: 0161 238 5655