



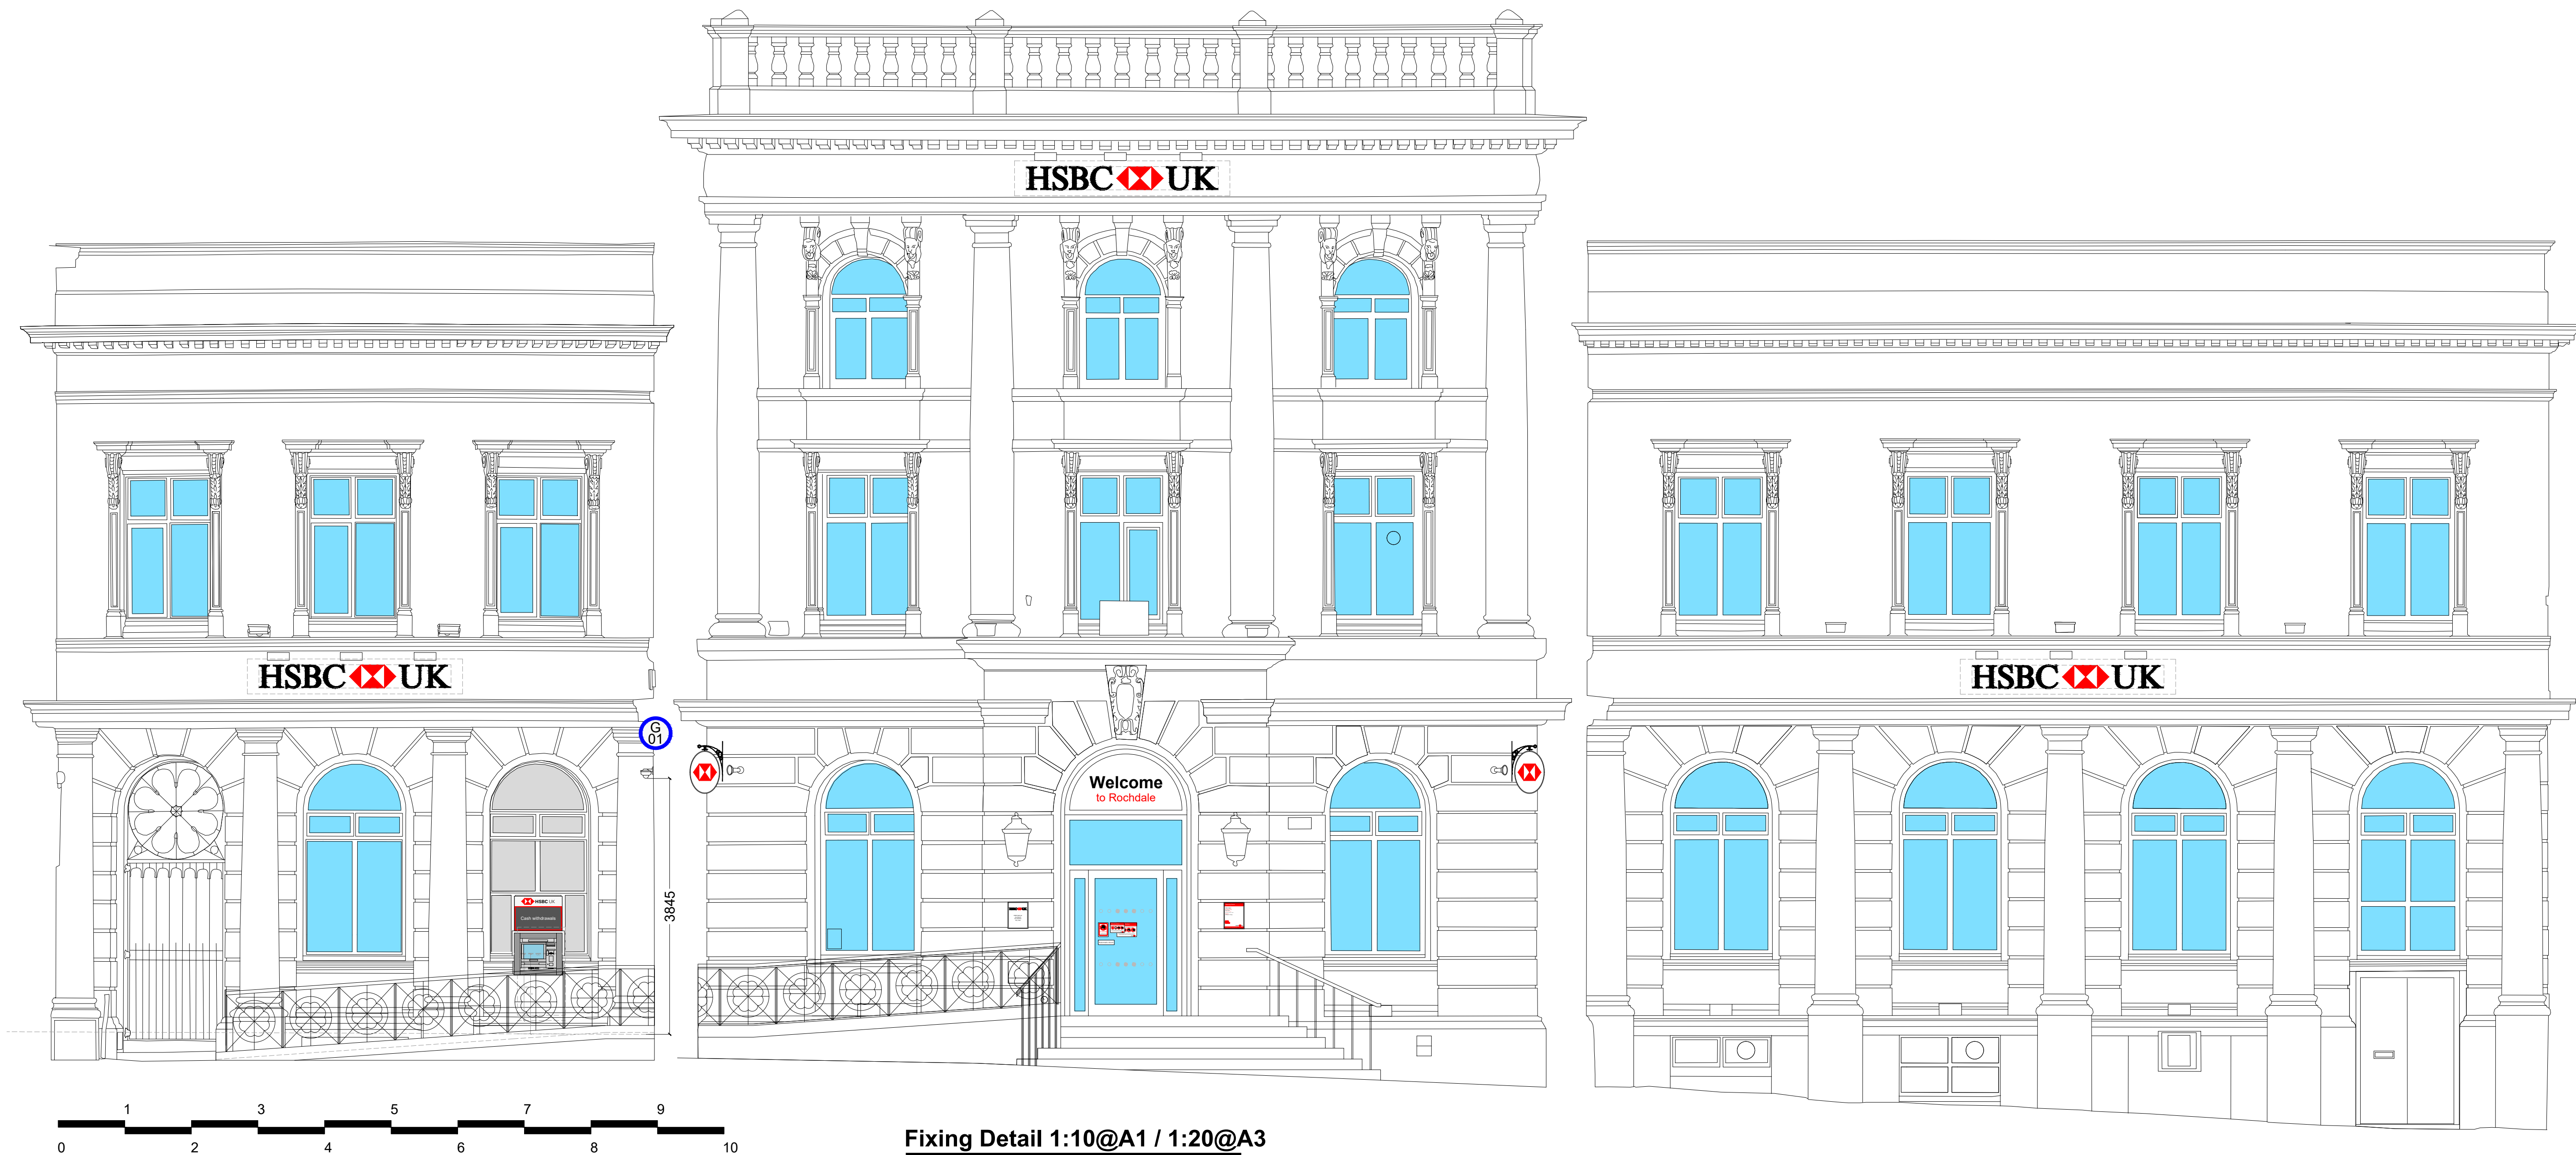

Fixing Detail 1:10@A1 / 1:20@A3

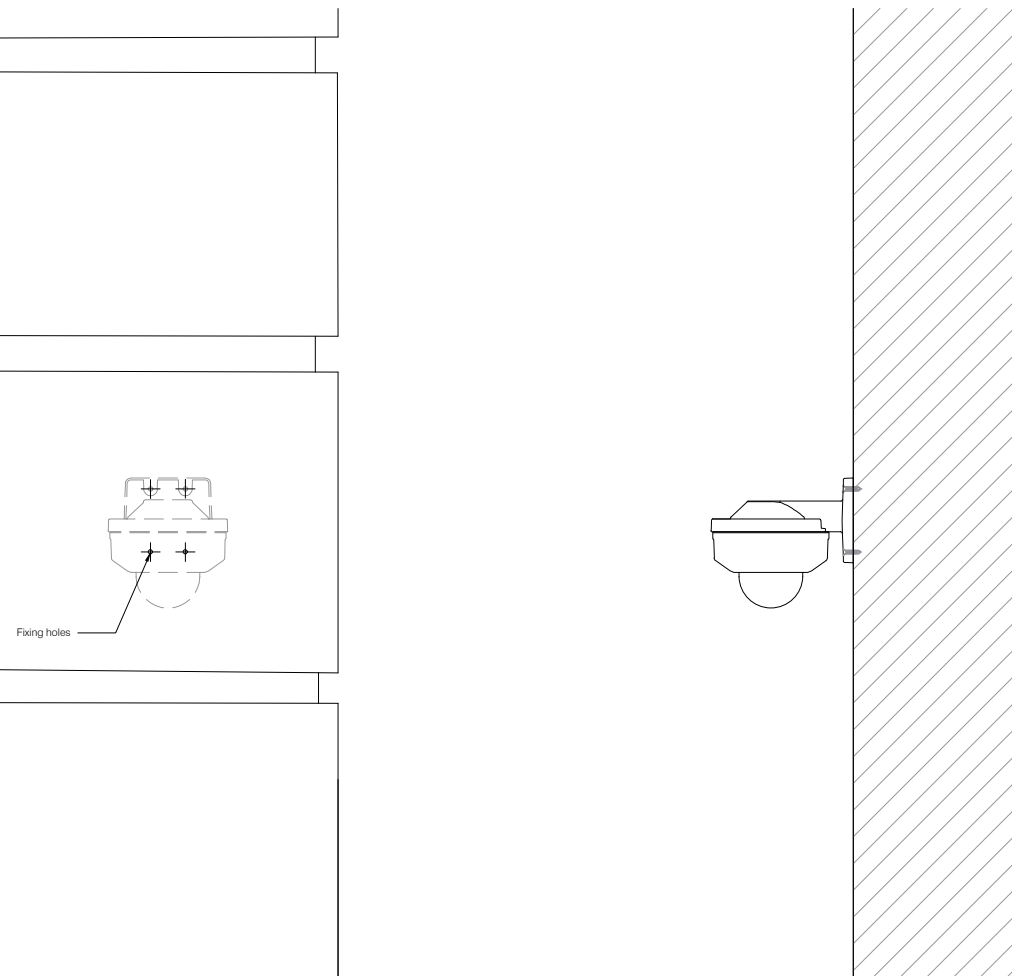


CCTV Camera Bracket



WV-QWL500-G
Wall Mount Bracket (Gray)

CCTV Camera

Appearance

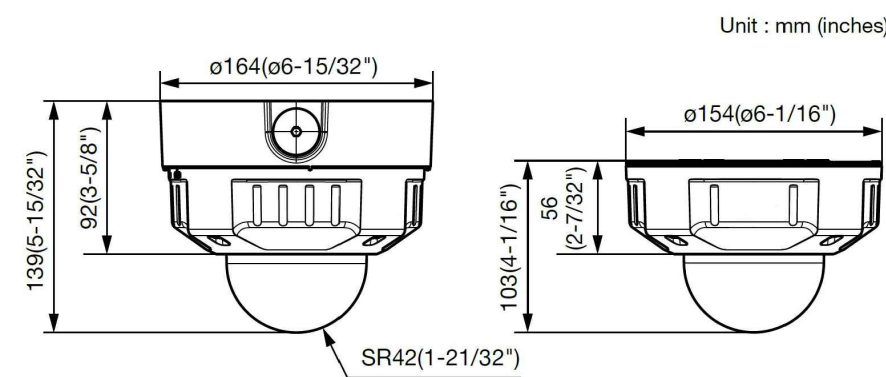

Scope of Works

G01 New CCTV camera to be installed on front elevation. Bracket and camera body to be colour matched to the stonework - RAL 1019 "Grey Beige". Wiring should be taken along the existing wiring route for the existing spotlights. Wiring to be colour matched to camera body.

NOTE: Upon removal of camera, stonework to be made good with colour matched restoration mortar.



RESIDUAL RISK

Wherever possible unnecessary risk is designed out of these proposals. Where residual risk remains this is assessed and identified on the relevant drawings with this symbol. Refer to the note and the relevant measures in the Health + Safety documentation

Notes:	Rev	Date	Notes	Rev	Date	Notes
Copyright of this drawing is reserved by AXIS Architecture and issued on the condition that it is not copied, reproduced or disclosed to any third party either wholly or in part without the consent in writing of AXIS Architecture.	A	23.09.22	Camera position changed following local authority comments. Additional camera added.			
The contractor must verify all dimensions on site before making shop drawings or commencing work of any kind. No dimensions to be scaled from this drawing.	B	27.10.22	Camera position changed following local authority comments. Additional camera removed.			
	C	10.11.22	Wiring route shown and note added to match camera body to stonework			
	D	15.12.22	Fixing details added			
	E	02.02.23	RAL colour added to scope of works			

Client Corporate Real Estate	Project Rochdale CCTV Works	Title Proposed Elevations Front - Yorkshire Street
Status PLANNING DRAWING	Scale A1 A3	Date 19.05.2022 SLN
AXIS Architecture and Design Ltd, Tailbot Chambers, 2-6 North Church Street, Sheffield, S1 2DH.	tel: +44(0)114 2490944 fax: +44(0)114 2490966 www.axis-architecture.com designed@axis-architecture.com	Job No. 27438-281-E1-PL1
		Revision E

