


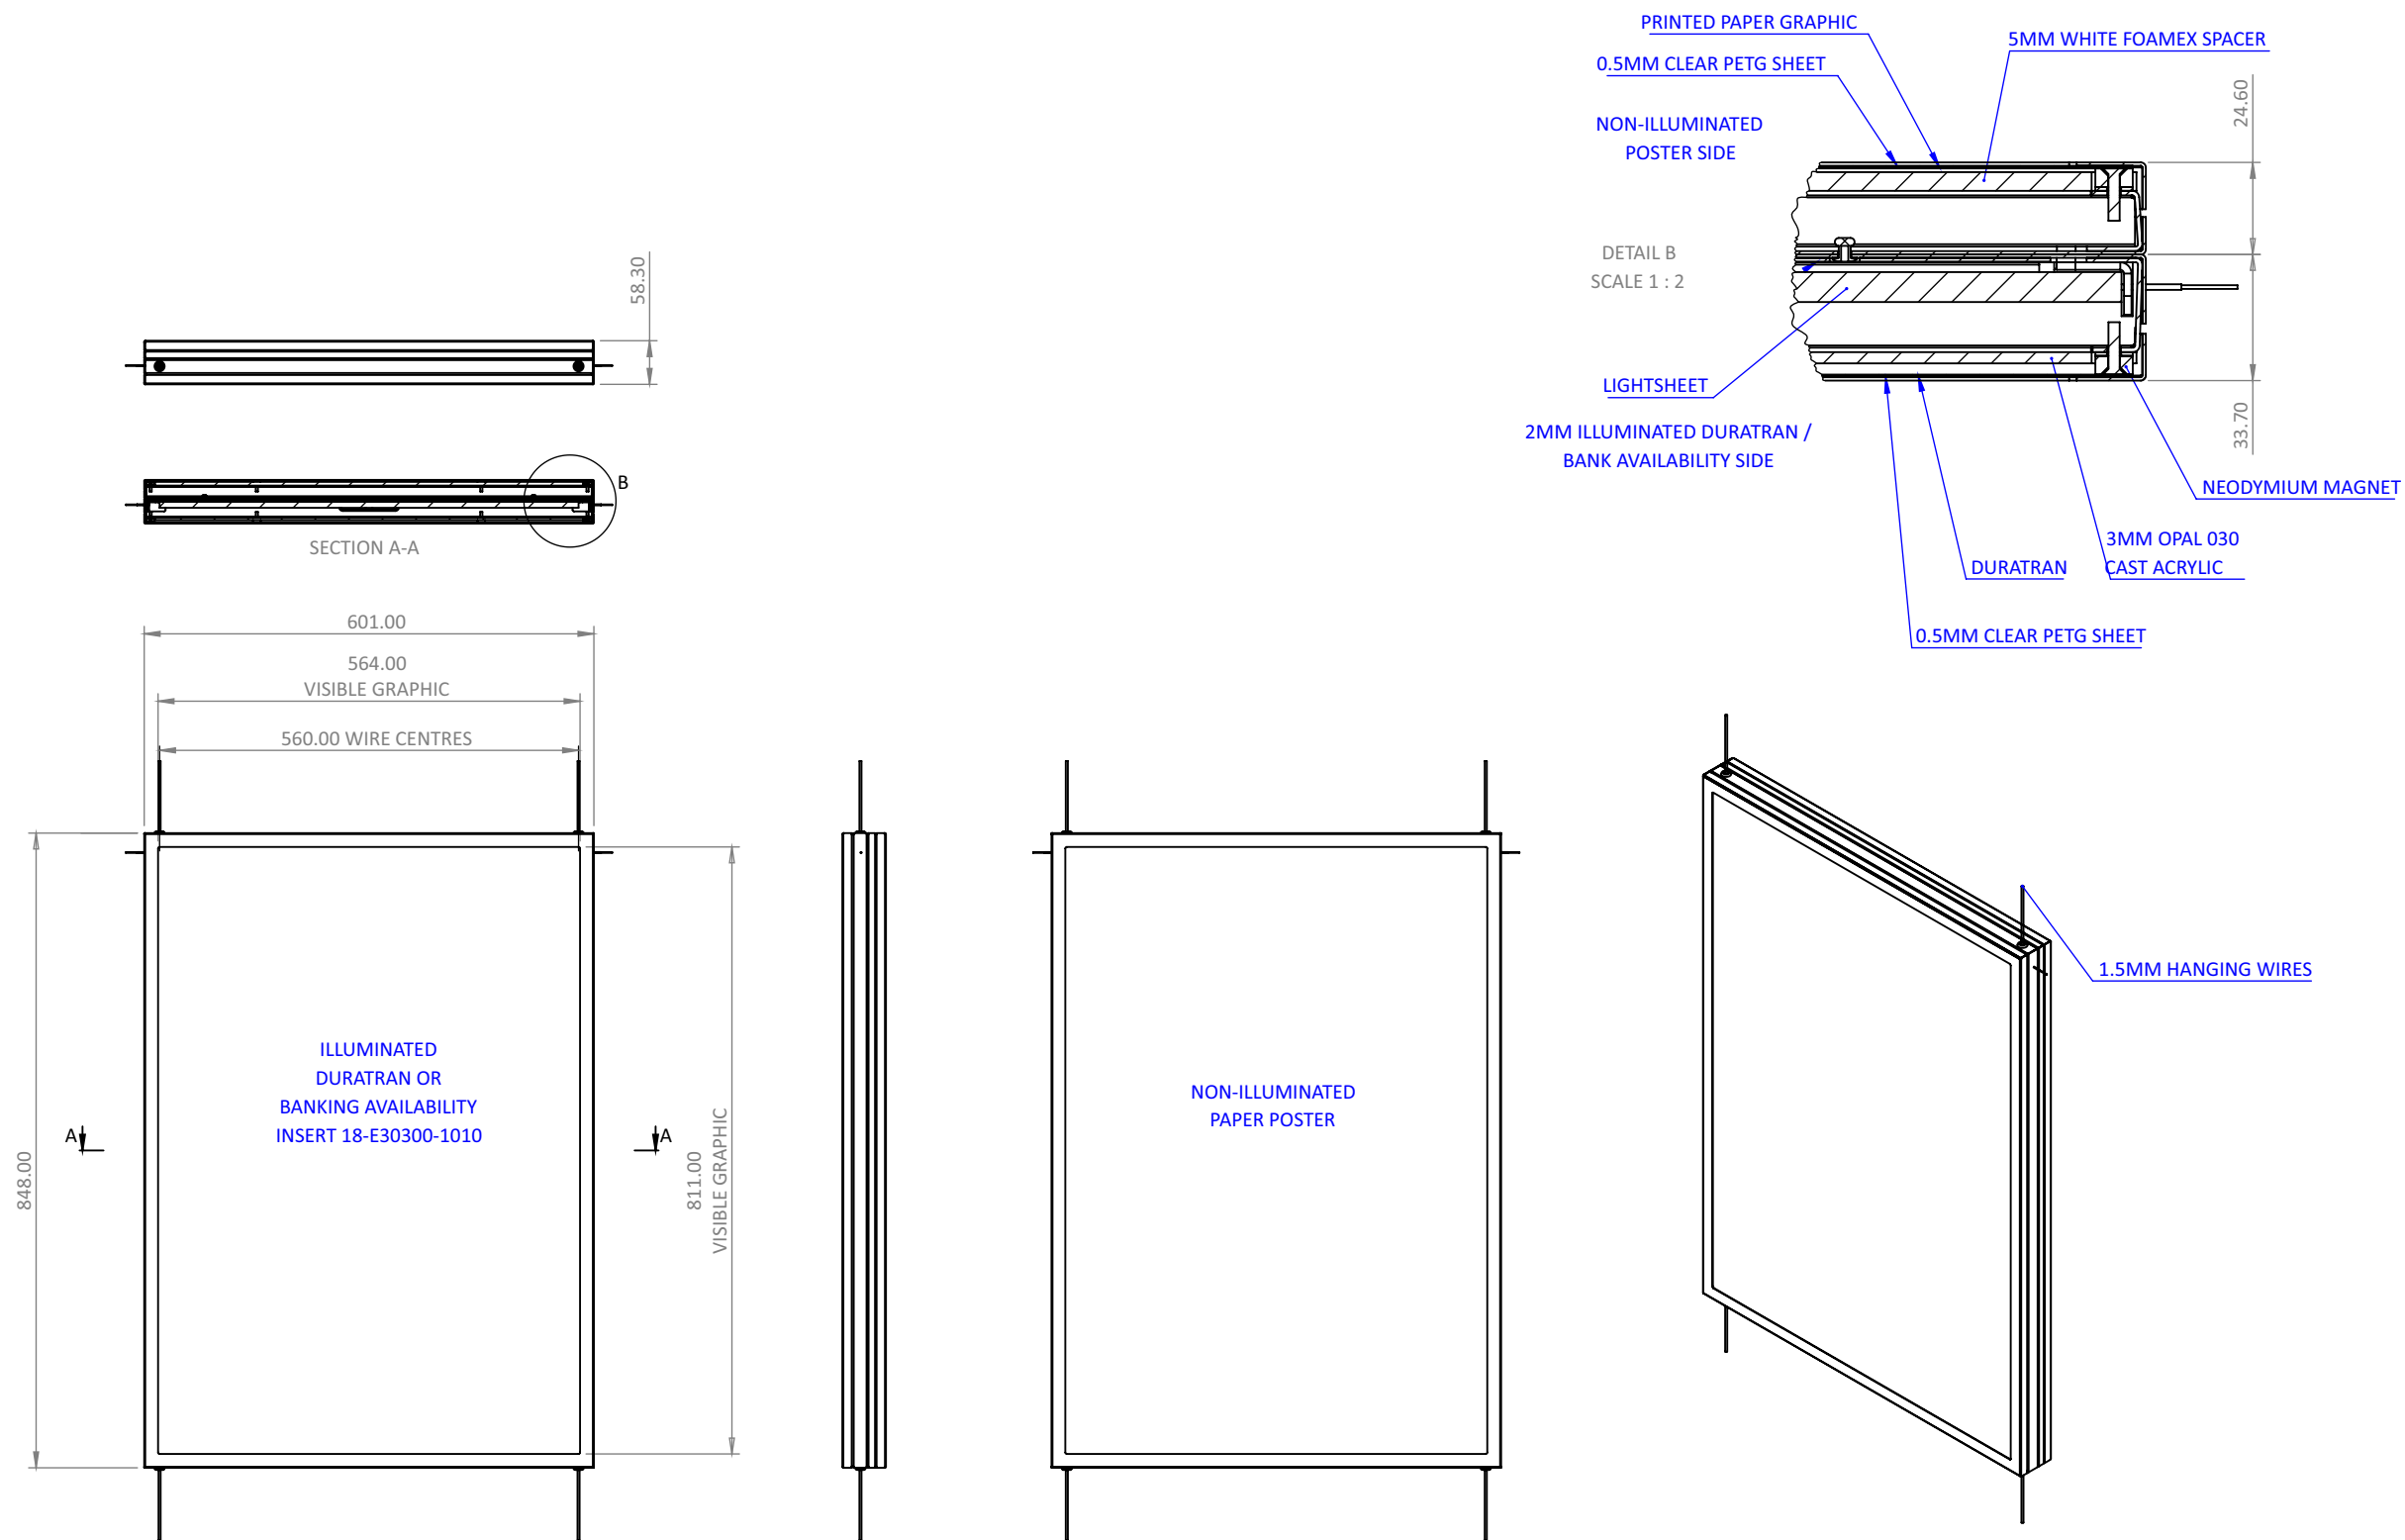


FILE EXT.	\\A-Z Projects\Banking Hub\Standard Detail\02_BANKING HUB_HANGING SIGN_REV 00	DWG No.	02_BANKING HUB_HANGING SIGN_REV 00
CLIENT	BANKING HUB	DATE	24-08-23
PROJECT	HANGING SIGN	JOB No.	-
DRAWN BY	D.F.	APPROVED	N.A.

REVISIONS: REV_00
This drawing is confidential and any form of reproduction, modification, distribution or other unauthorised use is strictly prohibited without written consent

SCALE	1:10 @ A3
0	300
mm	




Greens 'the signmakers'
Brighton Street, Kingston upon Hull
East Yorkshire HU3 4UW
Tel: 01482 327371 Fax: 01482 228050
email: info@greens-signmakers.co.uk
web: www.greens-signmakers.co.uk

18	E30300-0078	01	1	POF:HANGING V3 FIXED OPAL DIFFUSER	3MM CAST ACRYLIC OPAL 030	
17	E30300-0077	01	40	POF:SHIM WASHER	1MM PETG CLEAR	
16	E30300-0066	02	1	POF:A1 DURATRAN GRAPHIC	DURATRAN DIGITALLY PRINT CMYK	
15	E30300-0047	03	2	POF:HANGING V3 LENS 594 X 841MM A1	0.5MM CLEAR PETG 594 X 841MM A1	
14	E30300-0046	02	1	POF:HANGING V3 FOAMEX GRAPHIC SUPPORT	5MM WHITE FOAMEX - UNFIINSHED	
13	E30300-0042	03	1	POF:HANGING V3 REAR BODY WA	PUDDLE WELD AND POWDER COAT RAL 7016 65-70% GLOSS	
12	E30300-0039	02	1	POF:HANGING V3 LIGHTSHEET	8MM CLEAR CAST ACRYLIC LIGHT SHEET LED COLOUR TEMP 6000K	
10	E30300-0037	04	1	POF:A1 PAPER GRAPHIC	175GSM ART PAPER DIGITALLY PRINT CMYK	
9	E30300-0036	02	2	POF:HANGING V3 BEZEL	0.9MM MS POWDER COAT RAL 7016 65-70% GLOSS	
8	607600382	01	2	FAIRFIELD PC01/1 TOP ISOLATOR	FAIRFIELD PC01/1 TOP ISOLATOR FOR 3MM CABLES	
7	607600381	01	2	FAIRFIELD CA4-3 3MM X 4M HANGING CABLE SET	FAIRFIELD CA4-3 3MM X 4M HANGING CABLE SET FOR CEILING TO FLOOR FIXING WITH SPRING TENSIONER	
6	607600380	01	4	FAIRFIELD CS08-3 3MM CABLE CLAMP/POWER CONN	FAIRFIELD CS08-3 3MM CABLE CLAMP/POWER CONNECTION	
5	607200319	01	4	GROMMET 6 ID X 13.5 OD X 6.5		
4	605600165	09	40	10DIA X 5MM CSK MAGNET	10 DIA X 5MM MAGNET 3.2 HOLE COUNTERSUNK NORTH F301N-10 FIRST4MAGNETS	
3	602100037	03	40	3.2*12 CSK.ALU B/RIVET	3.2*12 CSK ALU B/RIVET	
2	602100001	26	12	3.2.6MM ALU B/RIVET K/BAN	BLIND RIVET 3.2 6MM ALU RIVCO PREV TAPD44BS	
1	601620231	04	4	M/SCW M5.12 BUTTON SKTBZP		
ITEM	NUMBER	REV	DEFAULT/QTY	DESCRIPTION	MATERIAL SPECIFICATION	WEIGHT

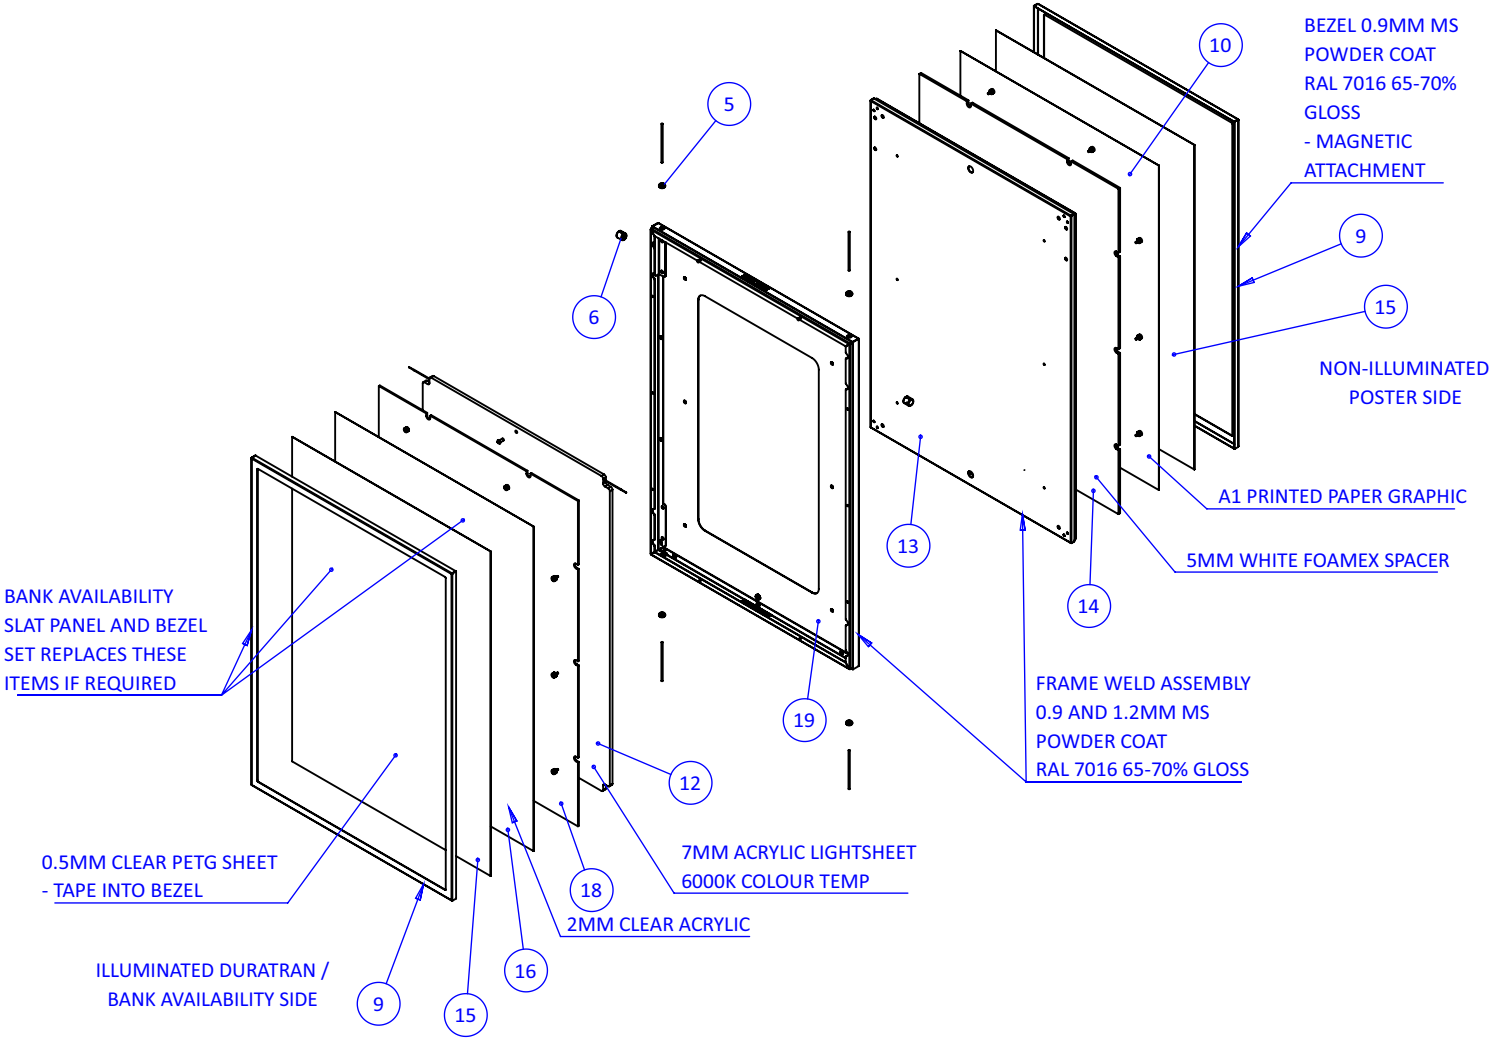

FILE EXT.	\\A-Z Projects\Banking Hub\Standard Detail\02_BANKING HUB_HANGING SIGN_REV 00	DWG No.	02_BANKING HUB_HANGING SIGN_REV 00	REVISIONS:	SCALE	N.T.S.
CLIENT	BANKING HUB	DATE	24-08-23	REV_00		
PROJECT	HANGING SIGN	JOB No.	-			
DRAWN BY	D.F.	APPROVED	N.A.			
This drawing is confidential and any form of reproduction, modification, distribution or other unauthorised use is strictly prohibited without written consent						

Greens 'the signmakers'
Brighton Street, Kingston upon Hull
East Yorkshire HU3 4UW
Tel: 01482 327371 Fax: 01482 228050
email: info@greens-signmakers.co.uk
web: www.greens-signmakers.co.uk

 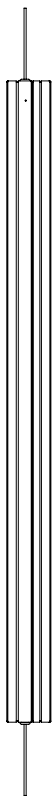 


FILE EXT.	\\A-Z Projects\Banking Hub\Standard Detail\02_BANKING HUB_HANGING SIGN_REV 00	DWG No.	02_BANKING HUB_HANGING SIGN_REV 00
CLIENT	BANKING HUB	DATE	24-08-23
PROJECT	HANGING SIGN	JOB No.	-
DRAWN BY	D.F.	APPROVED	N.A.

REVISIONS: REV_00
This drawing is confidential and any form of reproduction, modification, distribution or other unauthorised use is strictly prohibited without written consent

SCALE	1:10 @ A3
0	300
mm	

Greens 'the signmakers'
Brighton Street, Kingston upon Hull
East Yorkshire HU3 4UW
Tel: 01482 327371 Fax: 01482 228050
email: info@greens-signmakers.co.uk
web: www.greens-signmakers.co.uk

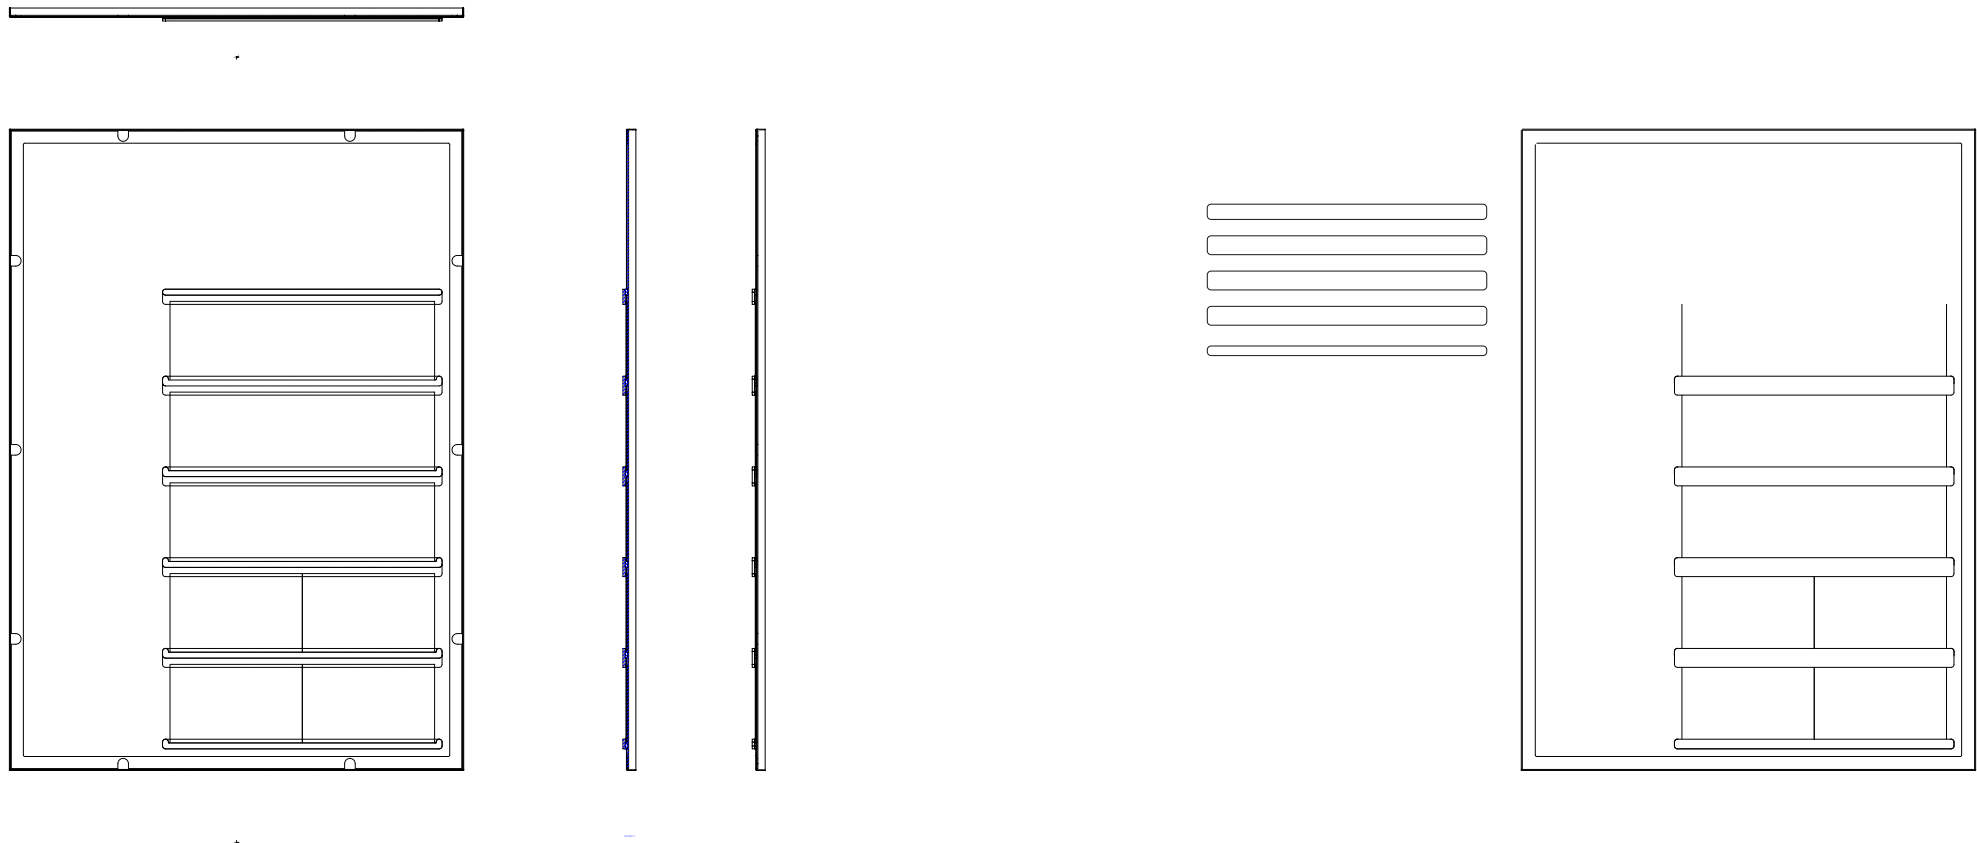


FILE EXT.	\\A-Z Projects\Banking Hub\Standard Detail\02_BANKING HUB_HANGING SIGN_REV 00	DWG No.	02_BANKING HUB_HANGING SIGN_REV 00
CLIENT	BANKING HUB	DATE	24-08-23
PROJECT	HANGING SIGN	JOB No.	-
DRAWN BY	D.F.	APPROVED	N.A.

REVISIONS: REV_00
This drawing is confidential and any form of reproduction, modification, distribution or other unauthorised use is strictly prohibited without written consent


SCALE	1:10 @ A3
0	300
mm	

Greens 'the signmakers'
Brighton Street, Kingston upon Hull
East Yorkshire HU3 4UW
Tel: 01482 327371 Fax: 01482 228050
email: info@greens-signmakers.co.uk
web: www.greens-signmakers.co.uk


2mm clear printed

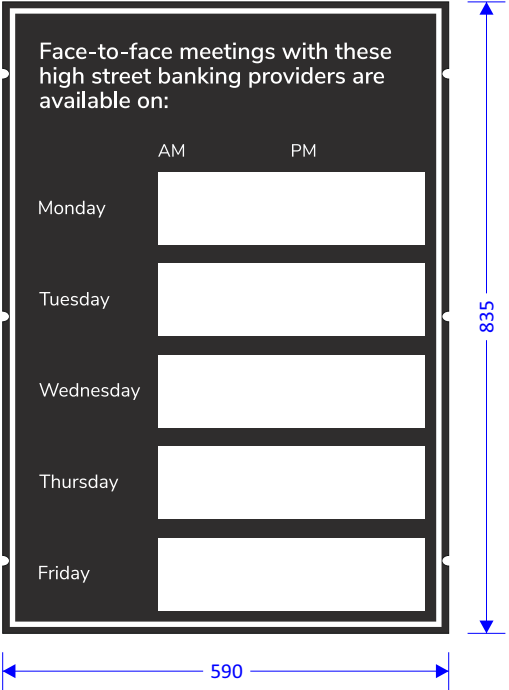



3mm 040

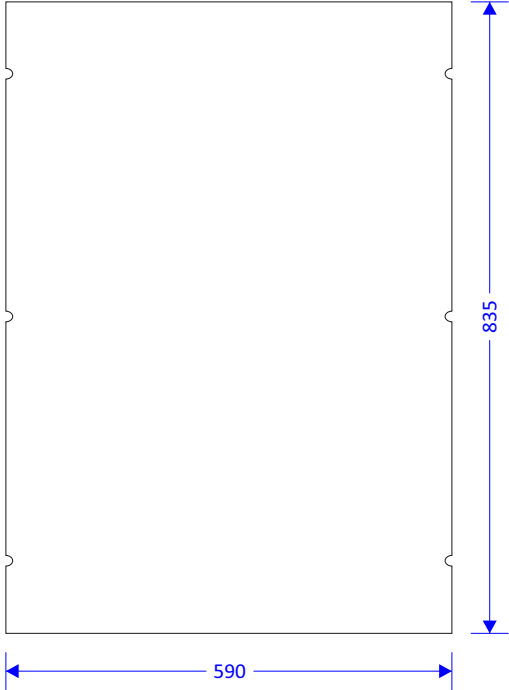

5mm fmx

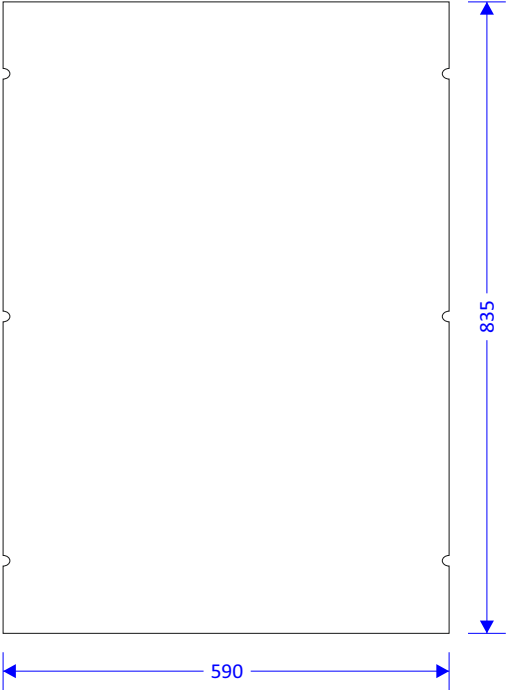

1mm PVC

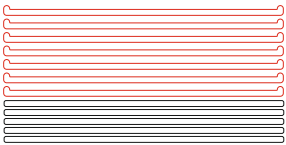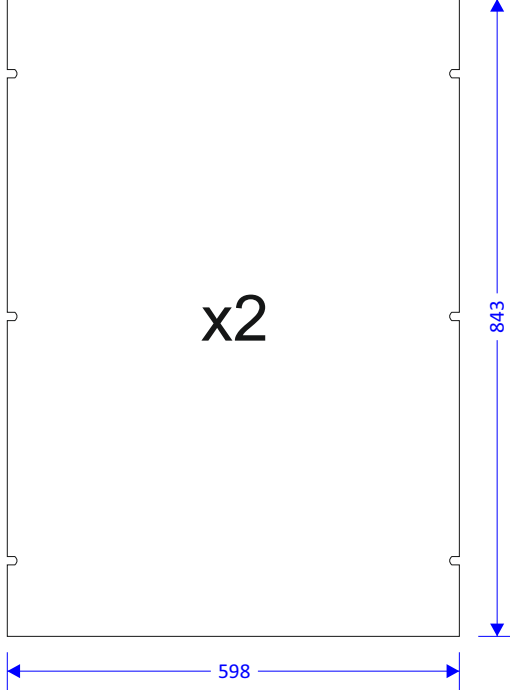

FILE EXT.	\\A-Z Projects\Banking Hub\Standard Detail\02_BANKING HUB_HANGING SIGN_REV 00	DWG No.	02_BANKING HUB_HANGING SIGN_REV 00	REVISIONS: REV_00
CLIENT	BANKING HUB	DATE	24-08-23	
PROJECT	HANGING SIGN	JOB No.	-	
DRAWN BY	D.F.	APPROVED	N.A.	
				This drawing is confidential and any form of reproduction, modification, distribution or other unauthorised use is strictly prohibited without written consent

SCALE

1:10 @ A3

0300

mm

Greens 'the signmakers'
Brighton Street, Kingston upon Hull
East Yorkshire HU3 4UW
Tel: 01482 327371 Fax: 01482 228050
email: info@greens-signmakers.co.uk
web: www.greens-signmakers.co.uk