


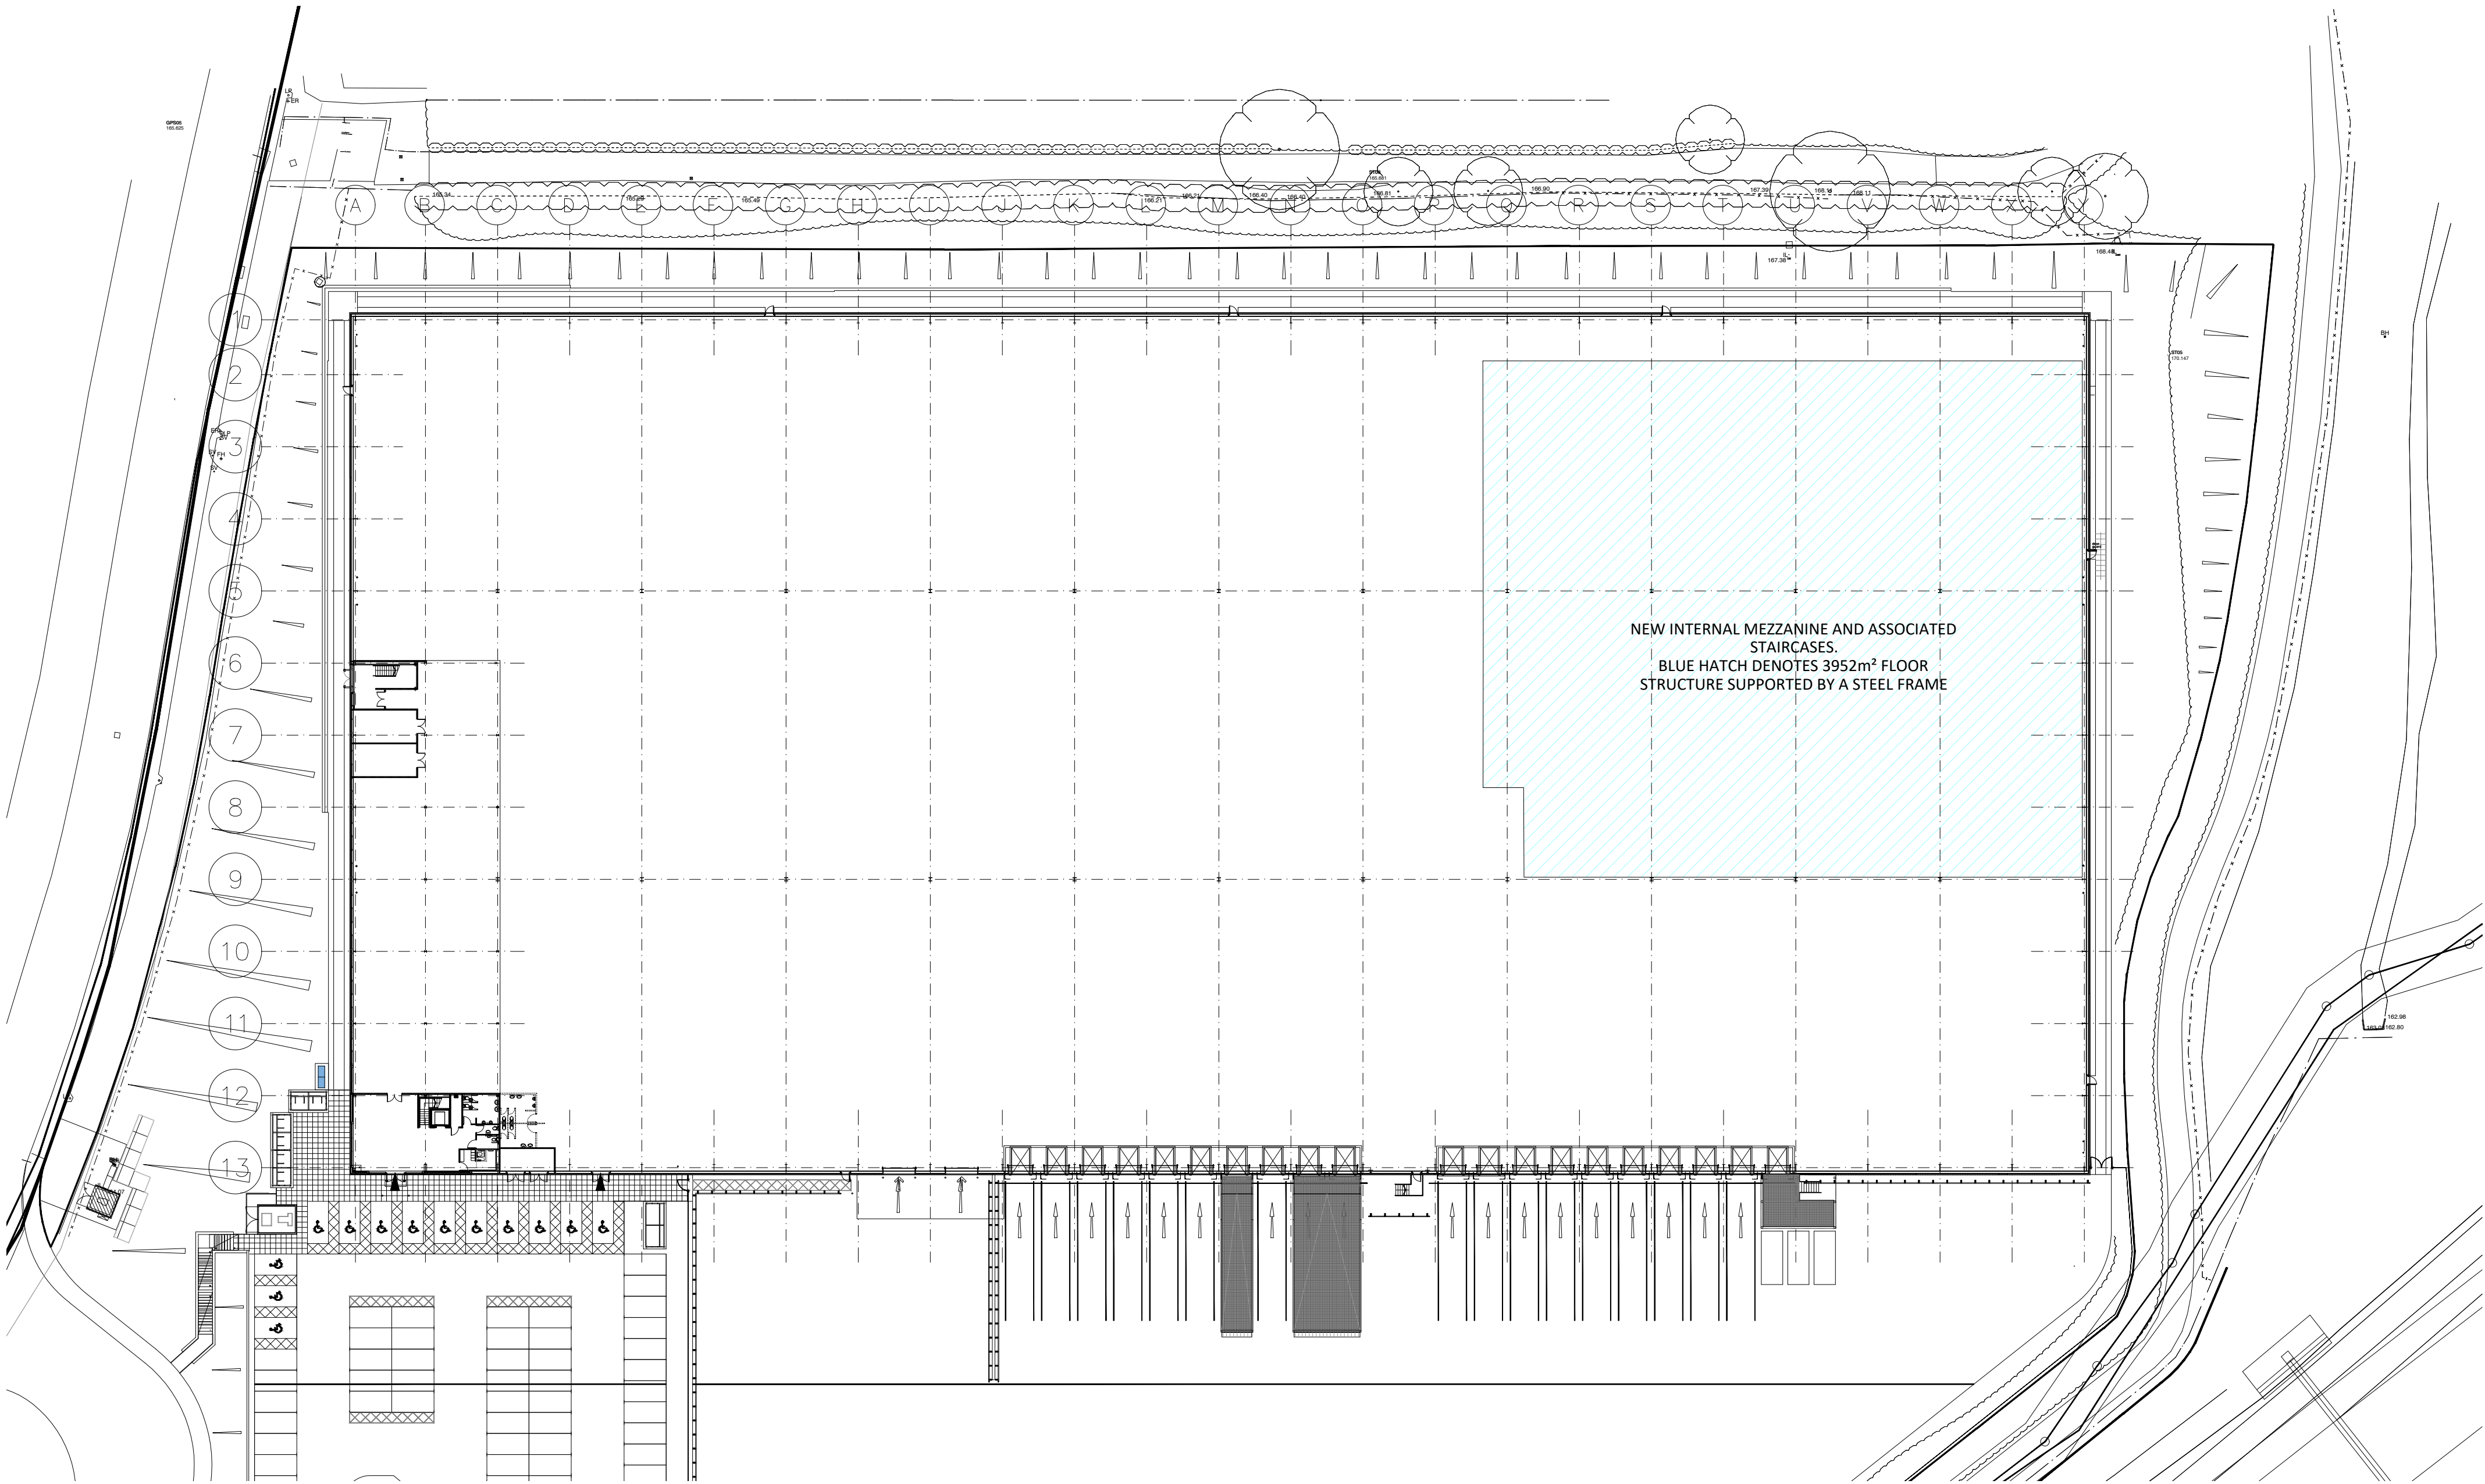

MEZZANINE PLAN
1:500

Scale this drawing for planning purposes only.
Ashton Smith to be notified of discrepancies in figured dimensions.
Contractors must check all dimensions from site.
This drawing is copyright and is for use on this site only.
This drawing is to be used solely for information as entitled.
For other information refer to the latest revision of any cross referenced drawing.



LOCATION PLAN:

NOTES:

P1	19/05/2026	INITIAL ISSUE
REV	DATE	DESCRIPTION
REVISIONS		

DH
KN

DRAWN BY
CHECK BY

PROJECT TITLE
KINGSWAY 216, Kingsway Business Park
John Milne Avenue, Rochdale OL16 4NG

DRAWING TITLE
MEZZANINE PLAN

RIBA STAGE	STATUS		DRAWN BY	CHECKED BY
N/A	PLANNING		DH	KN
SHEET	SCALE	DATE	SUITABILITY	REVISION
A1	1 : 500	19/05/2026	S0	P01

DRAWING NO.
26029 - ASA - ZZ - ZZ.ZZ - D - A - 0002 _ (S0 - P01)

CLIENT



Ashton Smith, Belvedere House, 2 Victoria Avenue, Harrogate, North Yorkshire, HG1 3EL
Tel: 01423 522882 Fax: 01423 565104
www.ashtonsmith.co.uk