



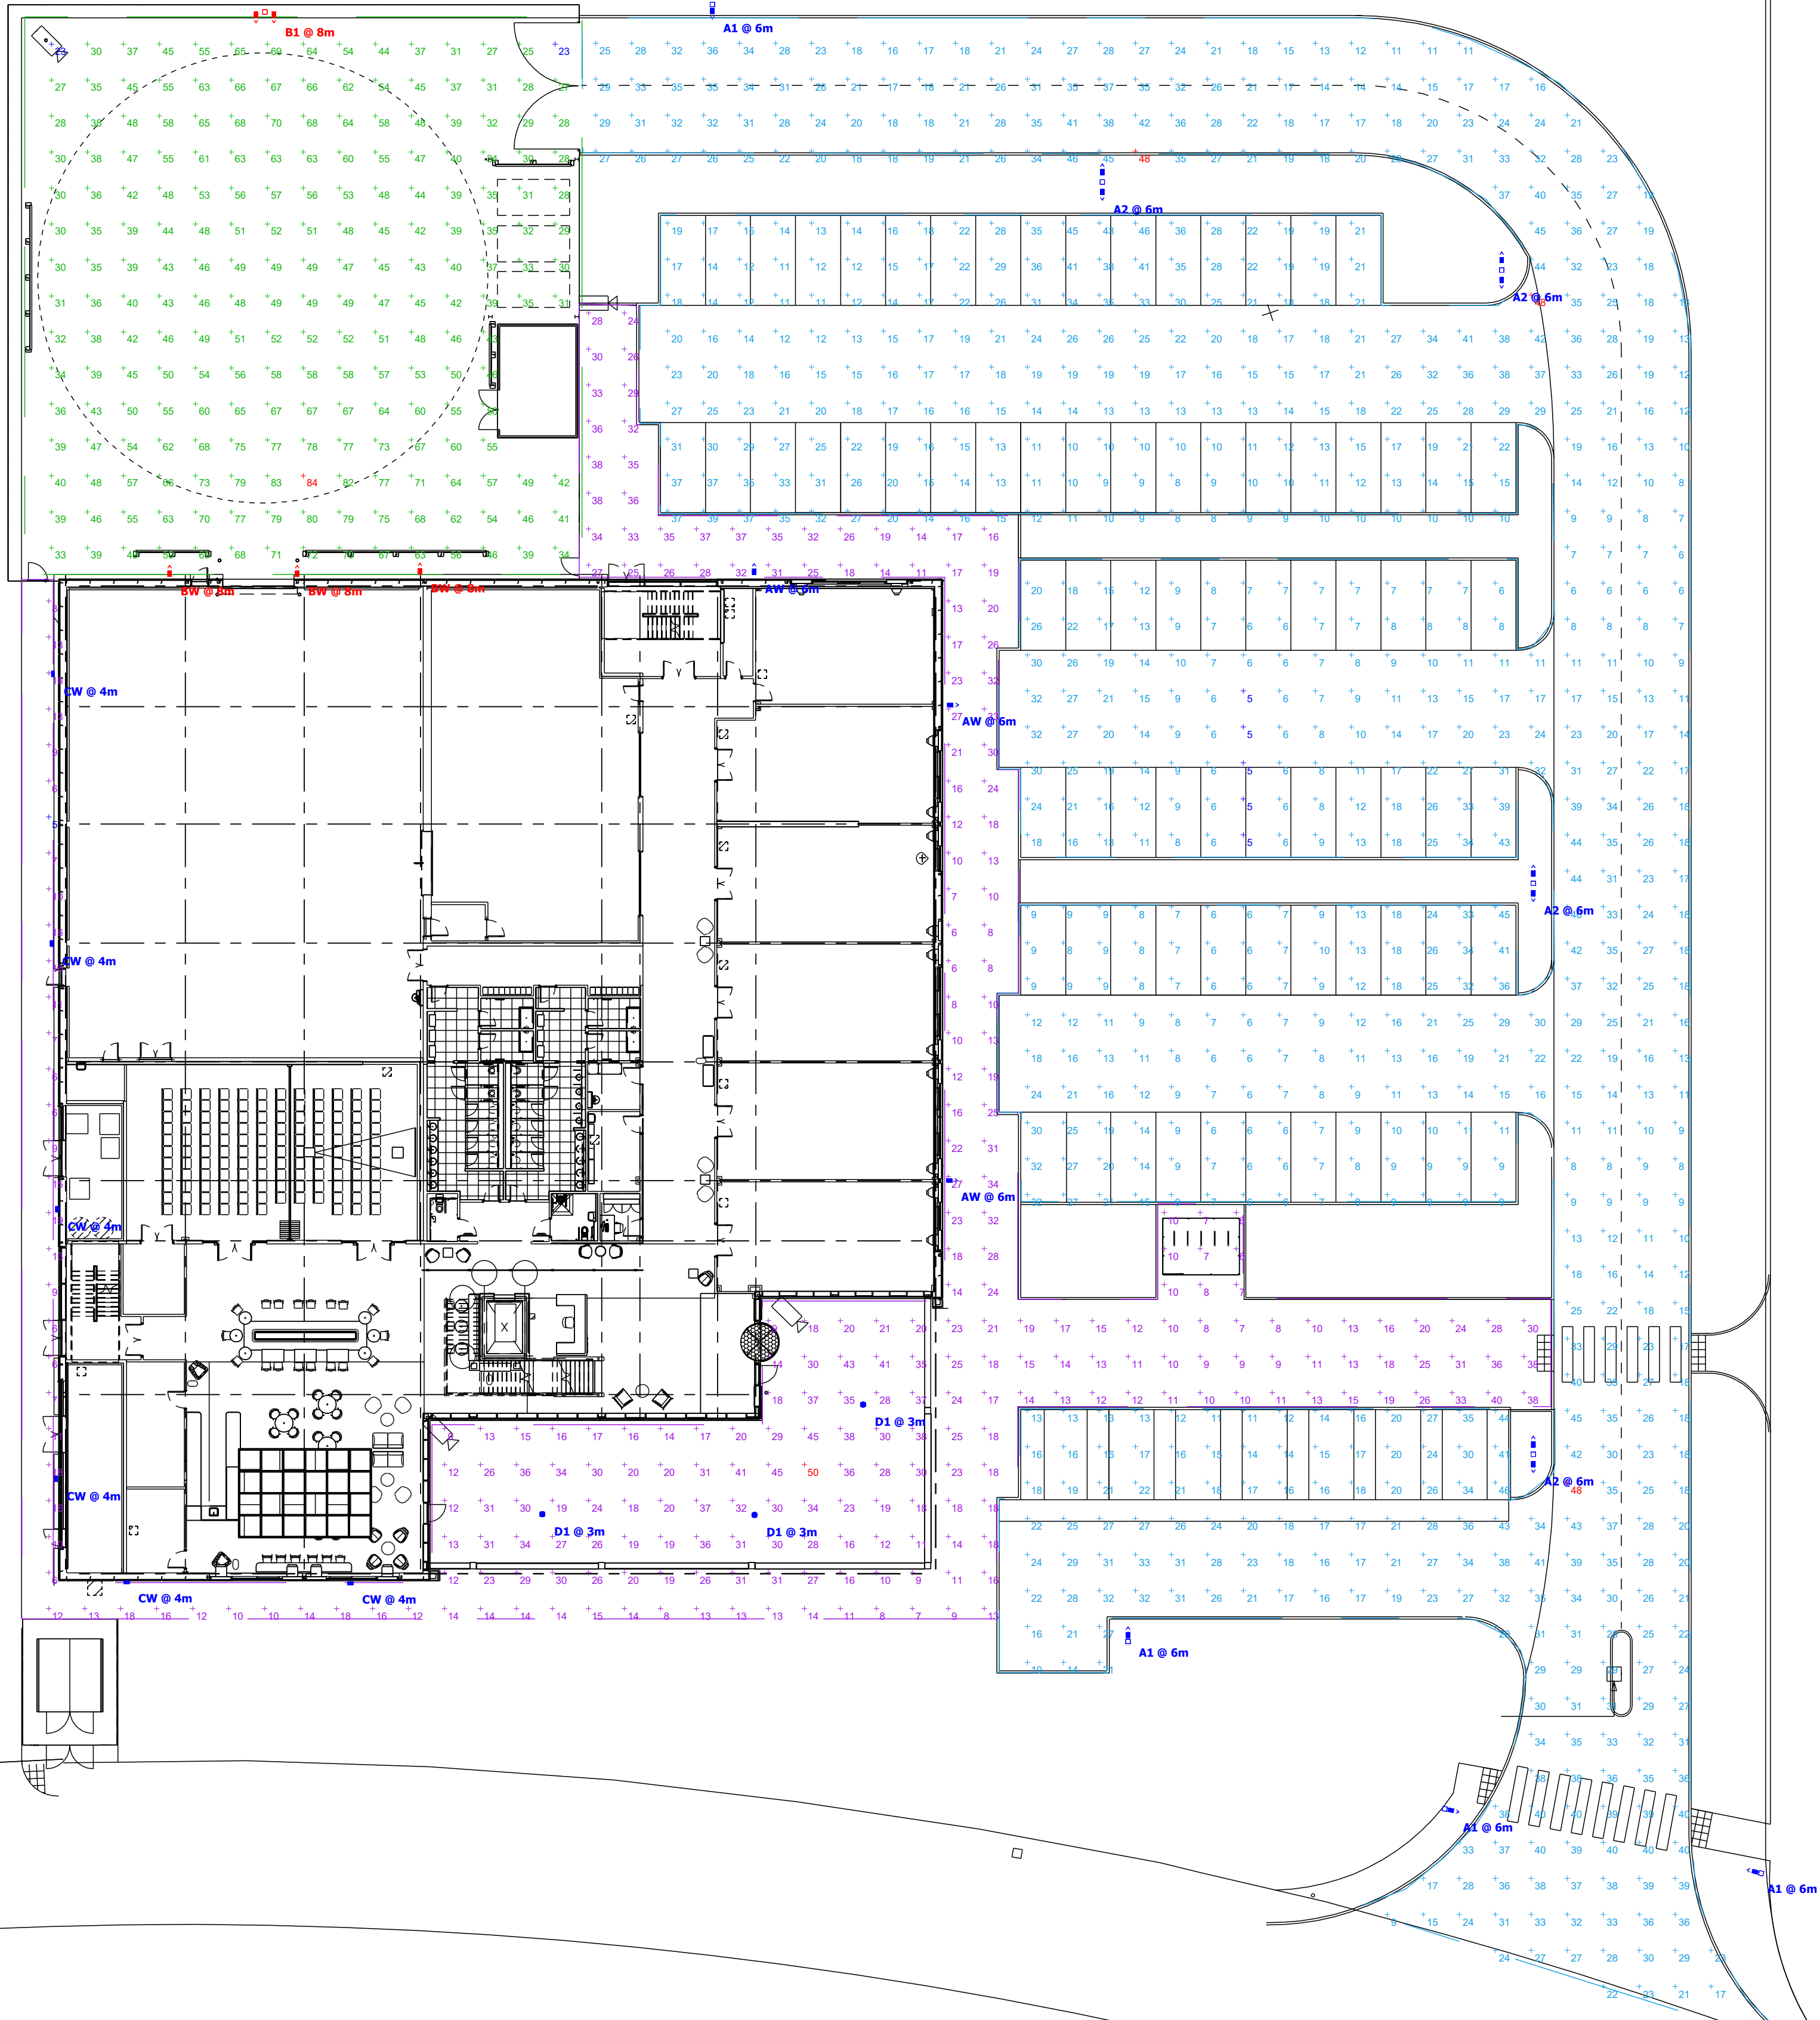


Plan View
Scale - 1 : 250

Schedule						
Symbol	Label	QTY	Description	Lumens per Lamp	LLF	Wattage
	A1	4	Mini Martin 75 W 16 LED 2700K L35 Optic	8674	0.9	75
	A2	4	Mini Martin 75 W 16 LED 2700K L35 Optic	8674	0.9	150
	AW	3	Mini Martin 75 W 16 LED 2700K L35 Optic	8674	0.9	75
	BW	3	Mini Martin 145 W 24 LED 2700K L35 Optic	15508	0.9	145
	B1	1	Mini Martin 145 W 24 LED 2700K L35 Optic	15508	0.9	290
	CW	6	Finn 15W LED 2700K Pathway Optic	1479	0.9	13.2
	D1	3	Luscinia 30 W 16 LED 2700K L20 Optic	4292	0.9	30


Statistics					
Description	Symbol	Avg	Max	Min	Min/Avg
Building Perimeter 5 Lux 0.25 Uo		20 lux	50 lux	5 lux	0.25
Car Park 20 Lux 0.25 Uo		20 lux	48 lux	5 lux	0.25
Service Yard 50 Lux 0.4 Uo		50 lux	84 lux	23 lux	0.46

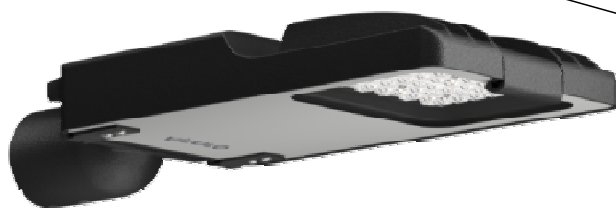


Type A & B

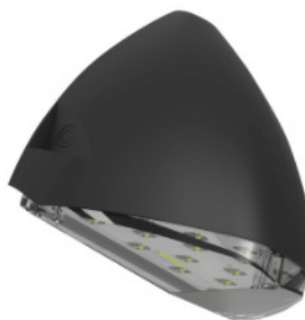


Type C

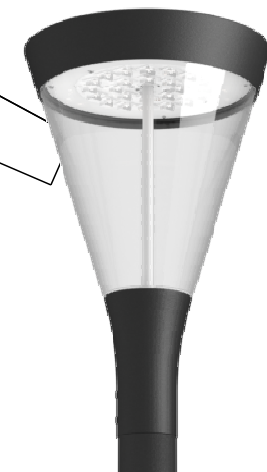


Type D

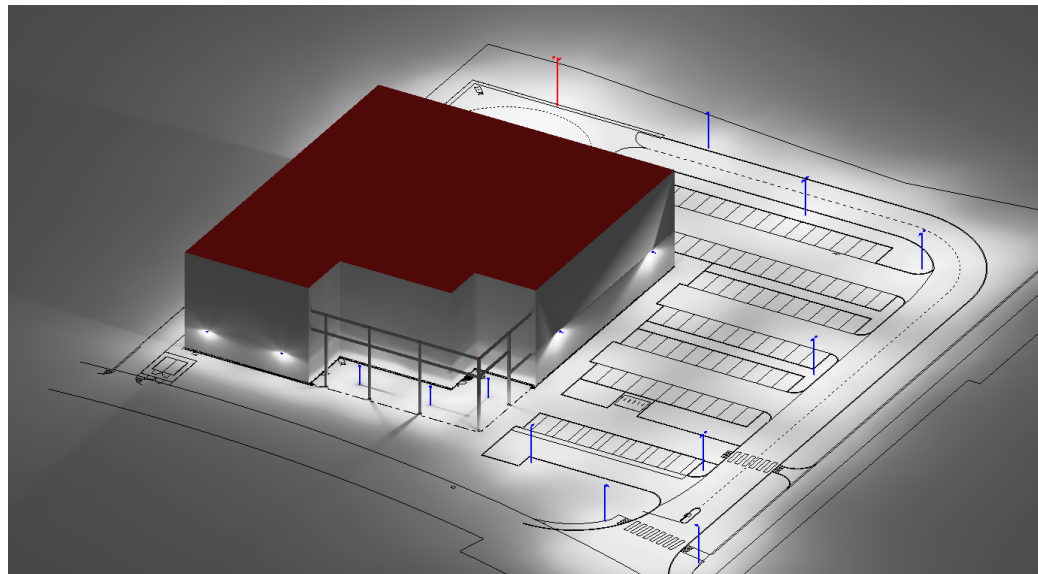


View #1

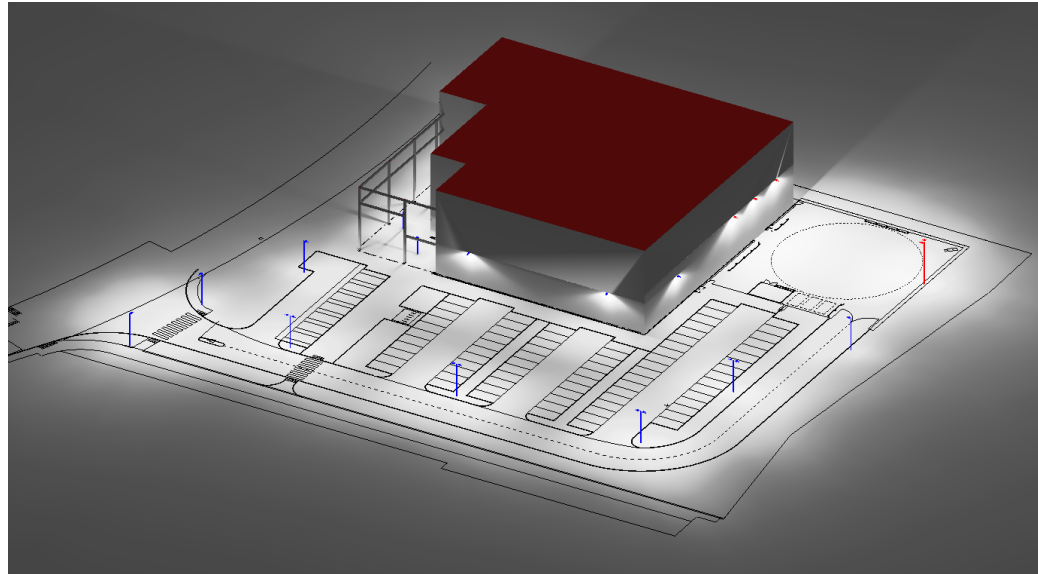

View #2

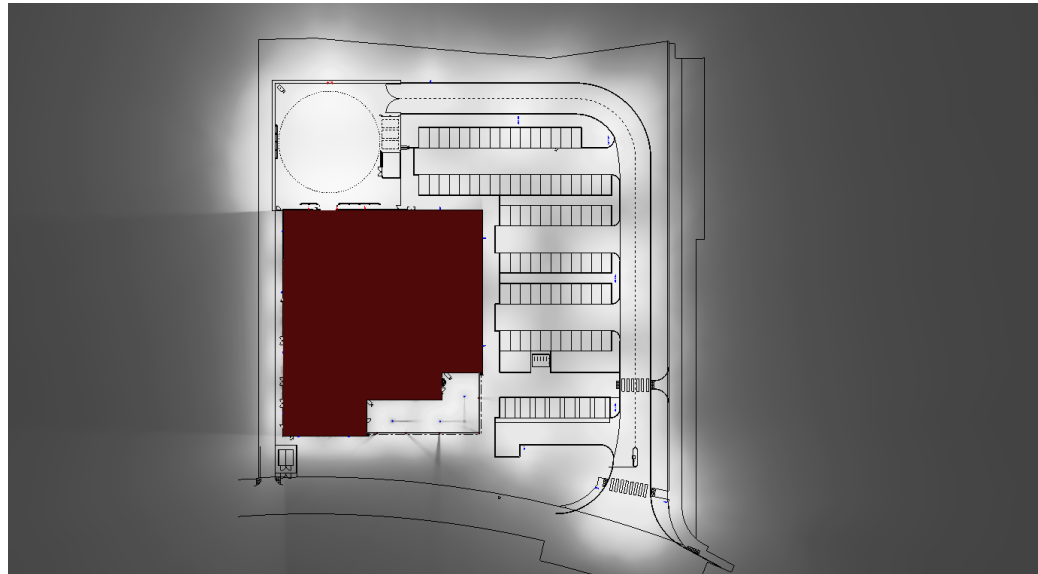

View #3

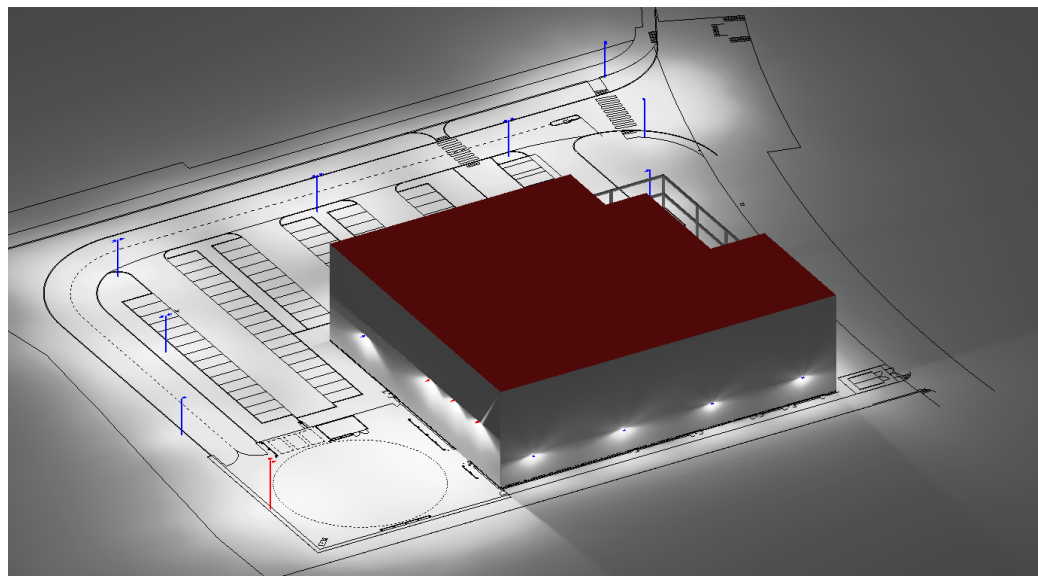

View #4