


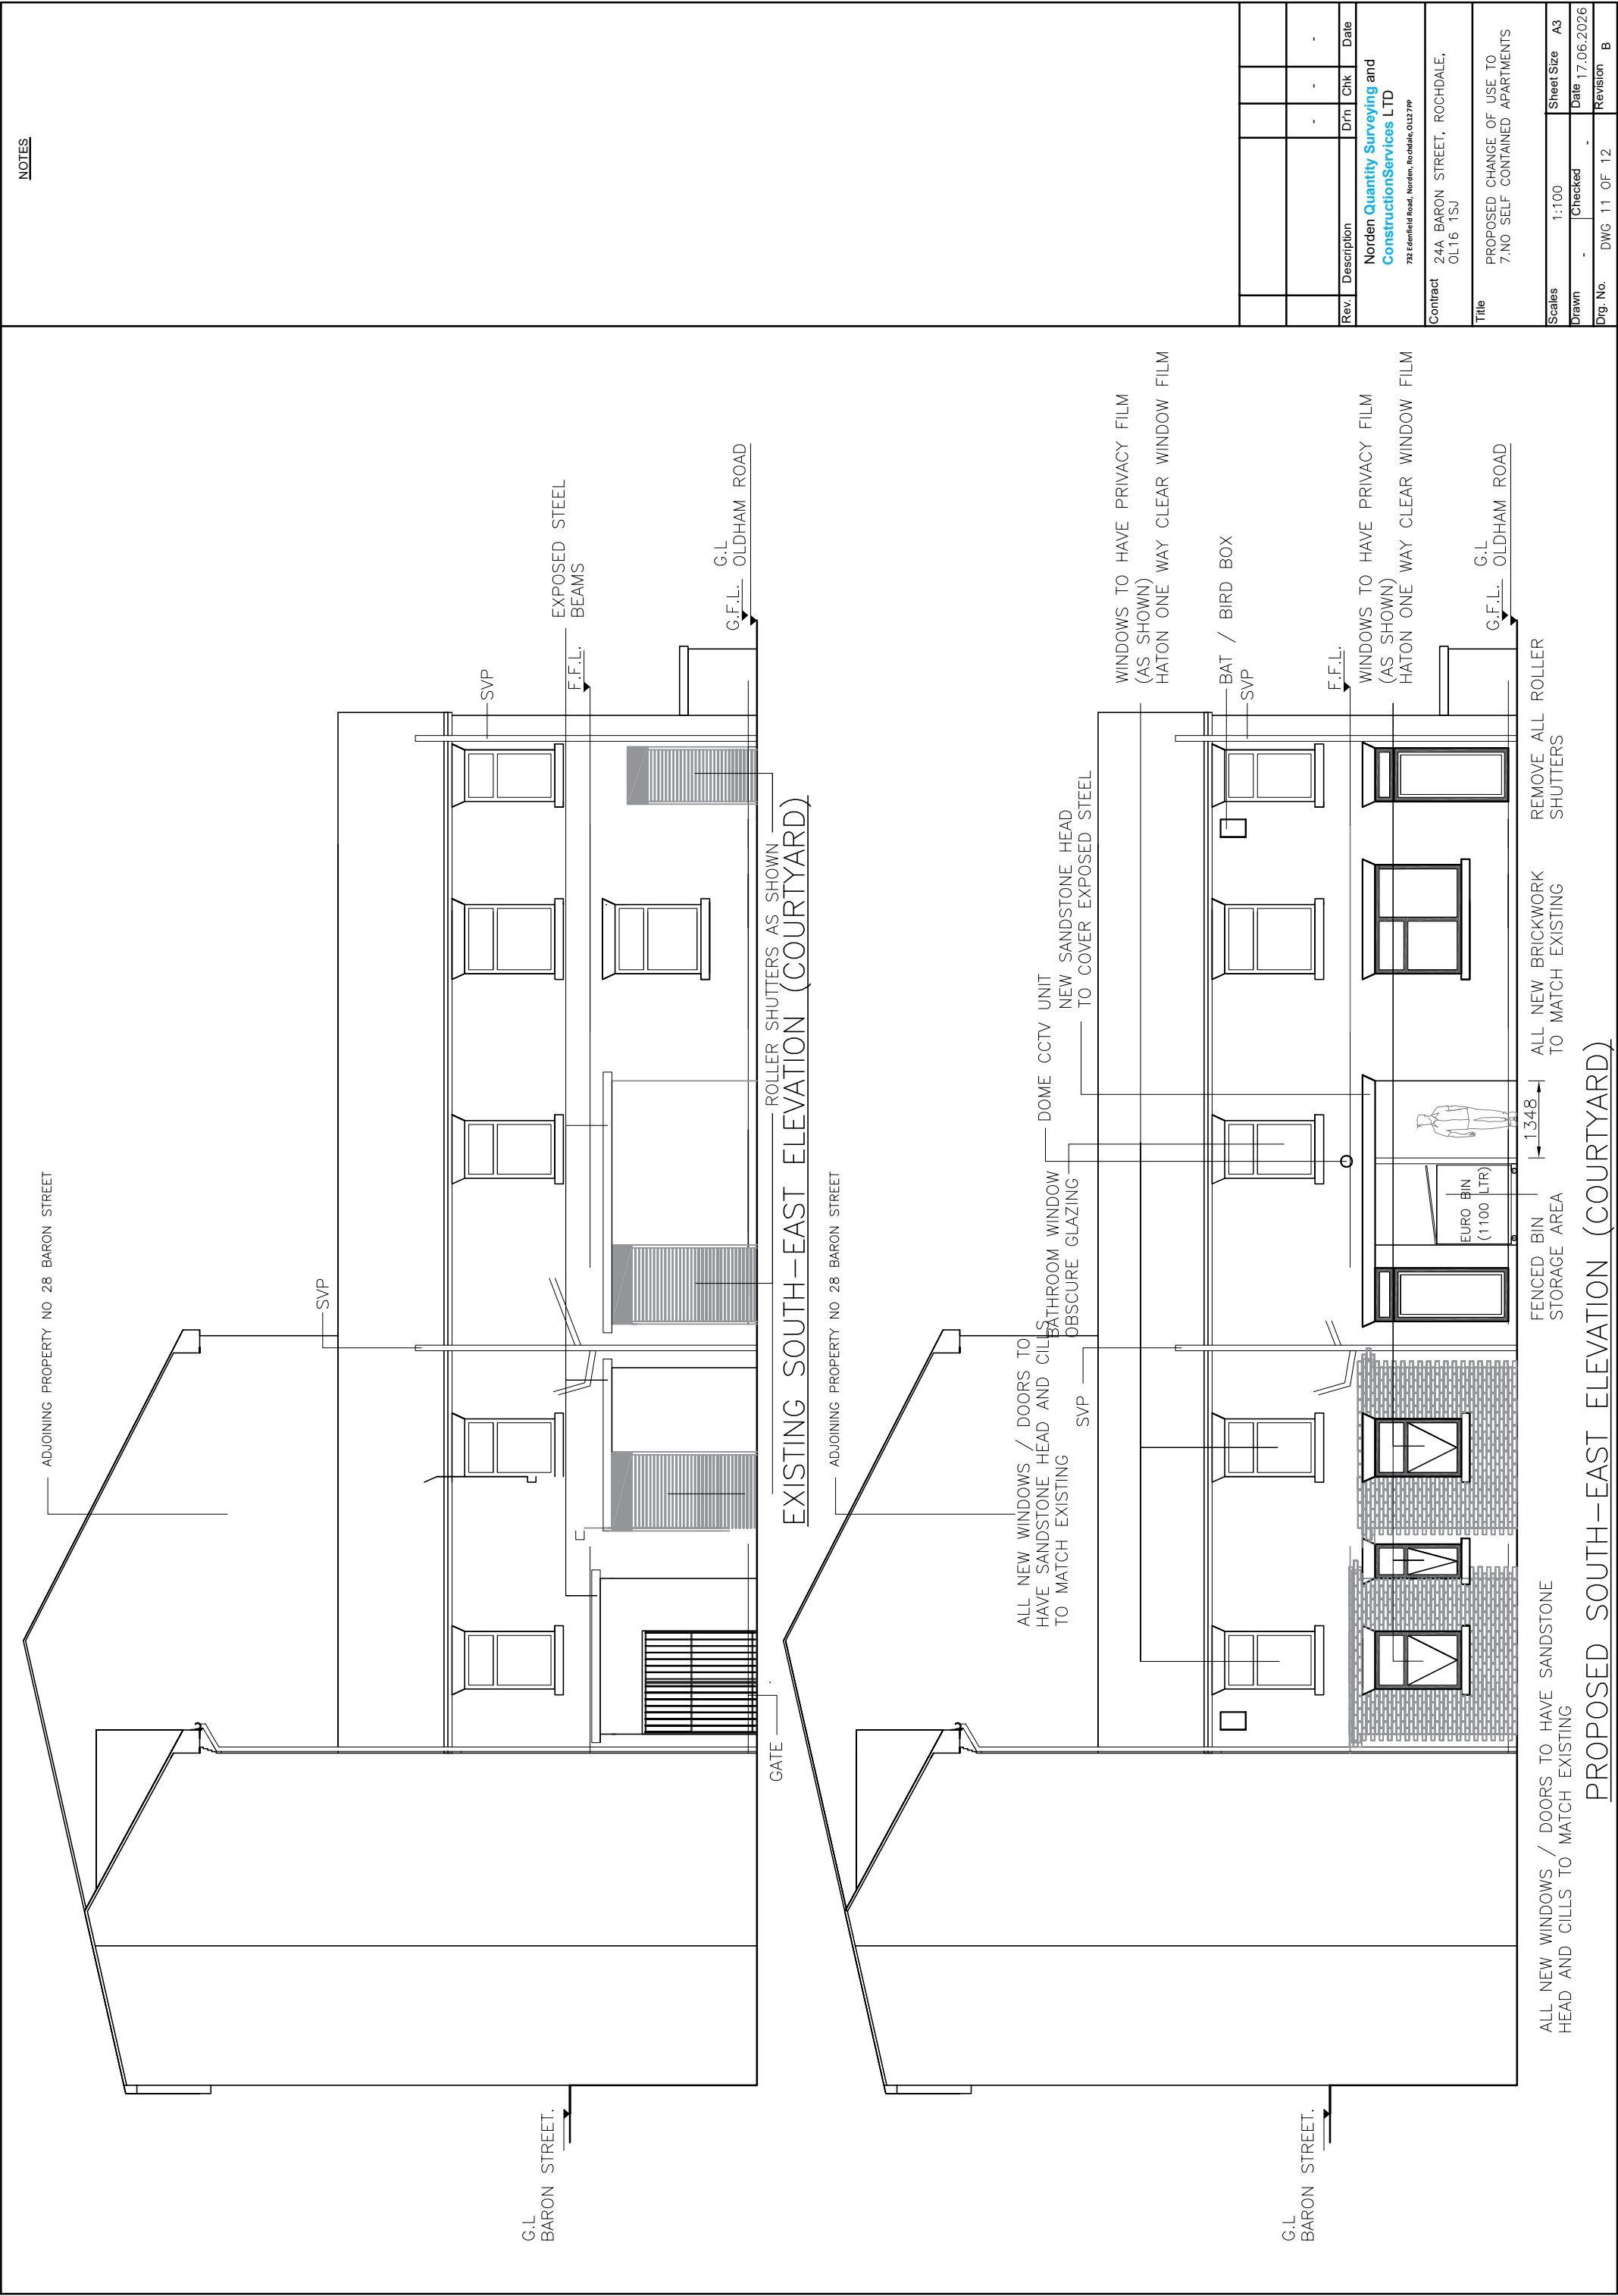

NOTES

Rev.	Description	Dfn	Chk	Date
Norden Quantity Surveying and Construction Services LTD 732 Edinfield Road, Norden, Rochdale, OL12 7RP				
Contract 24A BARON STREET, ROCHDALE, OL16 1SJ				
Title PROPOSED CHANGE OF USE TO 7.NO SELF CONTAINED APARTMENTS				
Scales	1:100	Sheet Size	A3	
Drawn	-	Checked	-	
Dwg. No.	DWG 11 OF 12	Revision	B	