


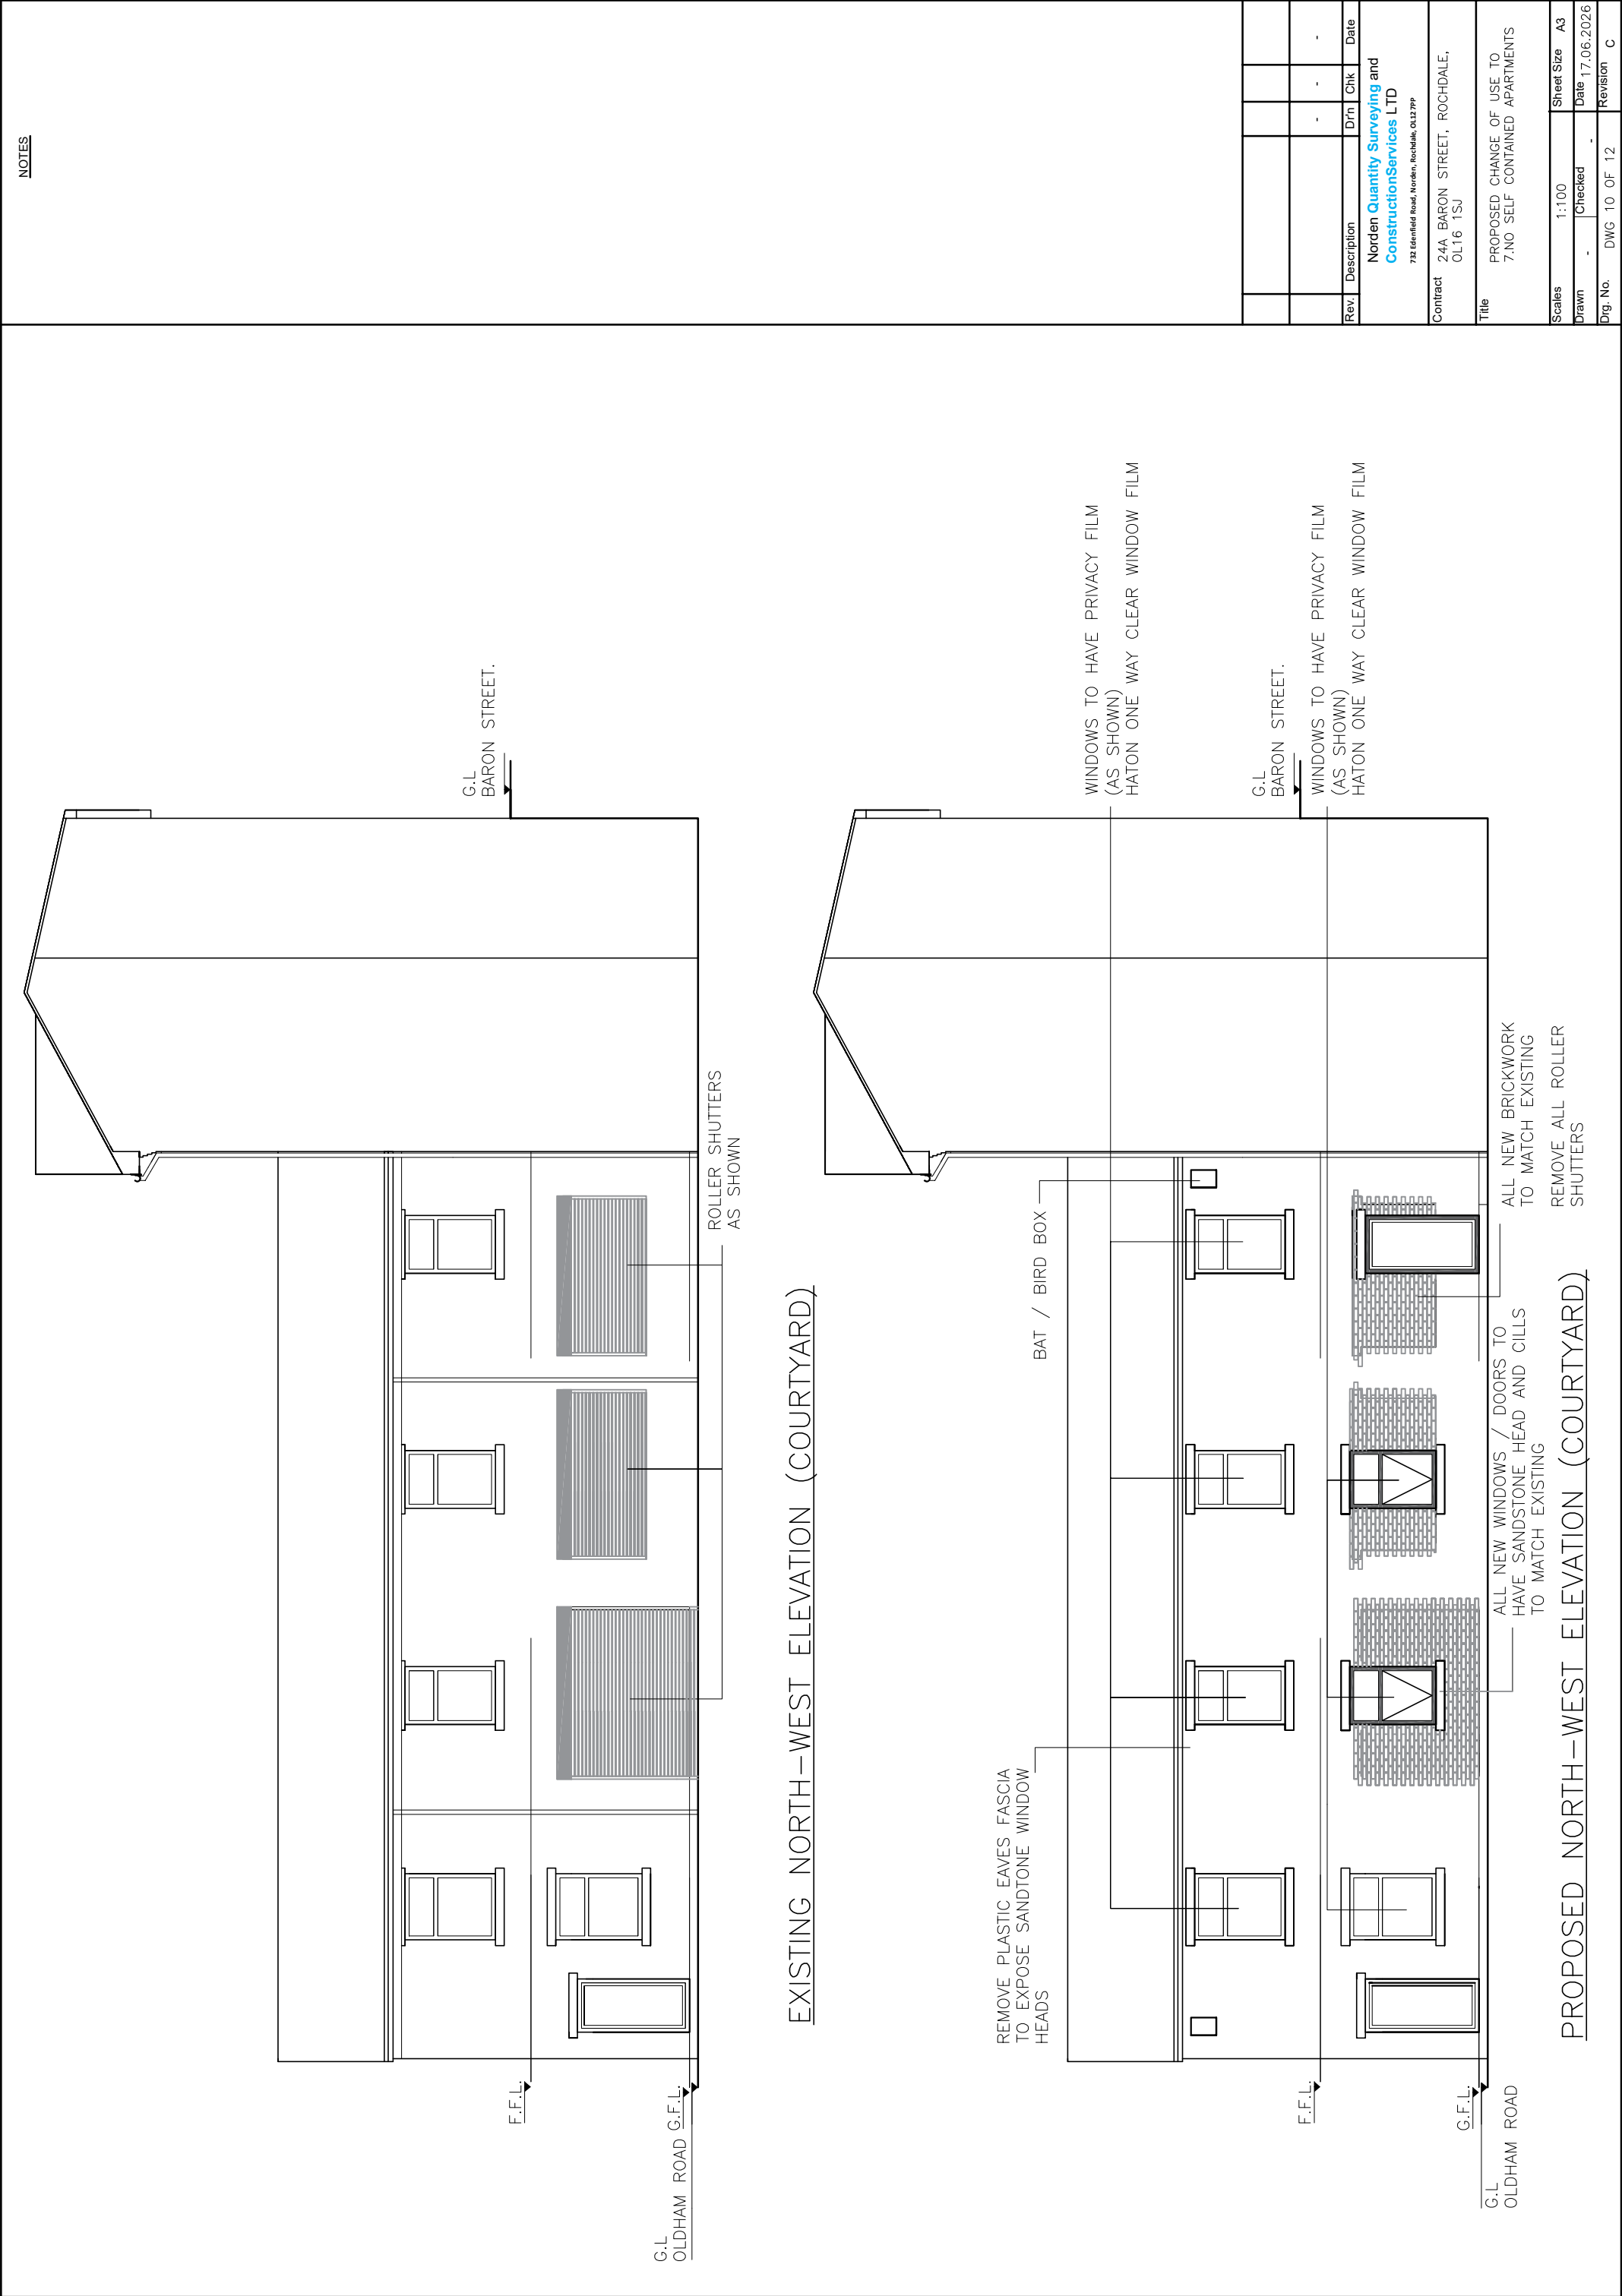

NOTES

Rev.	Description	Dfn	Chk	Date					
Norden Quantity Surveying and ConstructionServices LTD 732 Edenfield Road, Norden, Rochdale, OL12 7PP									
Contract		24A, BARON STREET, ROCHDALE, OL16 1SJ							
Title		PROPOSED CHANGE OF USE TO 7.NO SELF CONTAINED APARTMENTS							
Scales	1:100	Sheet Size		A3					
Drawn	-	Checked		Date		17.06.2026			
Dwg. No.	DWG 10	OF 12		Revision		C			