



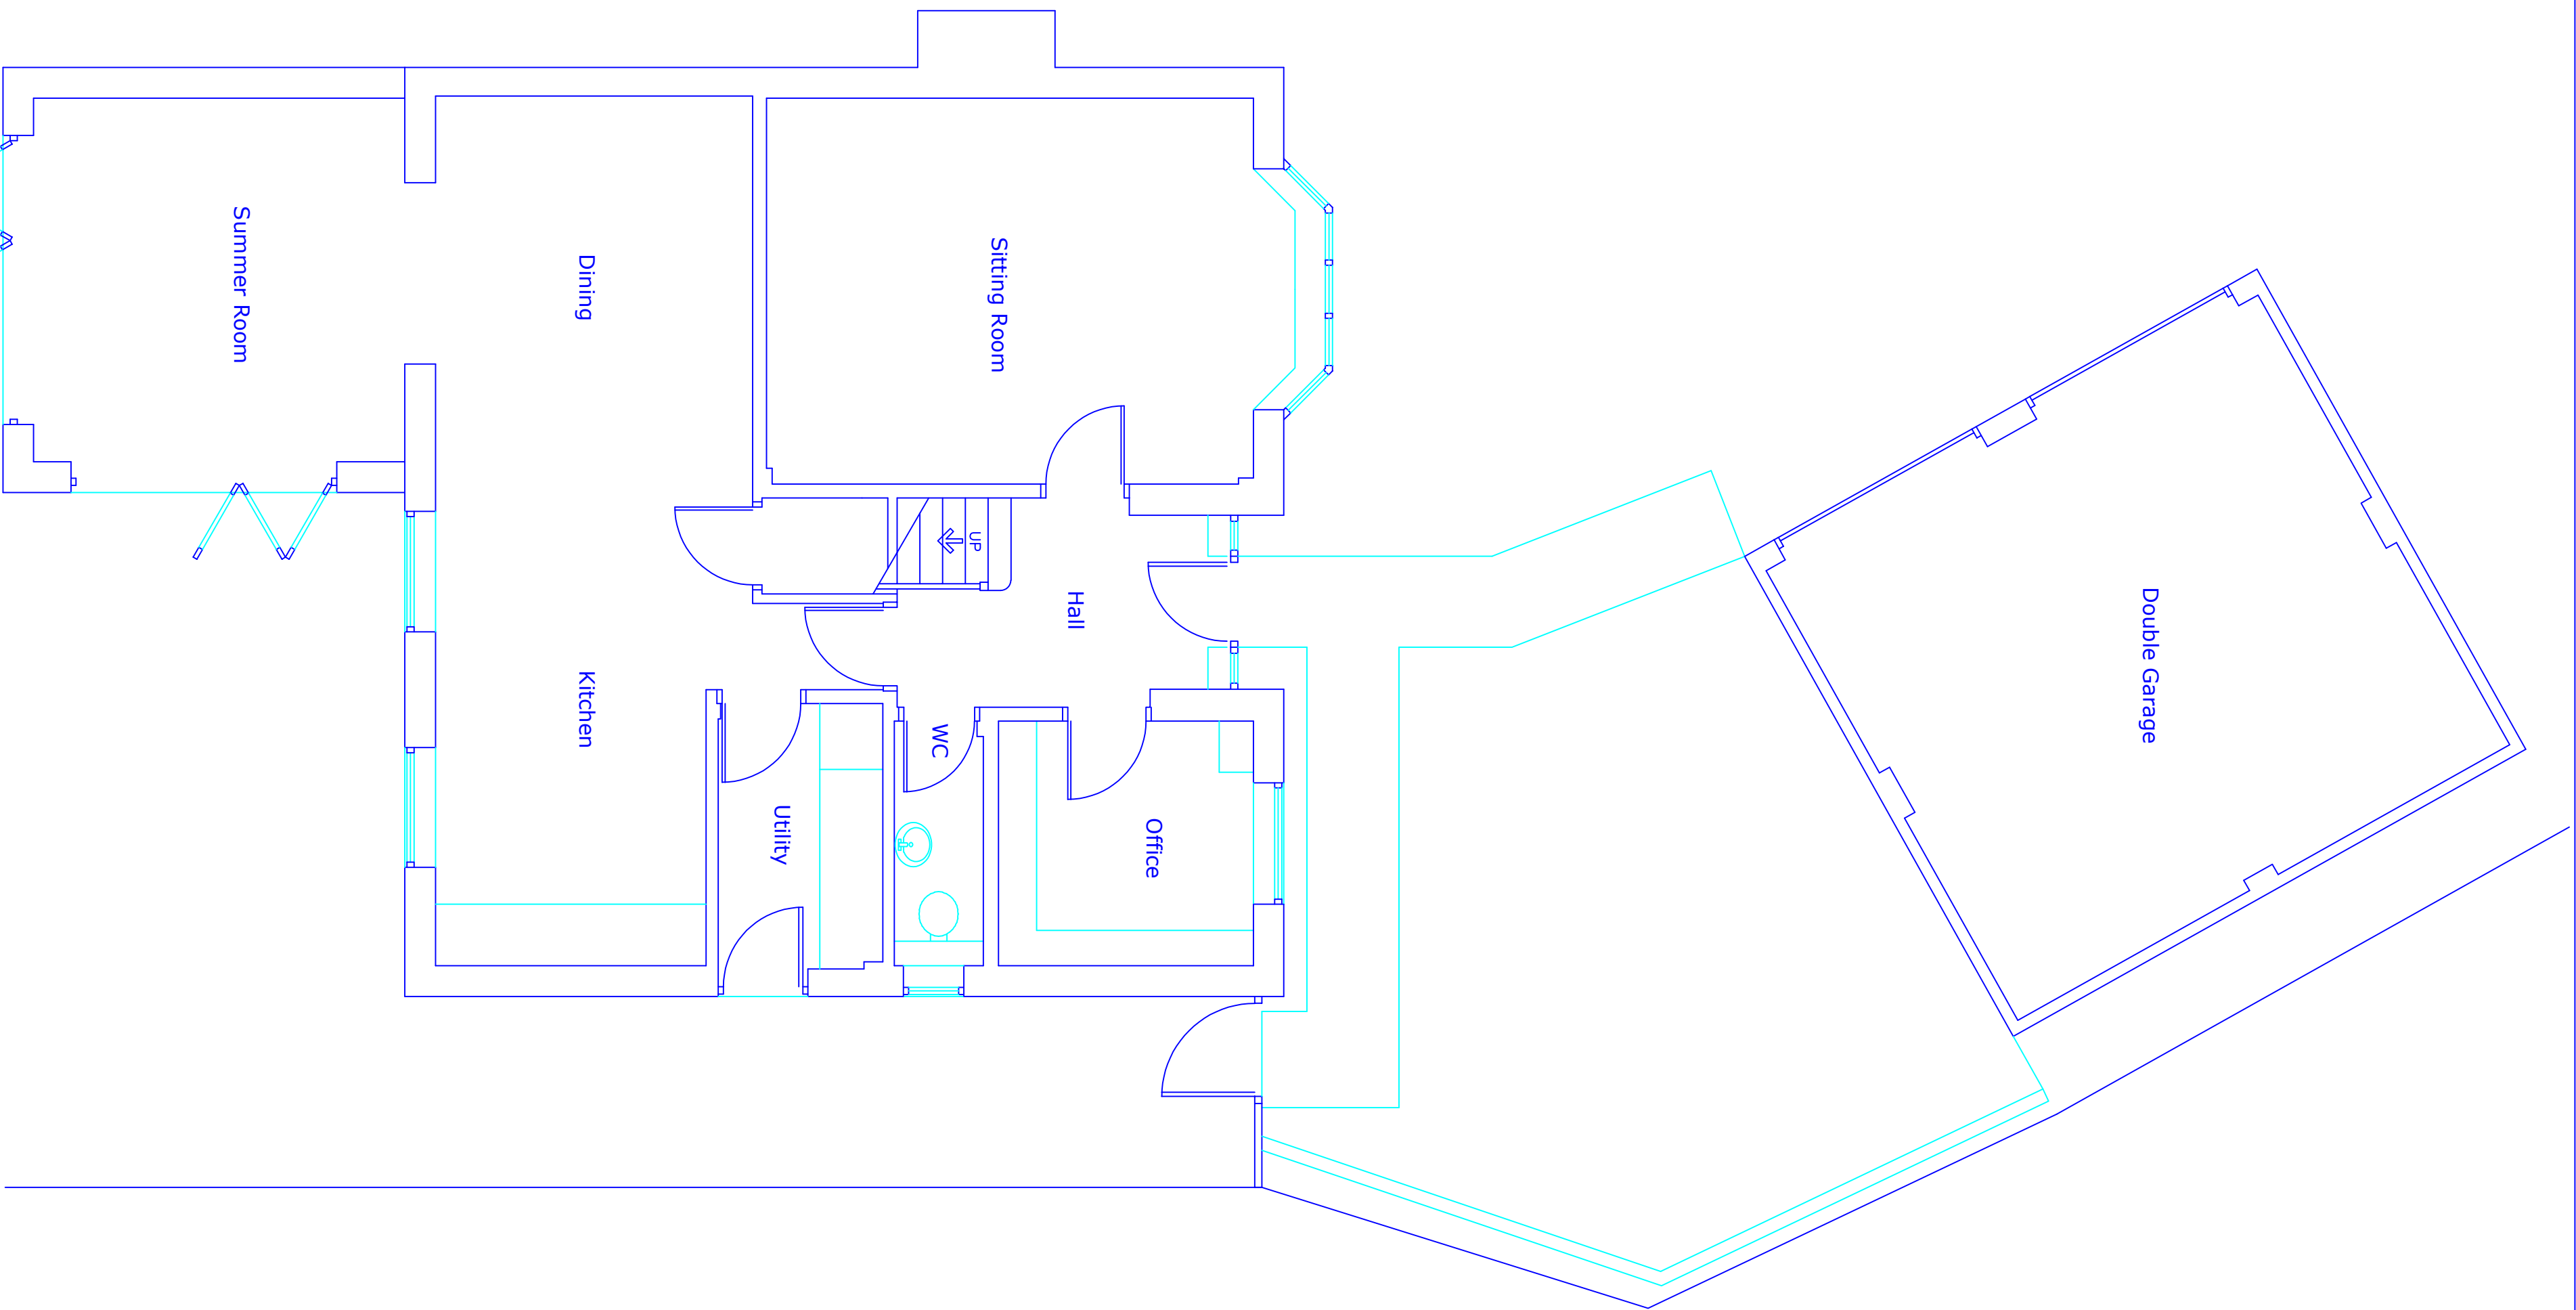

Existing Plan
Ground Floor

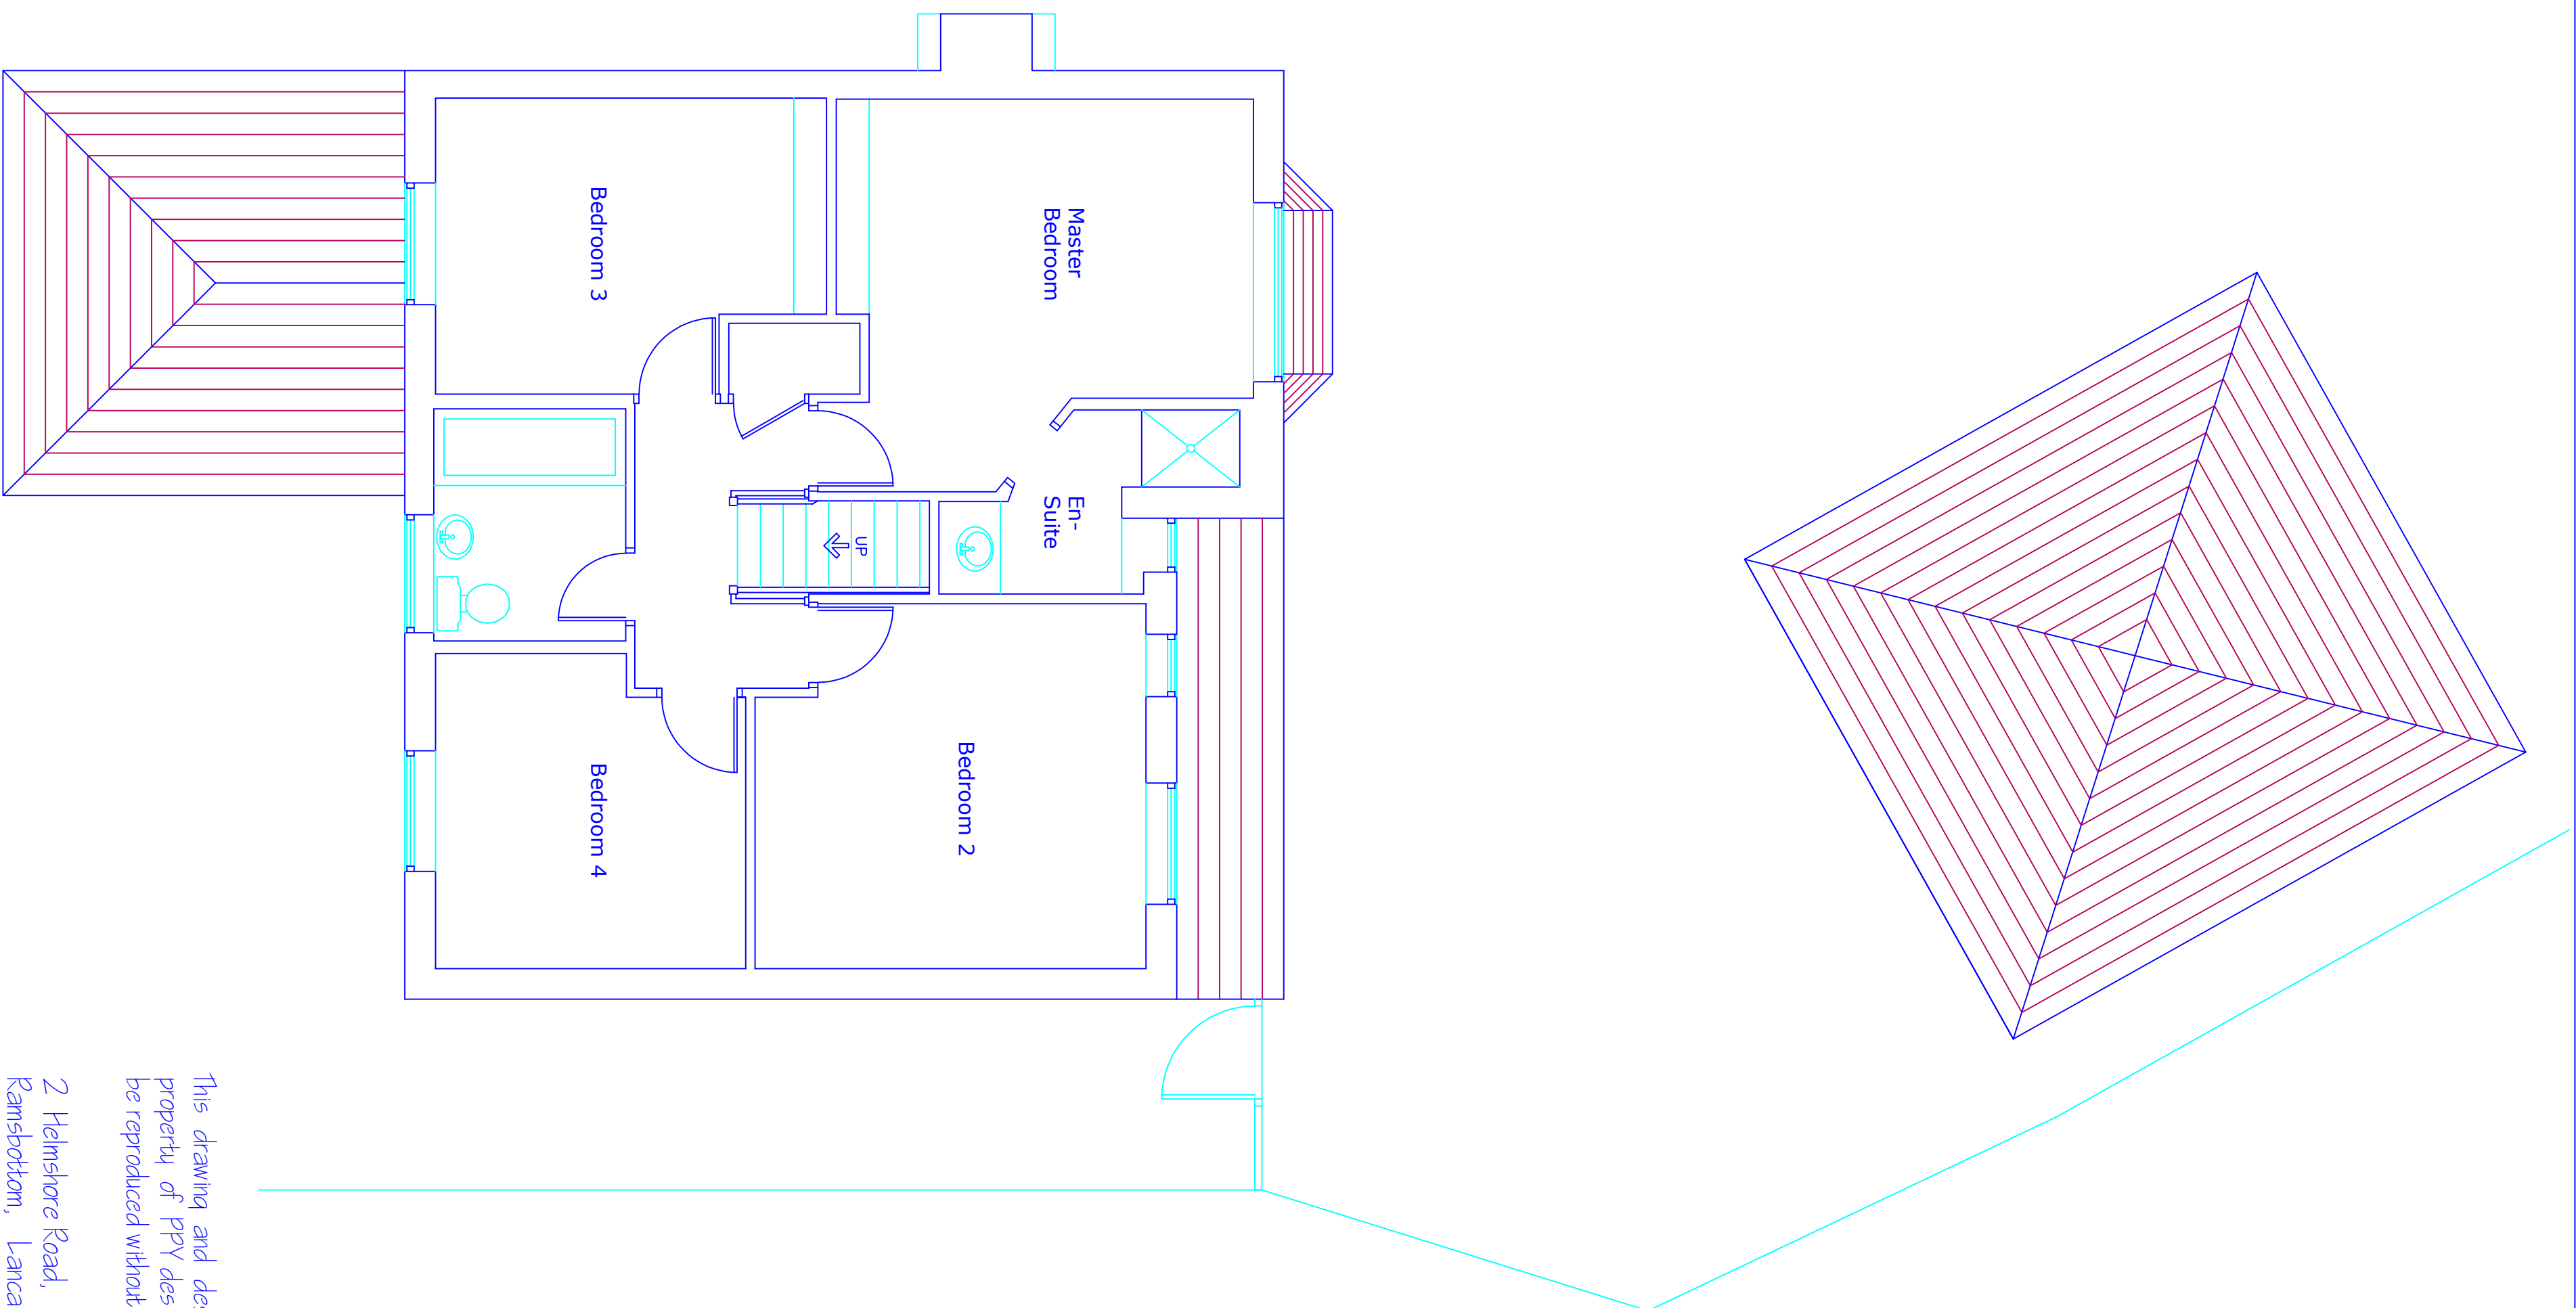

Existing Plan
First Floor

This drawing and design concept is the property of PPY design. It should not be reproduced without written permission

2 Helmshore Road, Holcombe Village
Karnesbottom, Lancashire BL8 4PA
Gary Dearden (P/A) DpArch RIBA
garyppdesign@gmail.com
T: 07706 822751 M: 07712 699482



8 Pipers Close
Norden
OL11 5WD

scale 1:50 at A1
June 2026

PT2-01

Existing Plans

P P Y d e s i g n L t d