



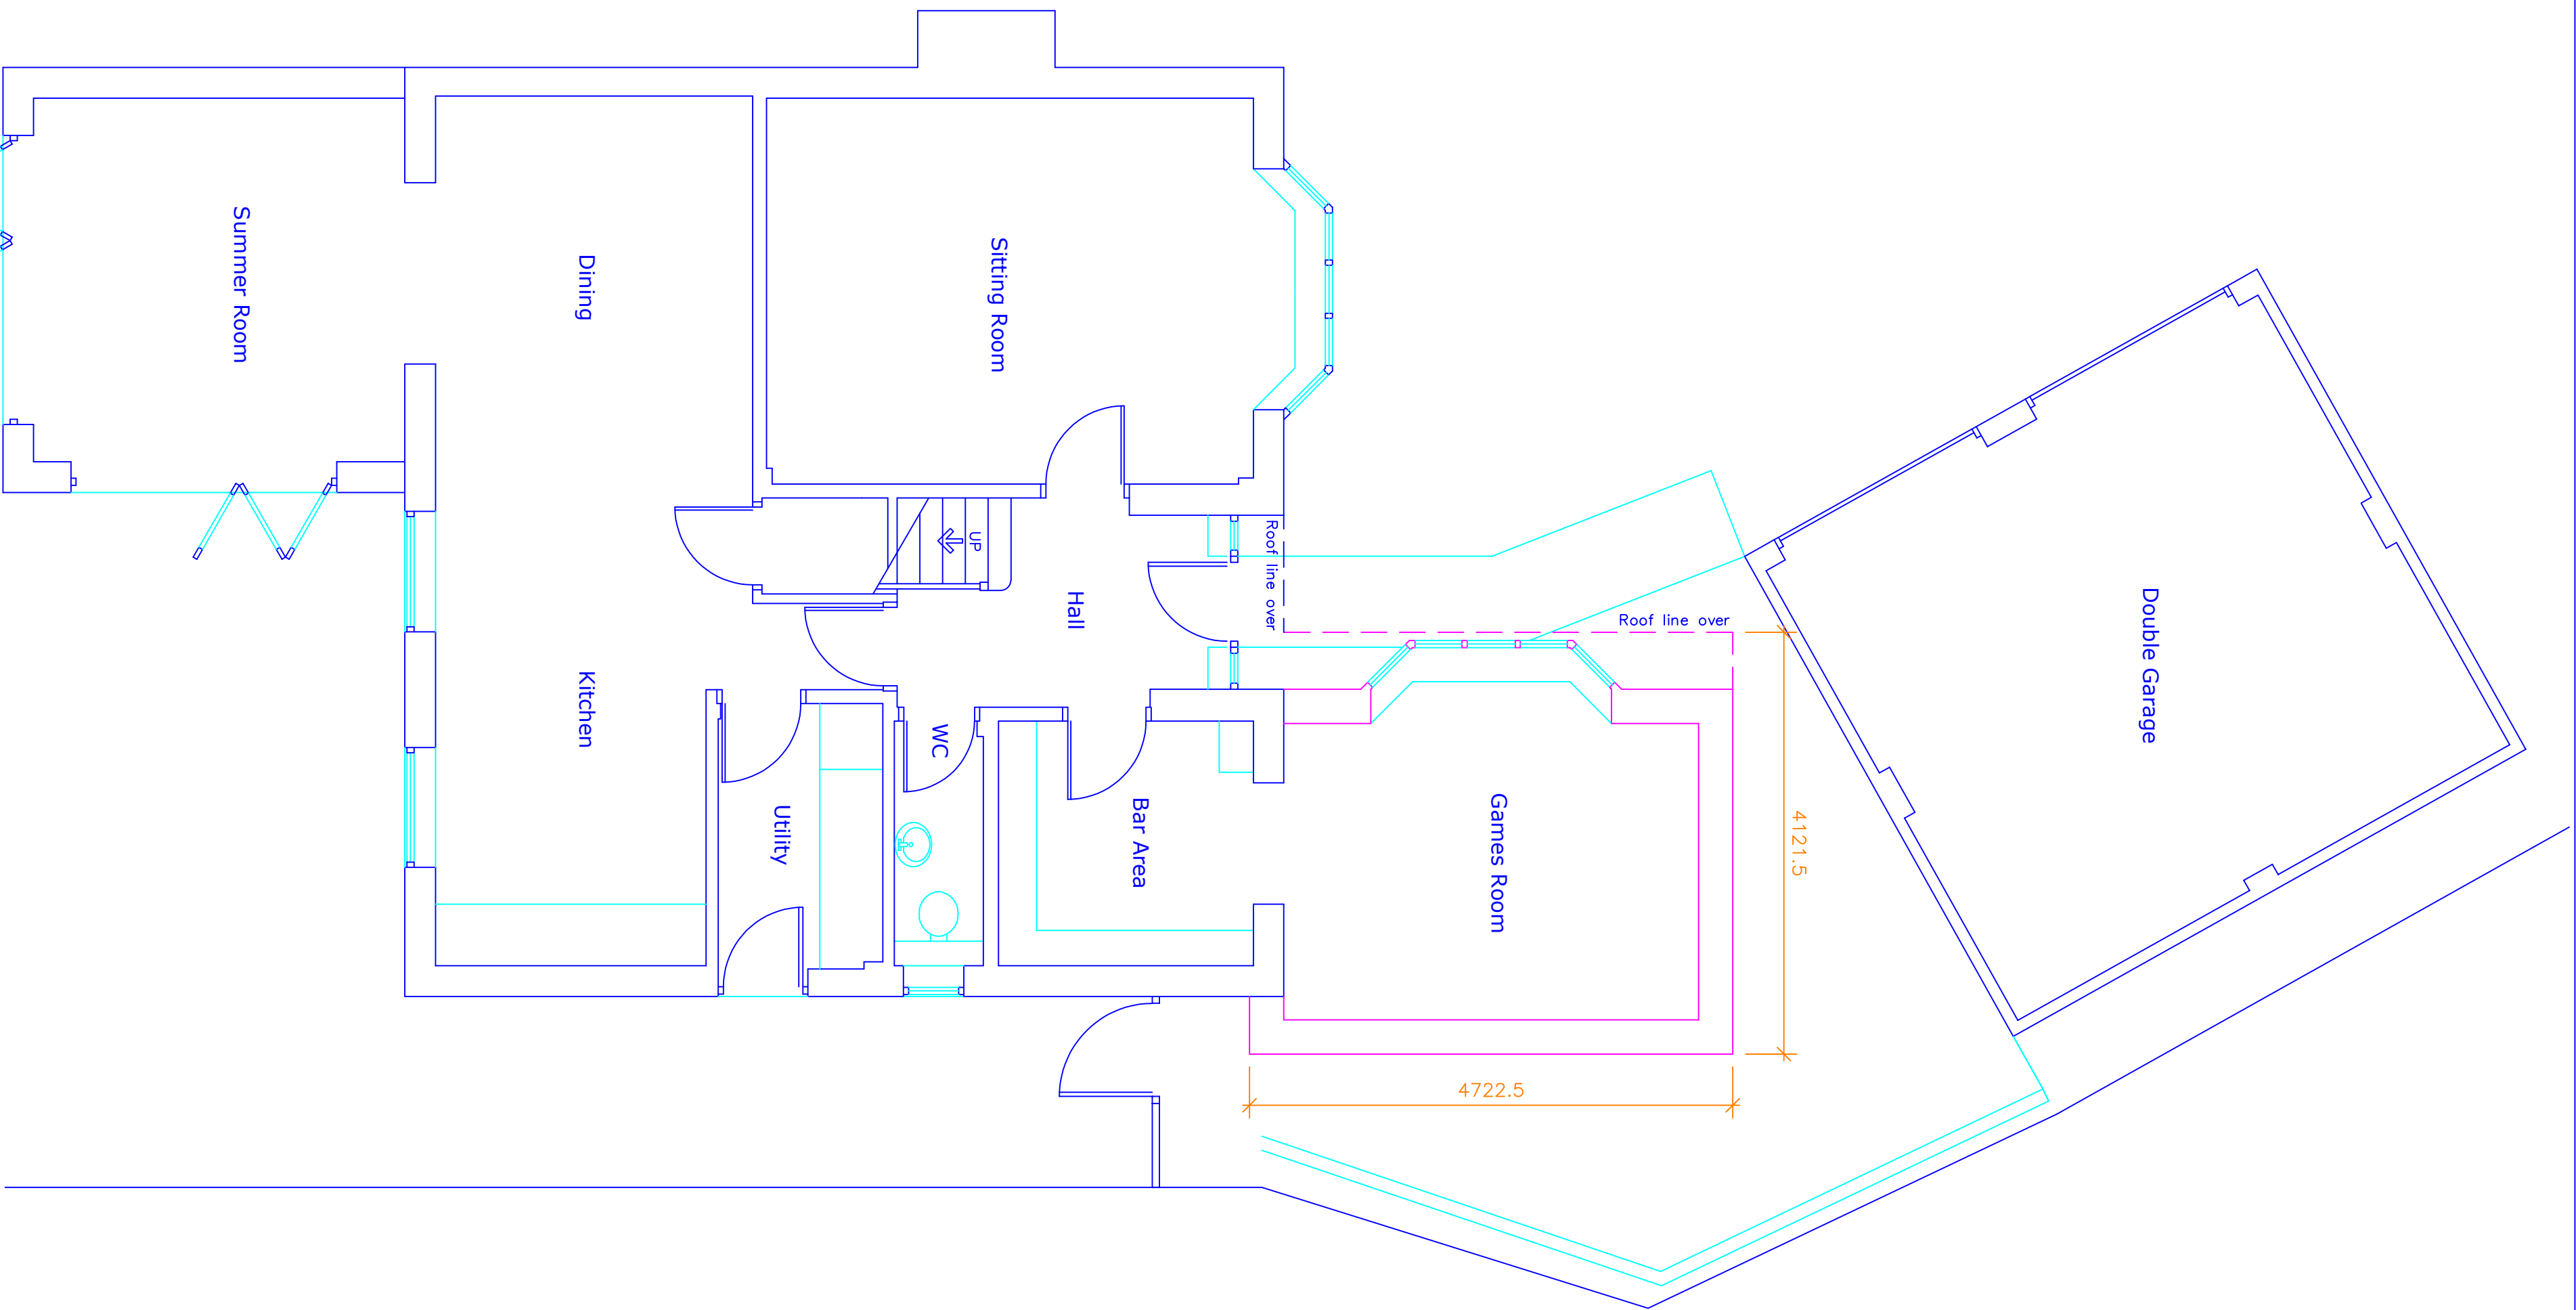

Proposed Plan
Ground Floor

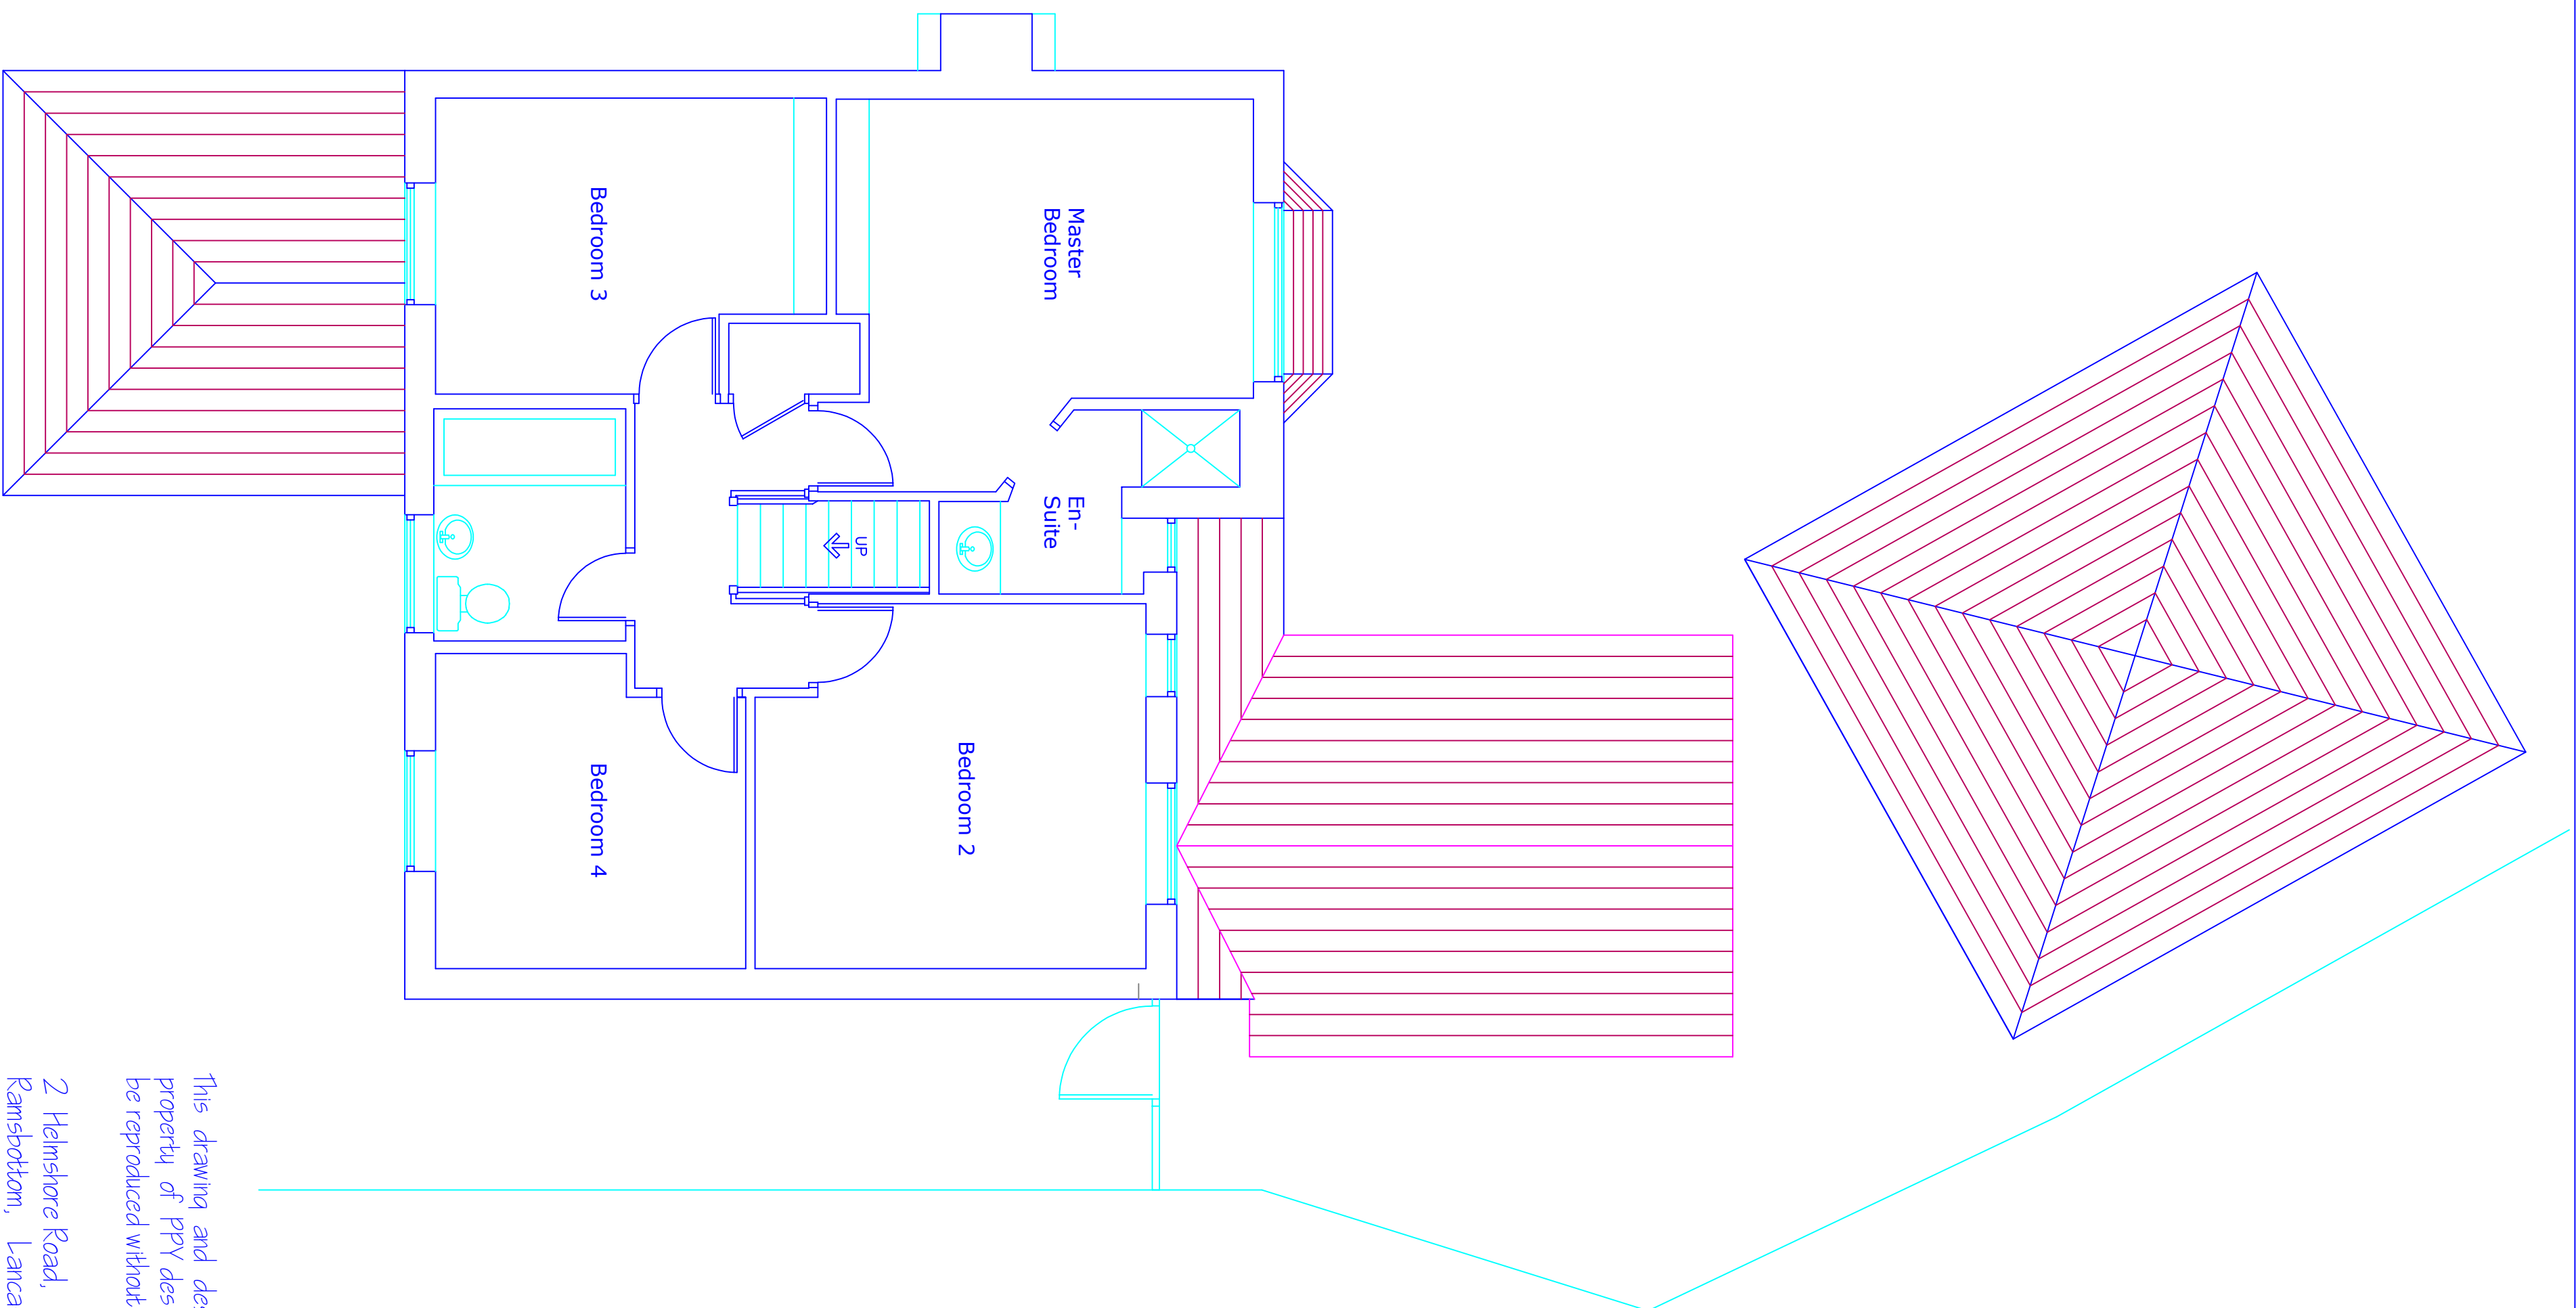

Proposed Plan
First Floor

This drawing and design concept is the property of PPY design. It should not be reproduced without written permission

2 Hemshore Road, Holcombe Village
Karnesbottom, Lancashire BL8 4PA

Garry Dearden (P&A) DipArch RIBA
garrypydesign@gmail.com
T: 07706 822751 M: 07712 699482



8 Pipers Close
Norden
OL11 5WD

scale 1:50 at A1
June 2026

PT2-03

Proposed Plans

PPY design Ltd