


KEY


Existing walls to be demolished

Indicative beams (subject to S.E. design, position & specification)

Existing walls

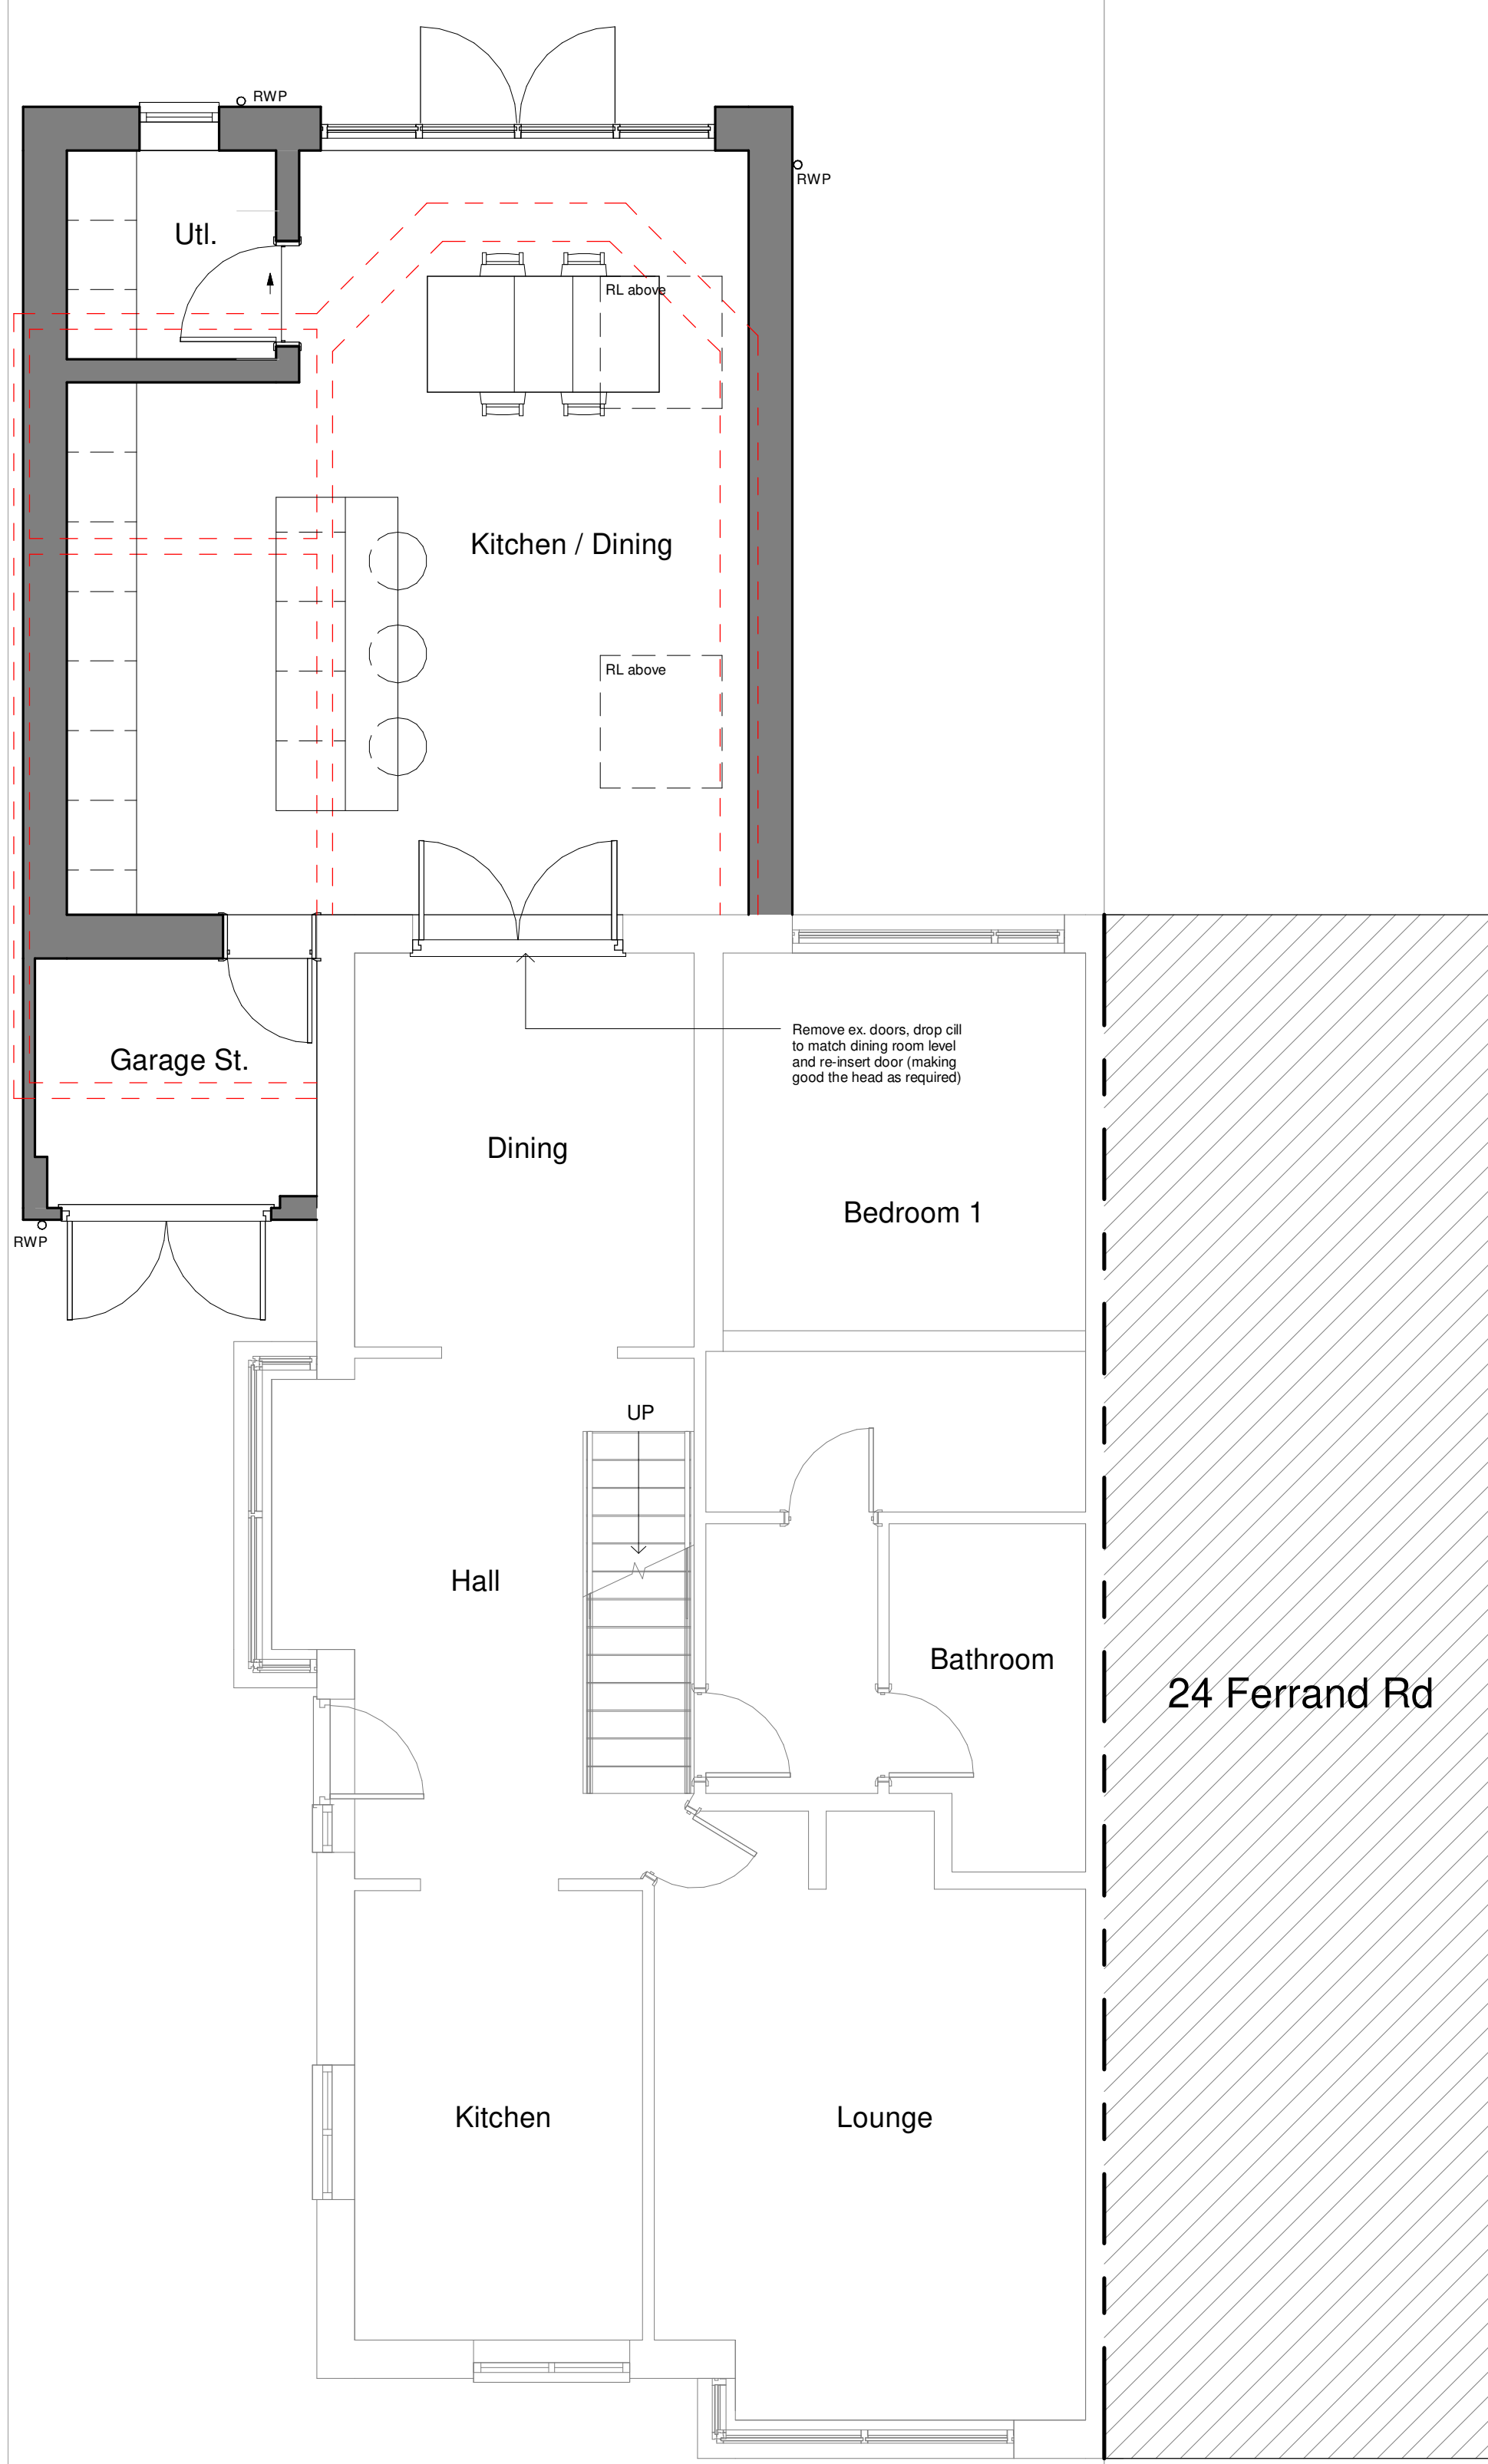

1 | Pro Level 0
1 : 50

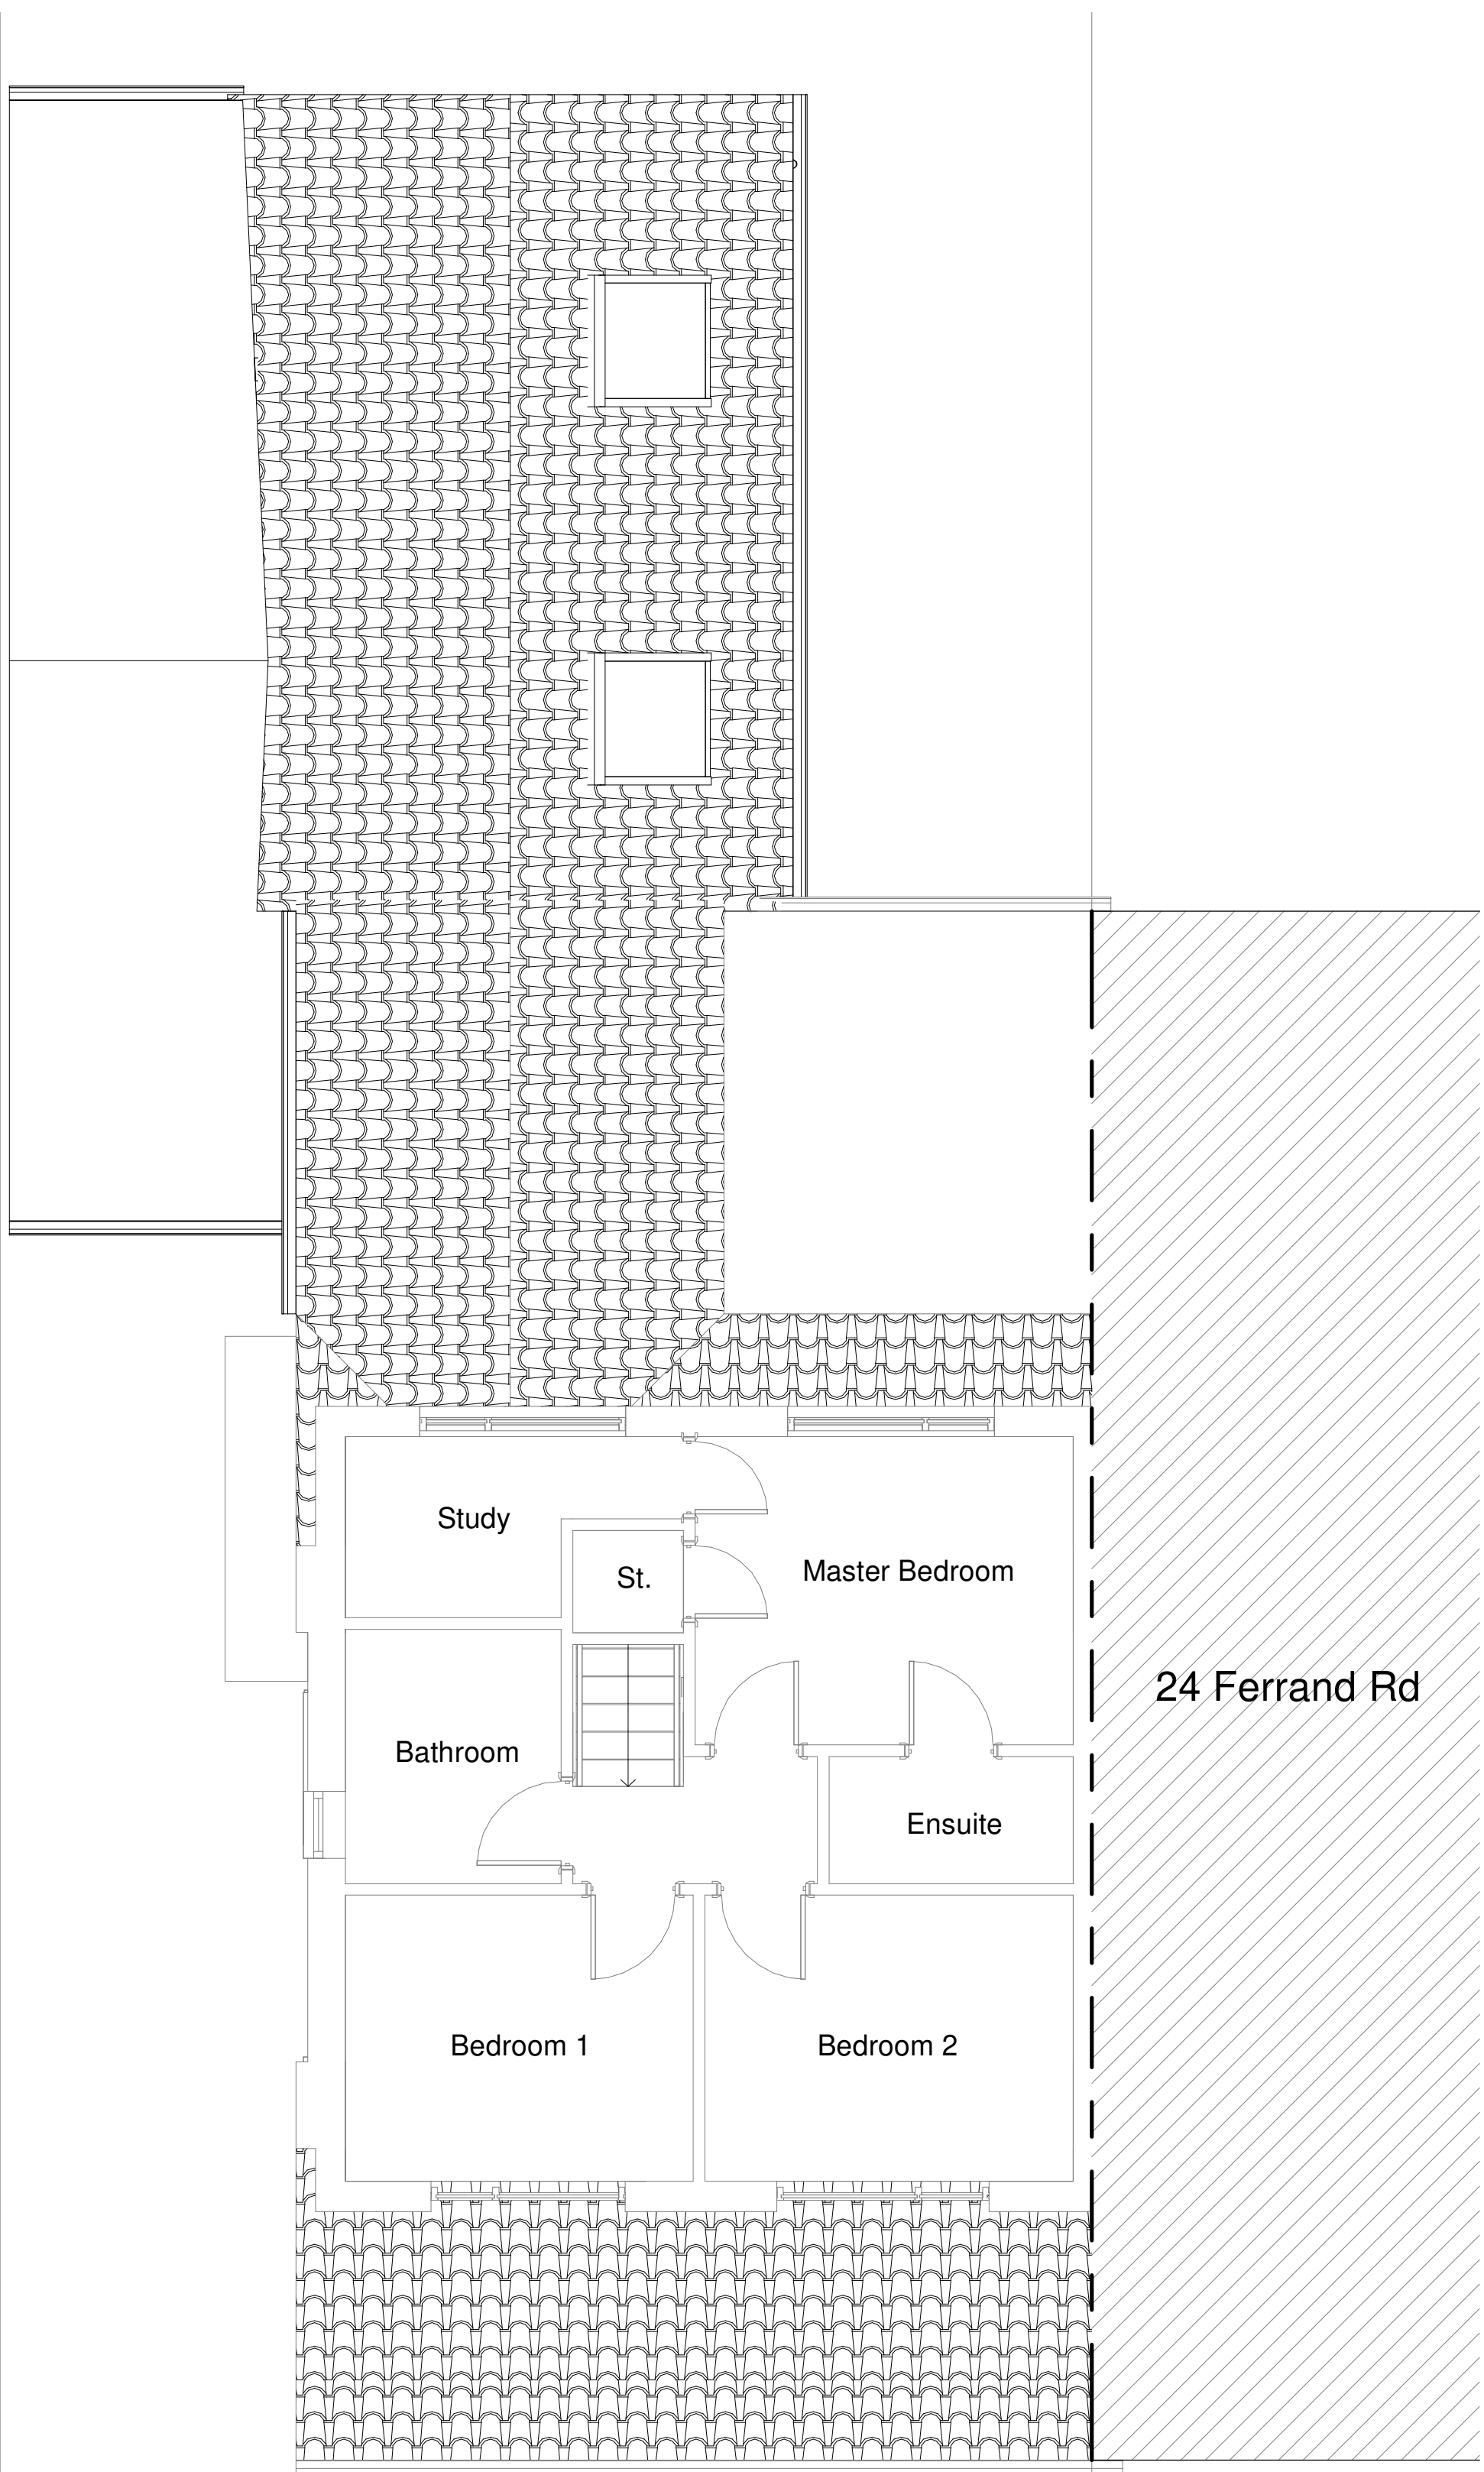

2 | Pro Level 1
1 : 50

Rev	Date	Description
-	11.03.26	First Issue
A	15.04.26	Second Issue
B	28.05.26	Planning Issue

Dwn	Ckd	Drawn	JK
		Checked	JK
		Date	MAR 2026
		Scale @ A1	1 : 50

24 Ferrand Road, OL15 9ED
(2397)
Proposed Plans

FRL-SVA-ZZ-ZZ-DR-A-2006
REV B
PLANNING

SOLIDVOID