

This drawing is to be read in conjunction with all relevant Architect, consultants' and specialists' drawings and specifications. The Architect is to be notified of any discrepancies before proceeding. Do not scale from this drawing. All dimensions and levels are to be checked on site. This drawing is subject to copyright. All work carried out before Planning and Building Permission has been granted is at the contractor's risk.

0 2 4 6m
1:100 Scale



120.00 Datum

Street Scene / Section A


SCALE 1:100



120.00 Datum

Street Scene / Section B

SCALE 1:100

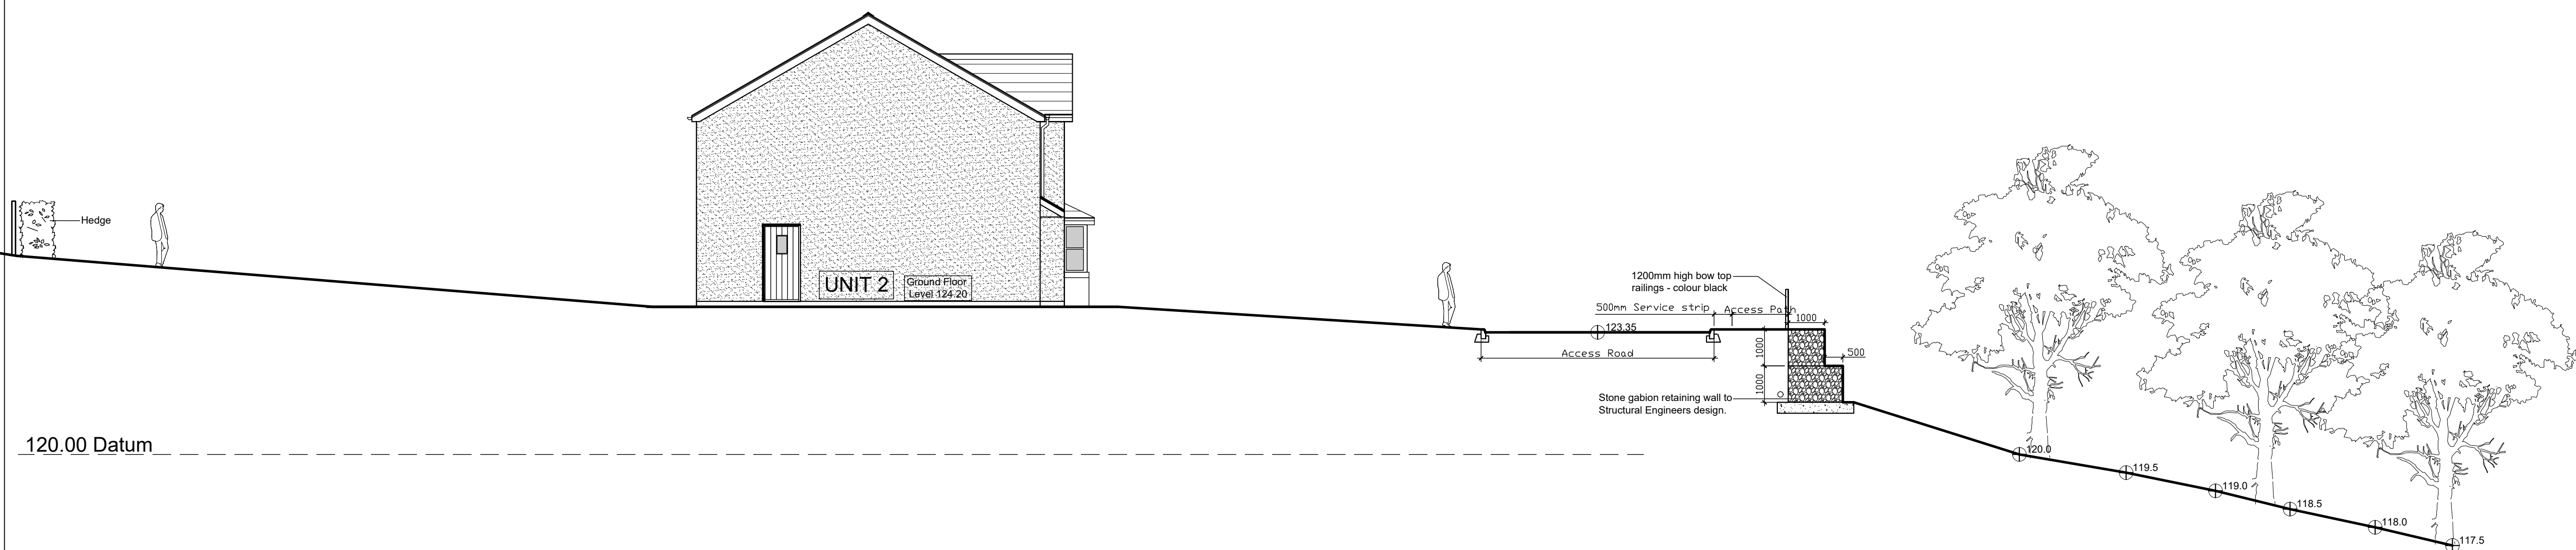

120.00 Datum

Section C

SCALE 1:100

B CLH SECTION C - STONE GABION RETAINING . 15.07.2025
A CLH REVISED SCHEME. 01.07.2025

Client

Marland Mill Farm Limited

Job Title

Land at Marland Fold
Rochdale
OL11 4RF

Drawing Title
Street Scenes / Sections

Scale 1:100 @ A1 Date Nov 2024 Drawn Craig Harrison

spa
ARCHITECTS
SUNDERLAND PEACOCK & ASSOCIATES LTD.
HAZELNERE, PHALDO ROAD, GUTHRIE
LANCASHIRE, B97 2AG
T 01204 423178 F 01204 423228
E info@sunderlandpeacock.com
www.sunderlandpeacock.com



7164 -009B