
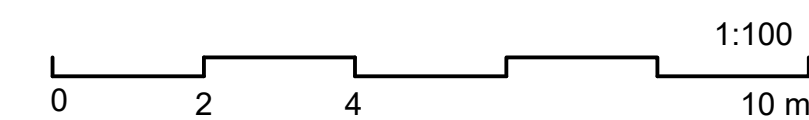


Disclaimer:

- Do not scale from this drawing.
- Discrepancies must be reported immediately to the Architect before proceeding.
- Only figured dimensions are to be used.
- Check all dimensions on site before fabrication or setting out.
- This document is copyright and may not be reproduced without permission of the owner.

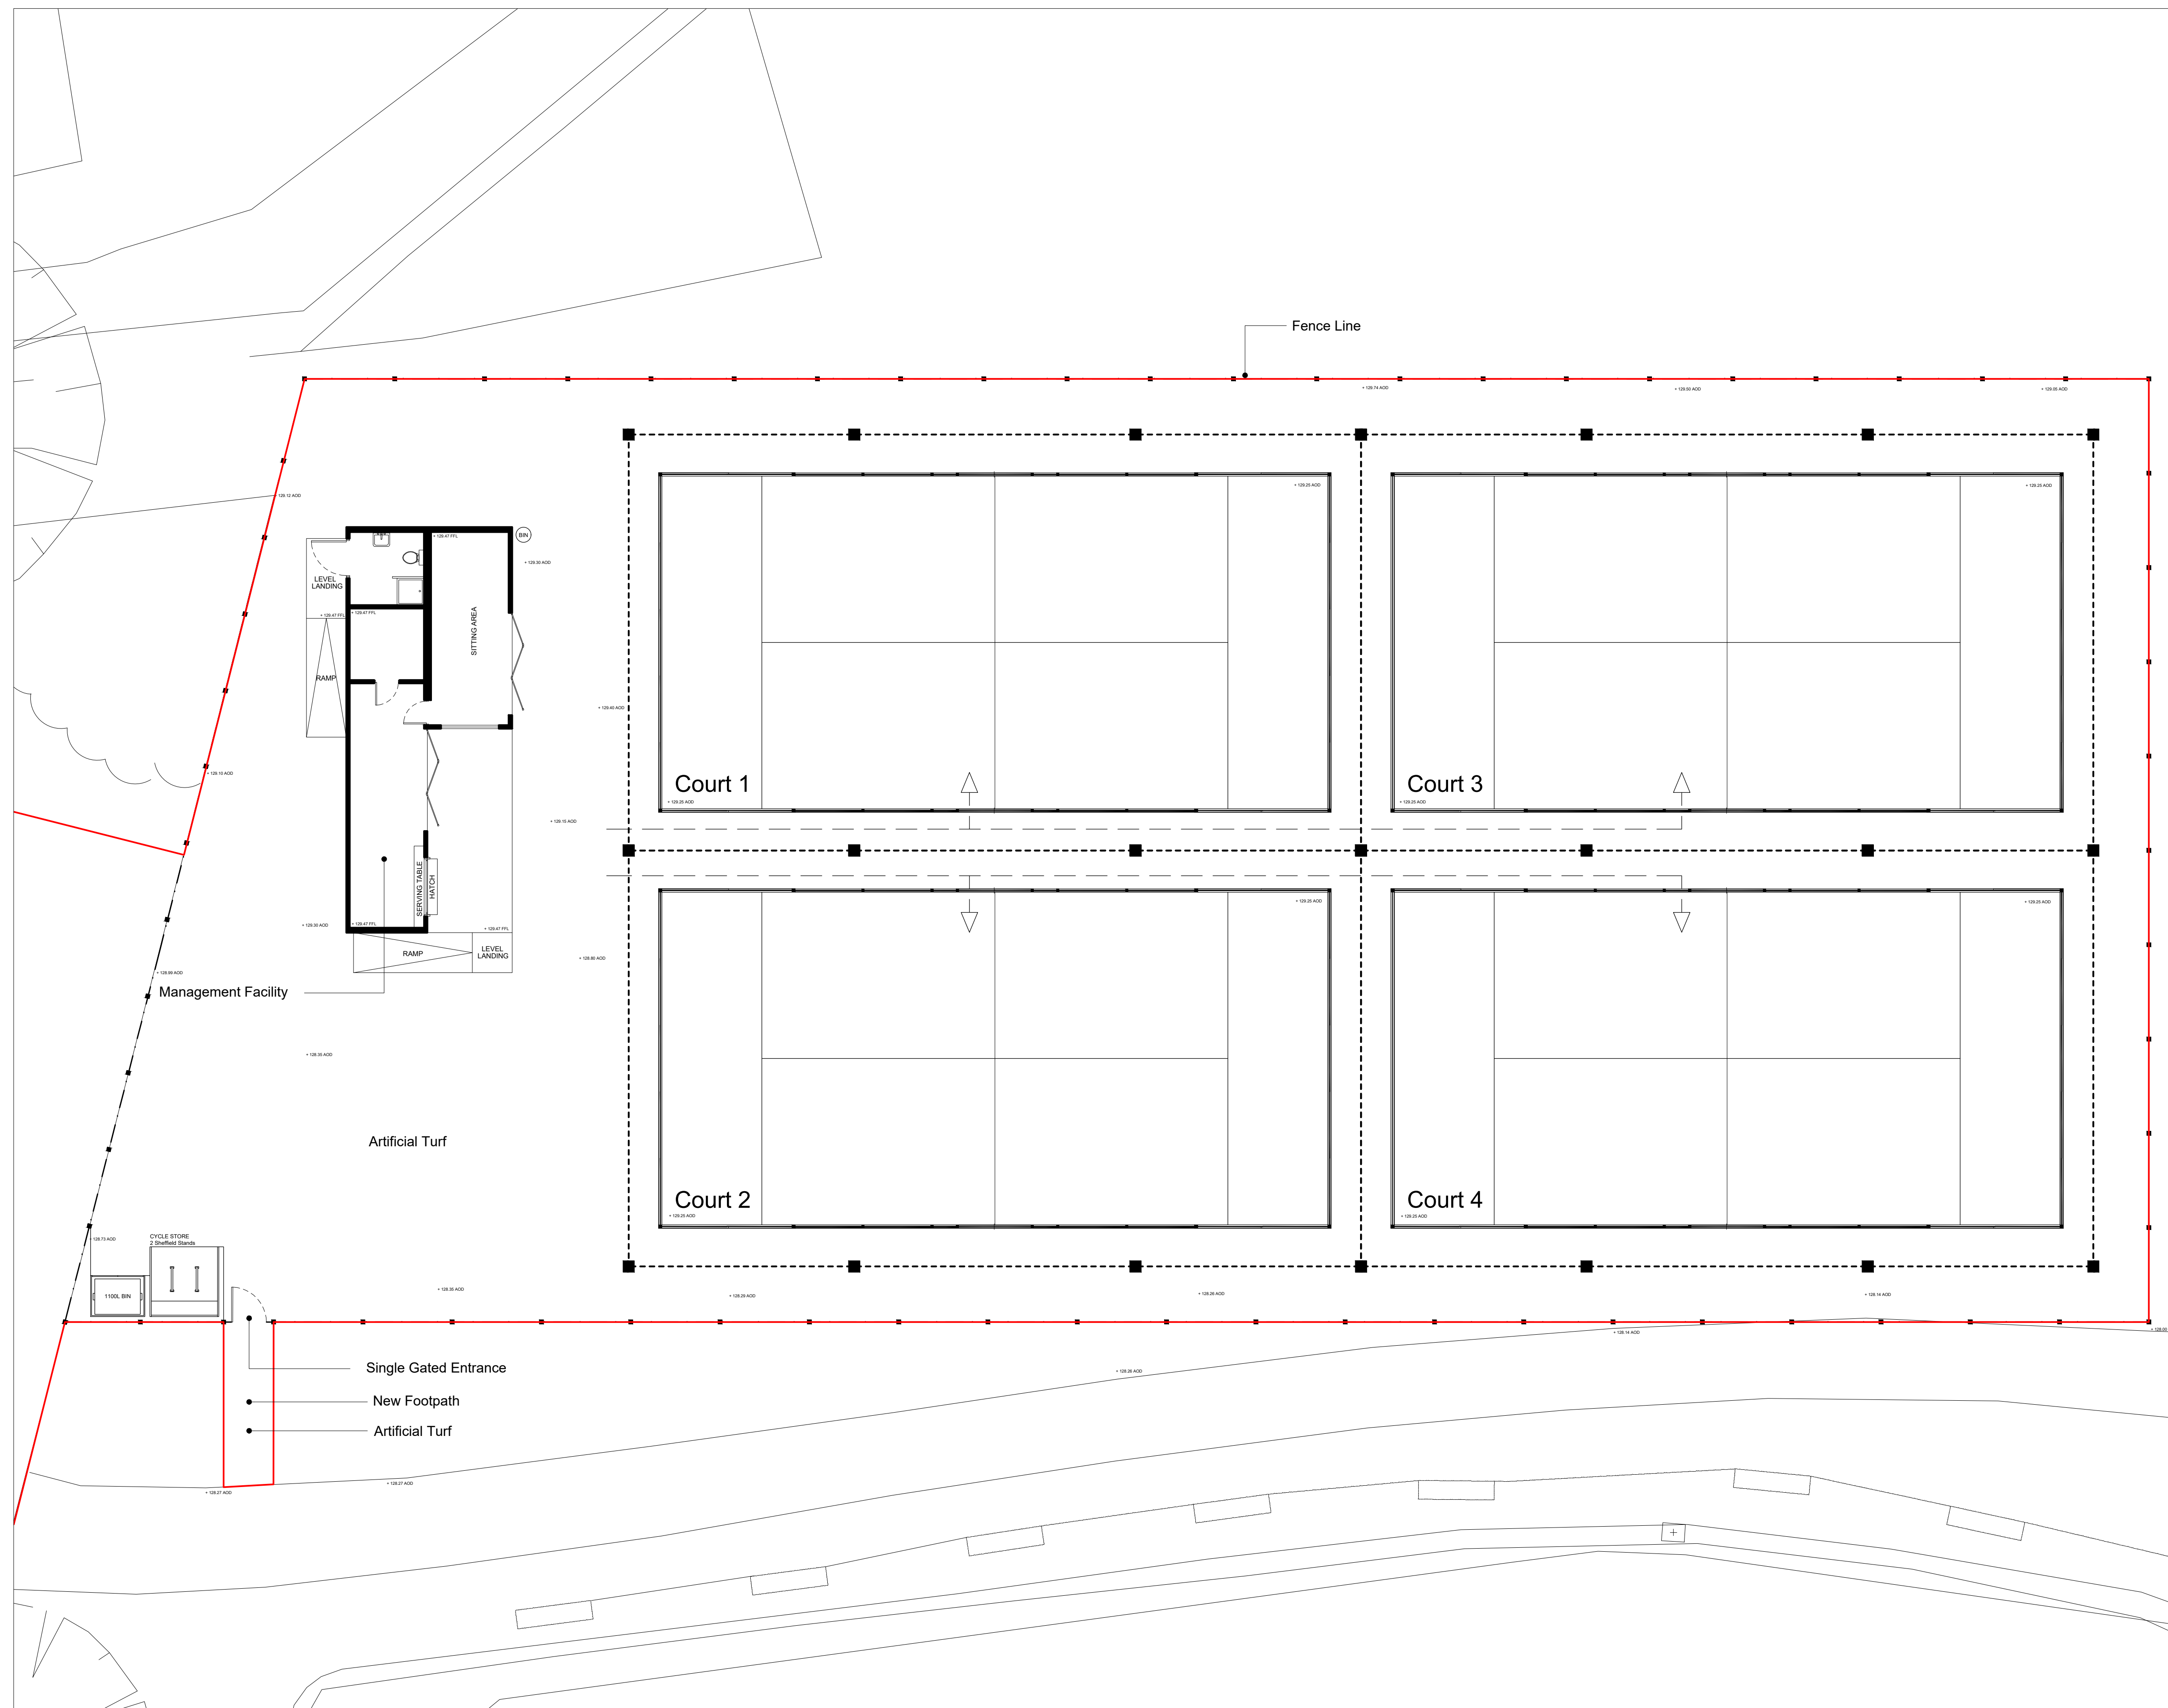

Key / Location:

[illegible]

Purpose of Issue:

PLANNING

GRID

GRID Architects
128 Southwark Street,
London SE1 0SW

+44 (0) 20 7593 3260
info@gridarchitects.co.uk
www.gridarchitects.co.uk

Client:
Soul Padel

Project Name
Soul Padel Framework
Rochdale

Drawing Title:
Proposed Club House Plan

Drawn by: NL	Issued by: MKP
-----------------	-------------------

GRID Project No: 26015	Scale @A1: 1:100
---------------------------	---------------------

Drawing No: **###-GRID-00-00-DR-A-10100** Revision: **C**