


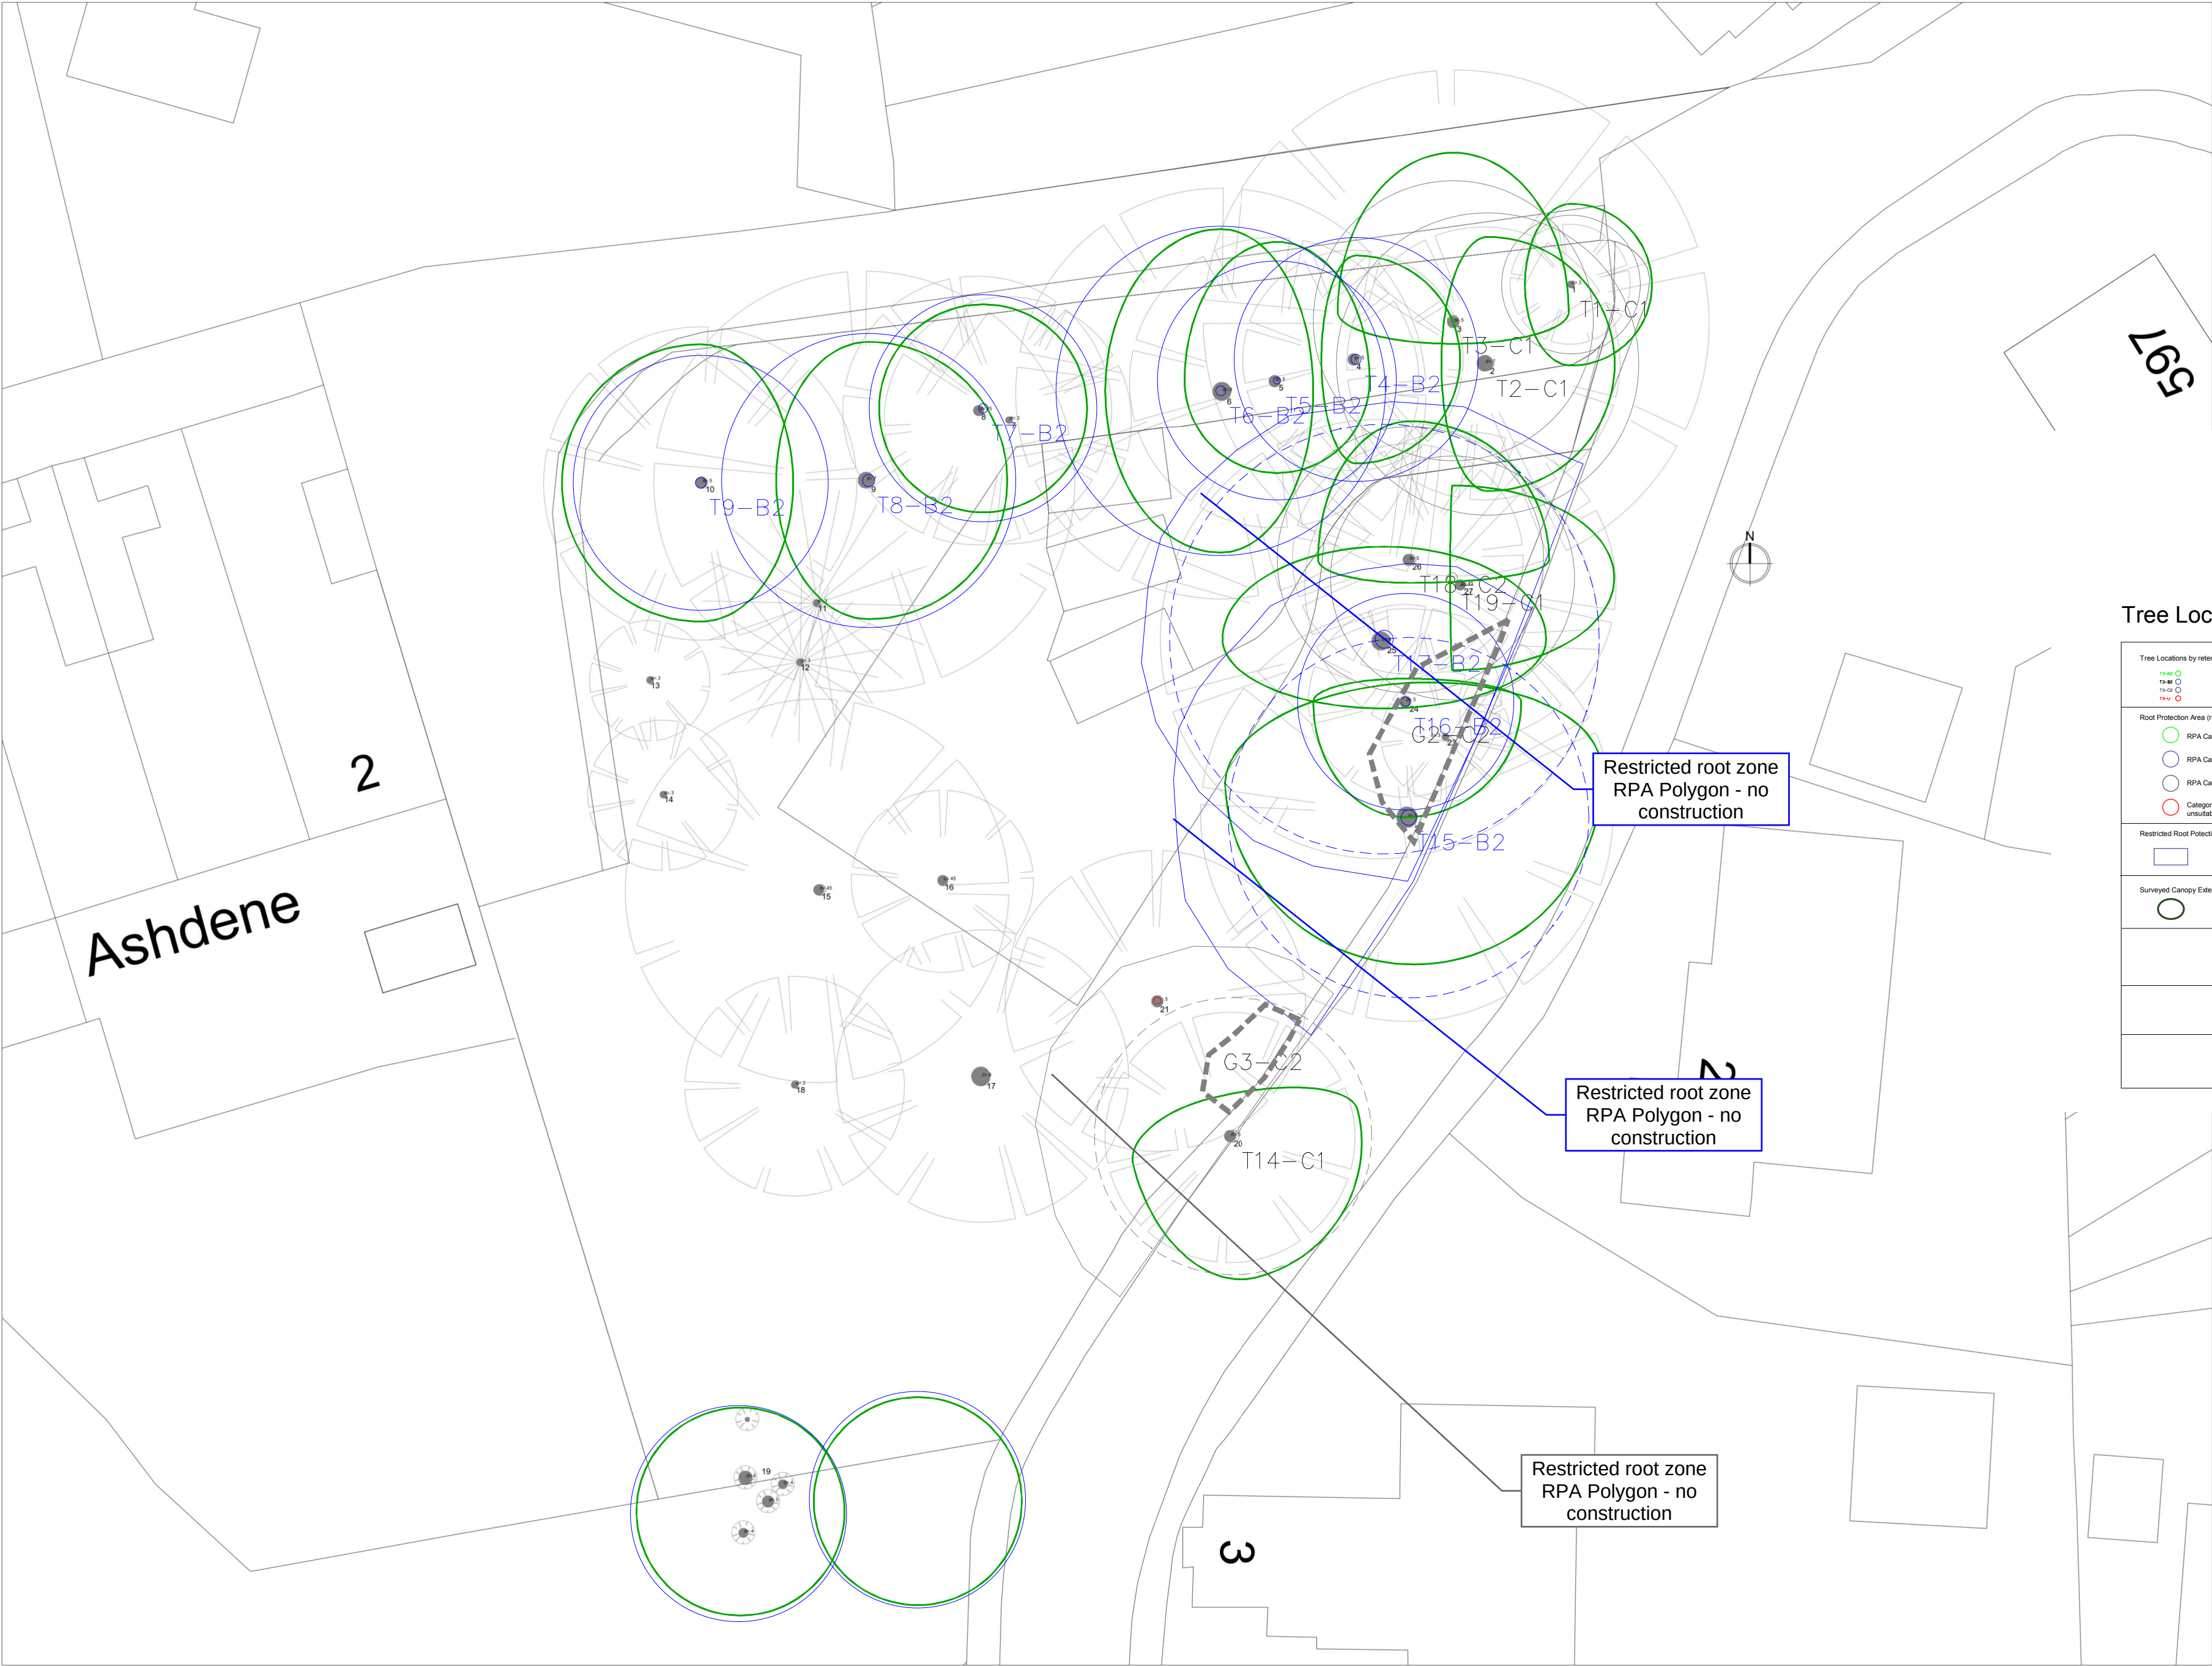

Tree Location Plan

|                                           |   |
|-------------------------------------------|---|
| Tree Locations by retention category      |   |
| T1-C1                                     | ○ |
| T2-B1                                     | ○ |
| T3-C1                                     | ○ |
| T4-B1                                     | ○ |
| Root Protection Area (radius)             |   |
| RPA Category A                            | ○ |
| RPA Category B                            | ○ |
| RPA Category C                            | ○ |
| Category U tree unsuitable for retention  | ○ |
| Restricted Root Protection Area (polygon) |   |
|                                           | □ |
| Surveyed Canopy Extents                   |   |
|                                           | ○ |
|                                           |   |
|                                           |   |
|                                           |   |

**Project Title:**  
**Ashdene**  
**Date of Survey:**  
**13/01/2025**  
**Surveyor:**  
**A. Wood**  
**Date File Created:**  
**24/02/2025**  
**1:500**

**Yew Tree & Garden**  
Yew Tree House  
Hale Milnthorpe  
Cumbria LA7 7BJ  
015395 63527 07813897631  
info@yewtreegardens.co.uk  
www.yewtreegardens.co.uk

Note:  
RPA only indicated for significant trees. Small garden trees and juvenile specimens may not be indicated  
Retention Categories:  
As defined in BS5837: 2012  
RPA:  
Plotted from individual RPA sheets.  
Where restricted rooting conditions are present RPA is also plotted as an area polygon

Restricted root zone  
RPA Polygon - no  
construction

Restricted root zone  
RPA Polygon - no  
construction

Restricted root zone  
RPA Polygon - no  
construction



Office A Bradley Hill,  
Garstang Road, Claughton  
on Brock, Preston PR3 0G/  
Telephone 01995 640135.  
Mobile 07813 296 287  
e-mail: mel@mlplanning.or

Client: Jack Spence

Site Address: Land at Ashdene, Rochdale  
OL12 6DJ

Drawing Title:

TREE IDENTIFICATION PLAN

Scale: 1:200 @ A2

Rev: Rev00

Date: 29th February 2024

Ref: CA/01

PROJECT:

Erection of a residential dwelling

These plans are provided for planning approval only, while every car has been taken to ensure plans are correct and to scale, it is the responsibility of the developer to check all measurements prior to th commencement of any works.