


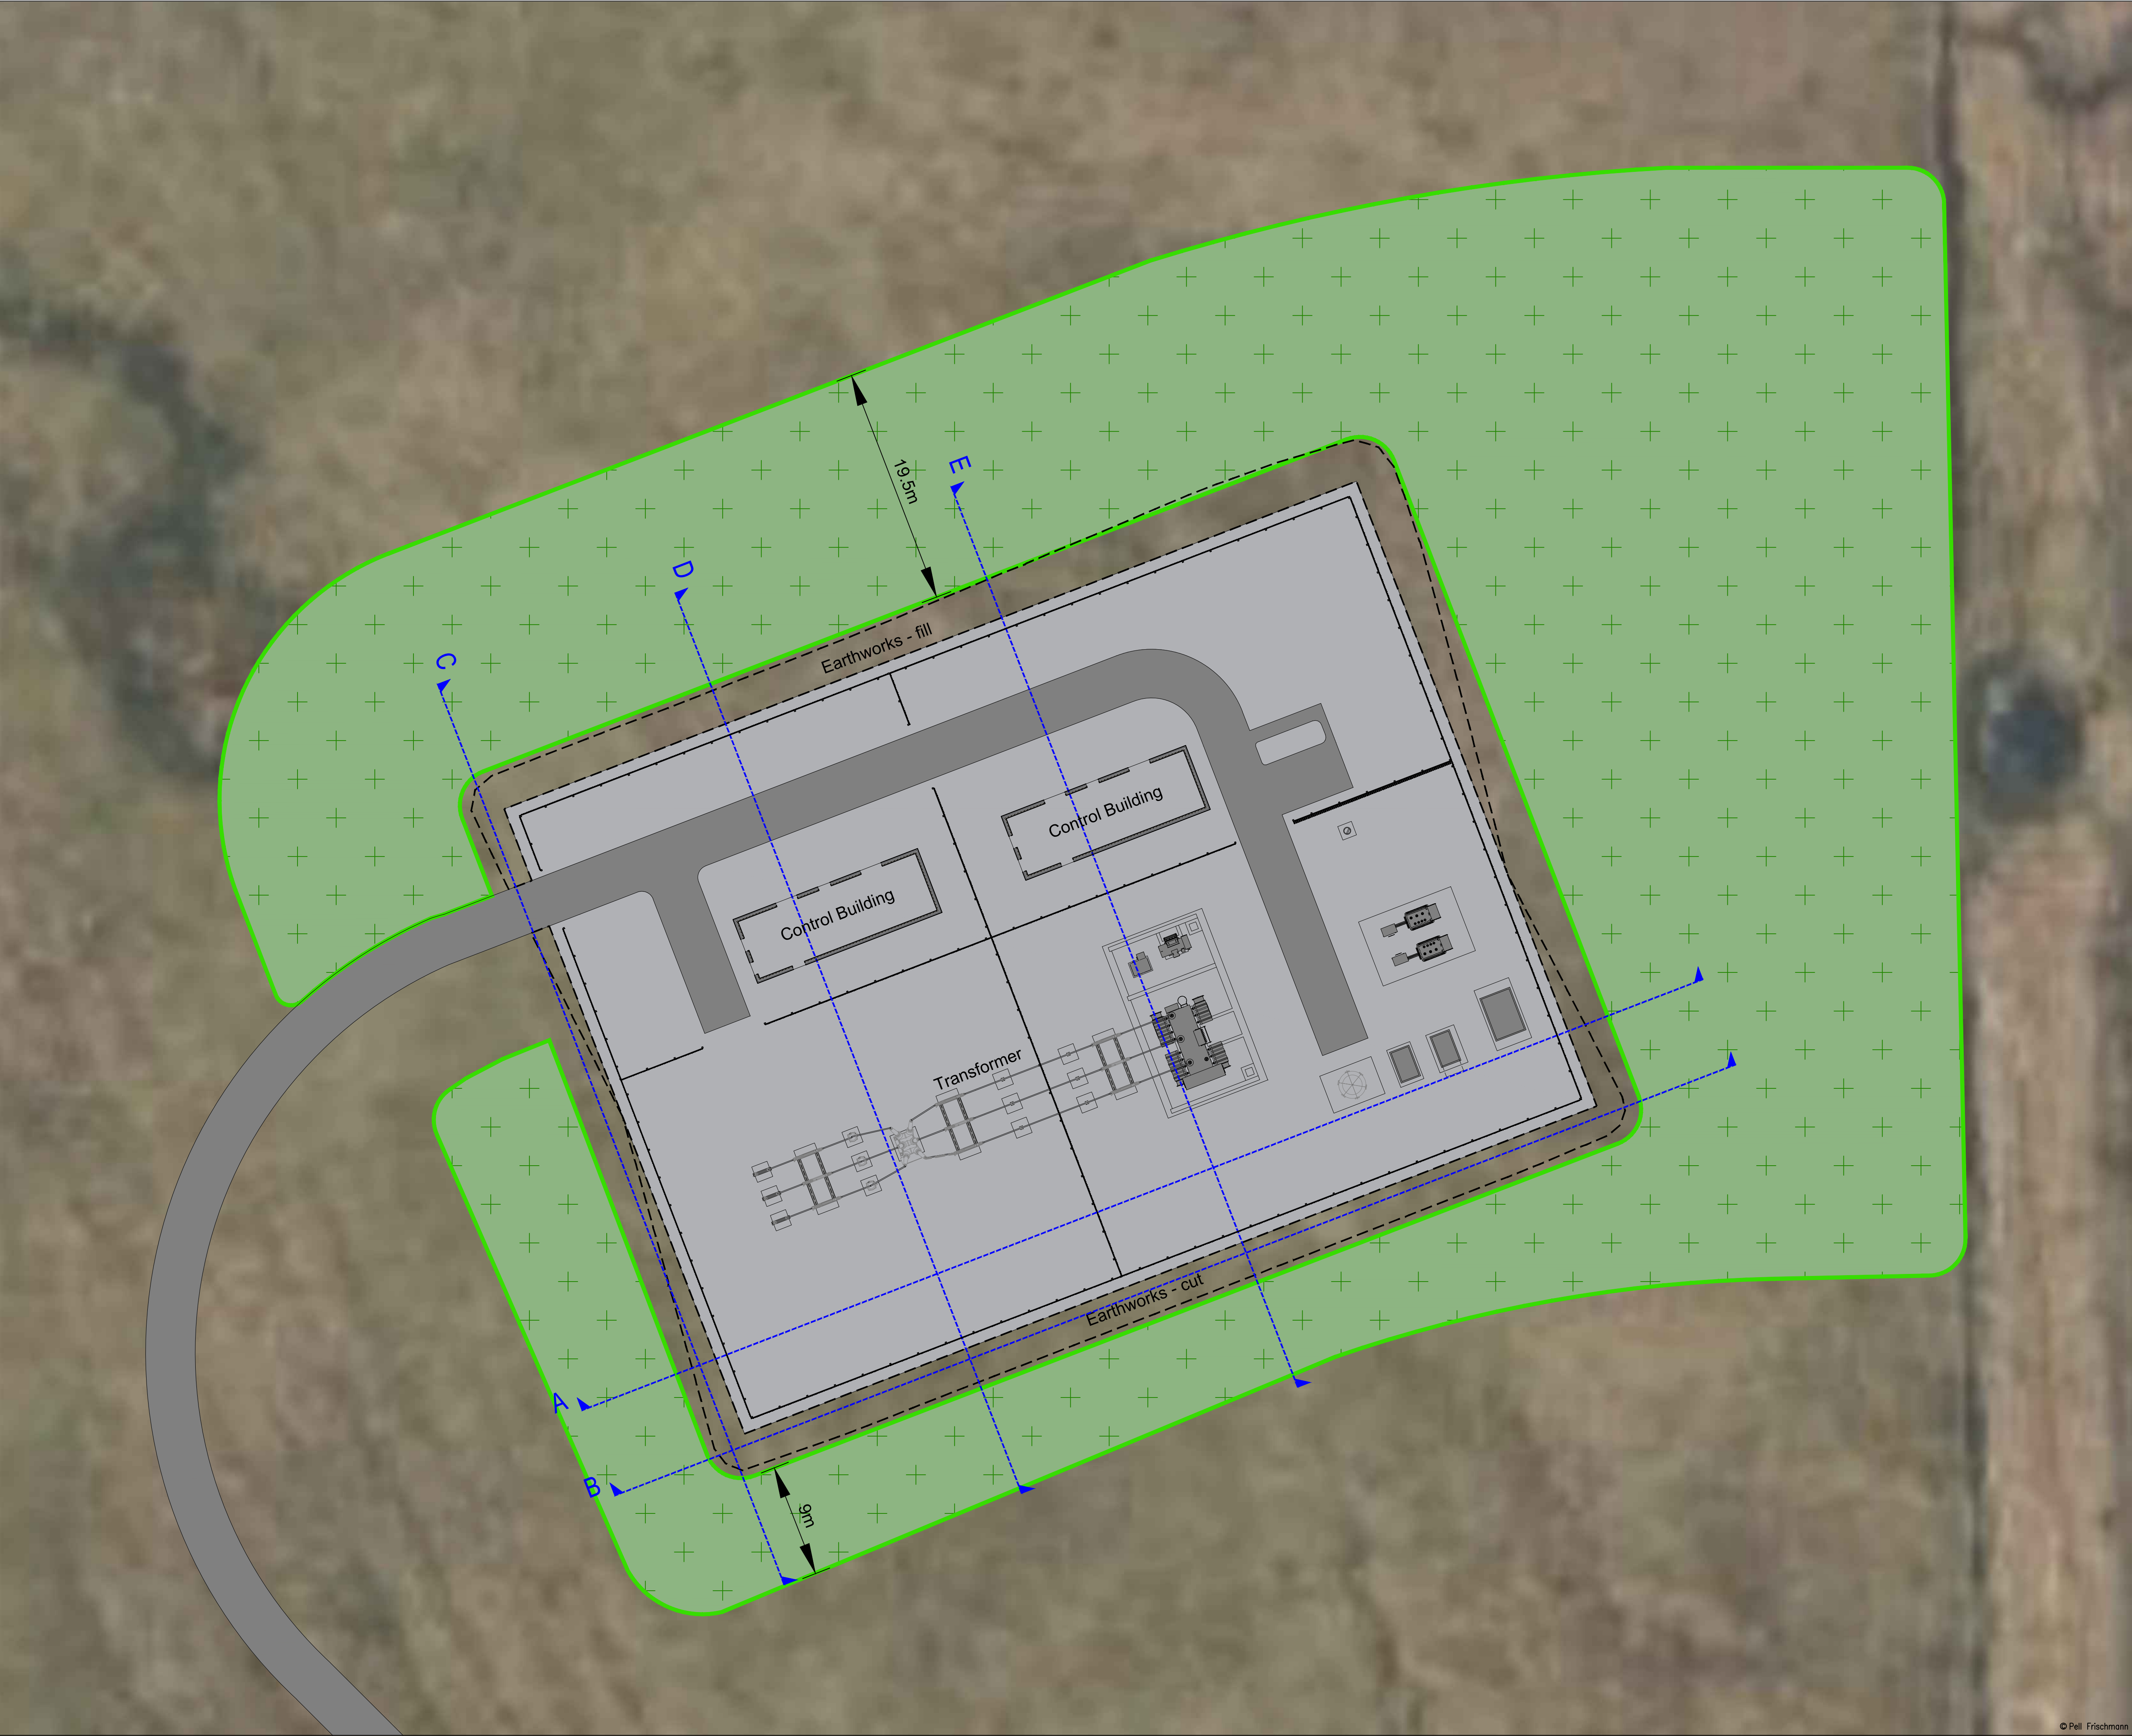


- NOTE:
1. ALL DRAWINGS ARE TO BE READ IN CONJUNCTION WITH THE SPECIFICATION FOR HIGHWAY WORKS AND THE TURBINE MANUFACTURERS STANDARDS AND ALL RELEVANT DRAWINGS WITHIN THE PROJECT DESIGN PACKAGE.
 2. DO NOT SCALE FROM ANY DRAWING. WORK TO FIGURED DIMENSIONS ONLY. ANY DISCREPANCIES IN DIMENSIONS ARE TO BE REFERRED TO THE DESIGNER BEFORE WORK IS PUT TO HAND.
 3. ALL DIMENSIONS AND LEVELS ARE TO BE CHECKED ON SITE BY THE CONTRACTOR PRIOR TO PREPARING ANY WORKING DRAWINGS OR COMMENCING ON SITE.
 4. ALL WORKS BY THE CONTRACTOR MUST BE CARRIED OUT IN SUCH A WAY THAT ALL REQUIREMENTS UNDER THE HEALTH AND SAFETY AT WORK ACT ARE SATISFIED.
 5. ALL WORKS ARE TO BE CARRIED OUT IN COMPLIANCE WITH THE REQUIREMENT OF THE STATUTORY AUTHORITIES AND CONSTRUCTION DESIGN MANAGEMENT REGULATIONS.

KEY:

 **Proposed Upland Woodland**

- 10% *Acer campestre*
- 20% *Betula pendula*
- 15% *Corylus avellana*
- 5% *Crataegus monogyna*
- 5% *Juniperus communis*
- 5% *Pinus sylvestris*
- 25% *Quercus petraea*
- 10% *Quercus robur*
- 10% *Sorbus aucuparia*

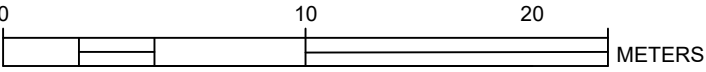

Client

CUBICO UK DEVELOPMENT
(WIND 1) LIMITED

Project

SCOUT MOOR II WIND FARM

Drawing Title

INDICATIVE ONSITE
SUBSTATION LAYOUT

	Name	Date	Scale	1:250 @ A1
Designed	HDR	05.05.2026	File	0854_SHRSK_XX_XX_DR_L_1000
Checked	Cubico	05.05.2026	Drawing Status	PLANNING

Drawing No.	FIGURE 4.16	Revision	5
-------------	-------------	----------	---