


N149 Blade on Superwing trailer

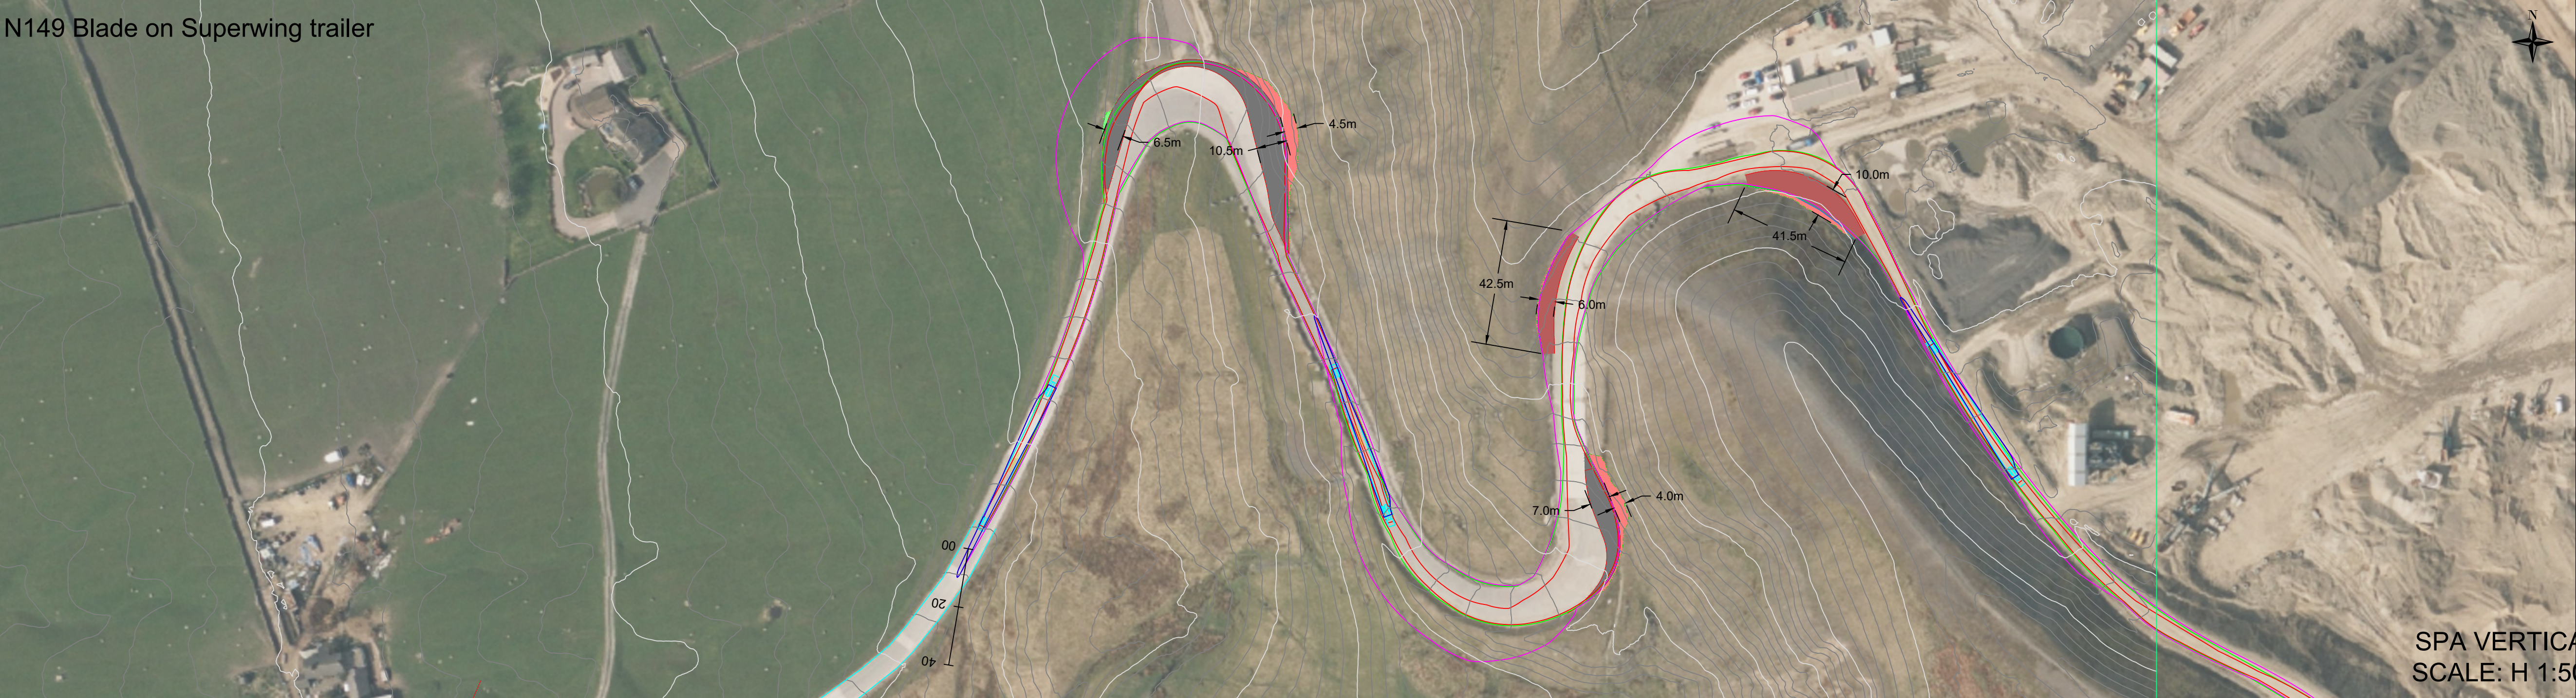


- NOTE:
1. ALL DRAWINGS ARE TO BE READ IN CONJUNCTION WITH THE SPECIFICATION FOR HIGHWAY WORKS AND THE TURBINE MANUFACTURERS STANDARDS AND ALL RELEVANT DRAWINGS WITHIN THE PROJECT DESIGN PACKAGE.
 2. ALL WORKS TO BE EXECUTED IN ACCORDANCE WITH THE DMRB, THE MANUAL OF CONTRACT DOCUMENTS FOR HIGHWAY WORKS, DESIGN MANUAL FOR ROADS AND BRIDGES, AND TRAFFIC SIGNS MANUAL.
 3. ALL DIMENSIONS ARE IN METRES UNLESS STATED OTHERWISE. ALL LEVELS ARE IN METRES AND RELATE TO ORDNANCE DATUM.
 4. DO NOT SCALE FROM ANY DRAWING. WORK TO FIGURED DIMENSIONS ONLY. ANY DISCREPANCIES IN DIMENSIONS ARE TO BE REFERRED TO THE DESIGNER BEFORE WORK IS PUT TO HAND.
 5. ALL DIMENSIONS AND LEVELS ARE TO BE CHECKED ON SITE BY THE CONTRACTOR PRIOR TO PREPARING ANY WORKING DRAWINGS OR COMMENCING ON SITE.
 6. ALL WORKS BY THE CONTRACTOR MUST BE CARRIED OUT IN SUCH A WAY THAT ALL REQUIREMENTS UNDER THE HEALTH AND SAFETY AT WORK ACT ARE SATISFIED.
 7. ALL WORKS ARE TO BE CARRIED OUT IN COMPLIANCE WITH THE REQUIREMENT OF THE STATUTORY AUTHORITIES AND CONSTRUCTION DESIGN MANAGEMENT REGULATIONS.


- KEY:
- Cut / Fill Earthworks
 - Overrun Surface
 - Oversail Embankment
 - Vehicle Wheels
 - Vehicle Body
 - Load Envelope

SPA VERTICAL
SCALE: H 1:50


N163 Blade on lifter trailer

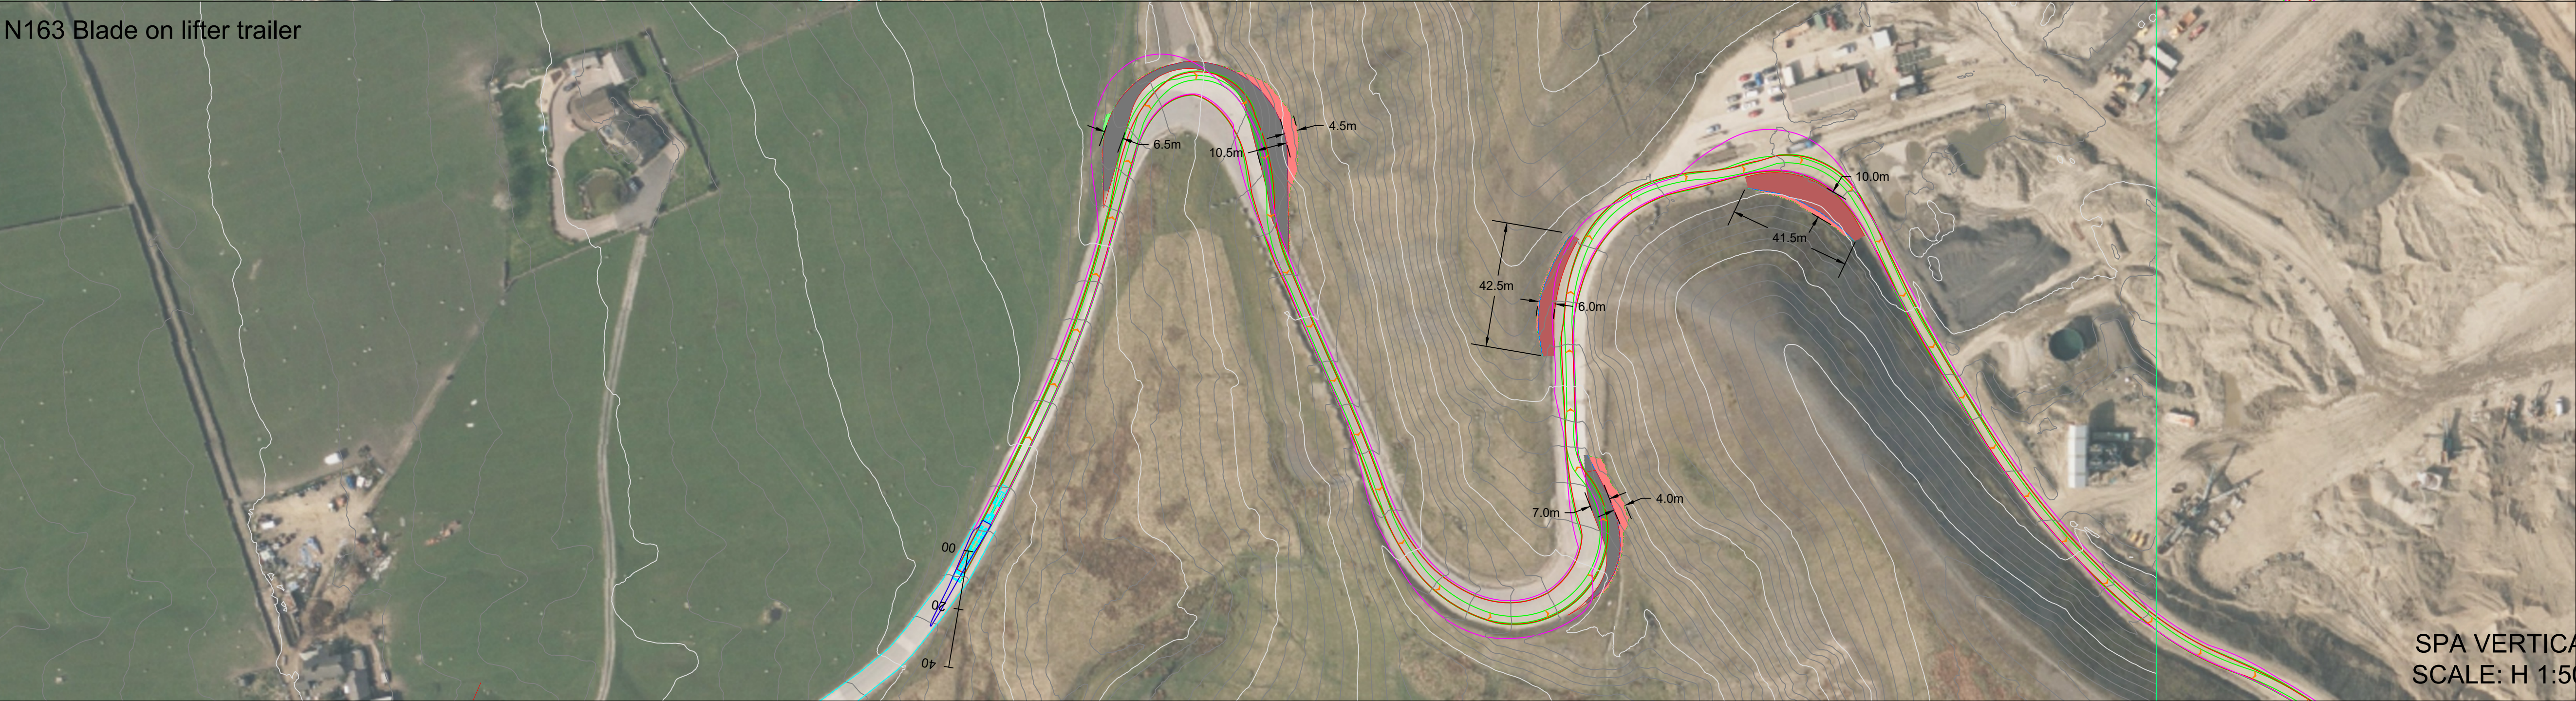

SPA VERTICAL
SCALE: H 1:50

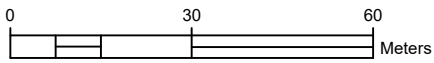

Tower

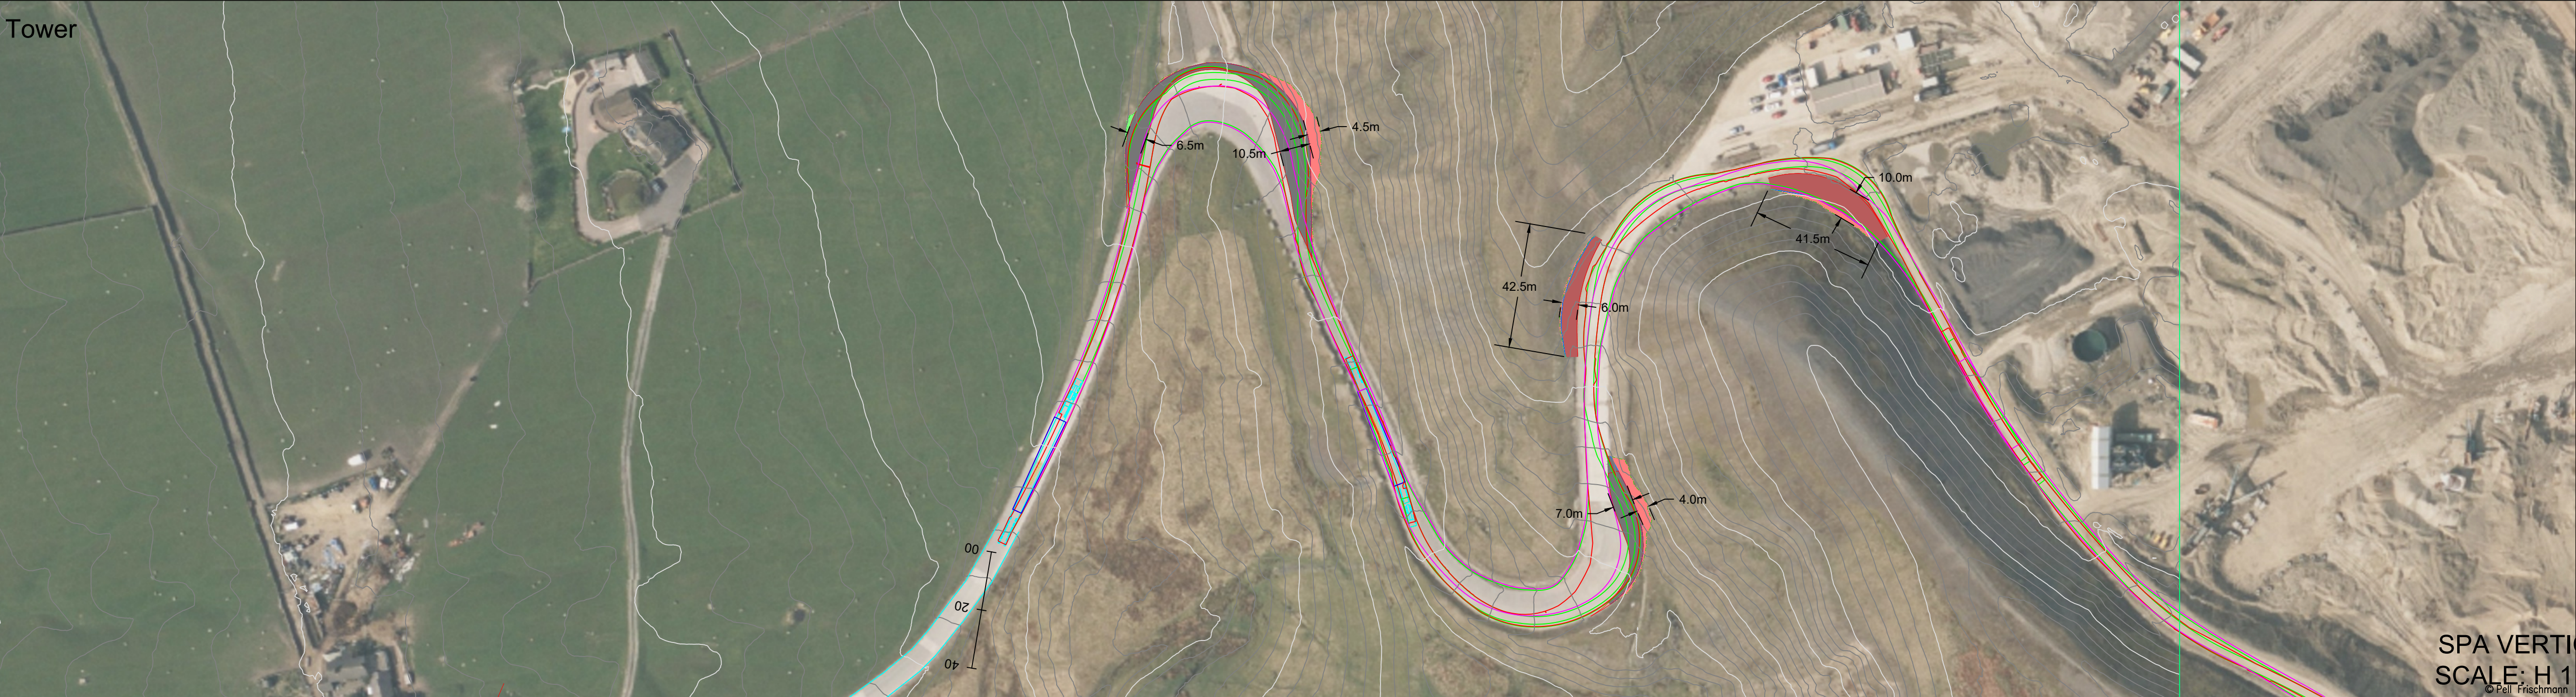

SPA VERTICAL
SCALE: H 1:50



Pell Frischmann

93 GEORGE STREET, EDINBURGH, EH2 3ES

Tel: +44 (0)131 240 1270

Email: pfedinburgh@pellfrischmann.com

www.pellfrischmann.com

Client

CUBICO UK DEVELOPMENT
(WIND 1) LIMITED

Project

SCOUT MOOR II WIND FARM

Drawing Title

SCOUT MOOR QUARRIES
ACCESS DESIGN
SWEEP PATH ASSESSMENT

	Name	Date	Scale	1:1250 @ A1
Designed	CN	22.04.2026	File No.	260422 Scout Moor Construction Details
Checked	SCM	22.04.2026	Drawing Status	PLANNING
Drawing No.	SK20			Revision 5