


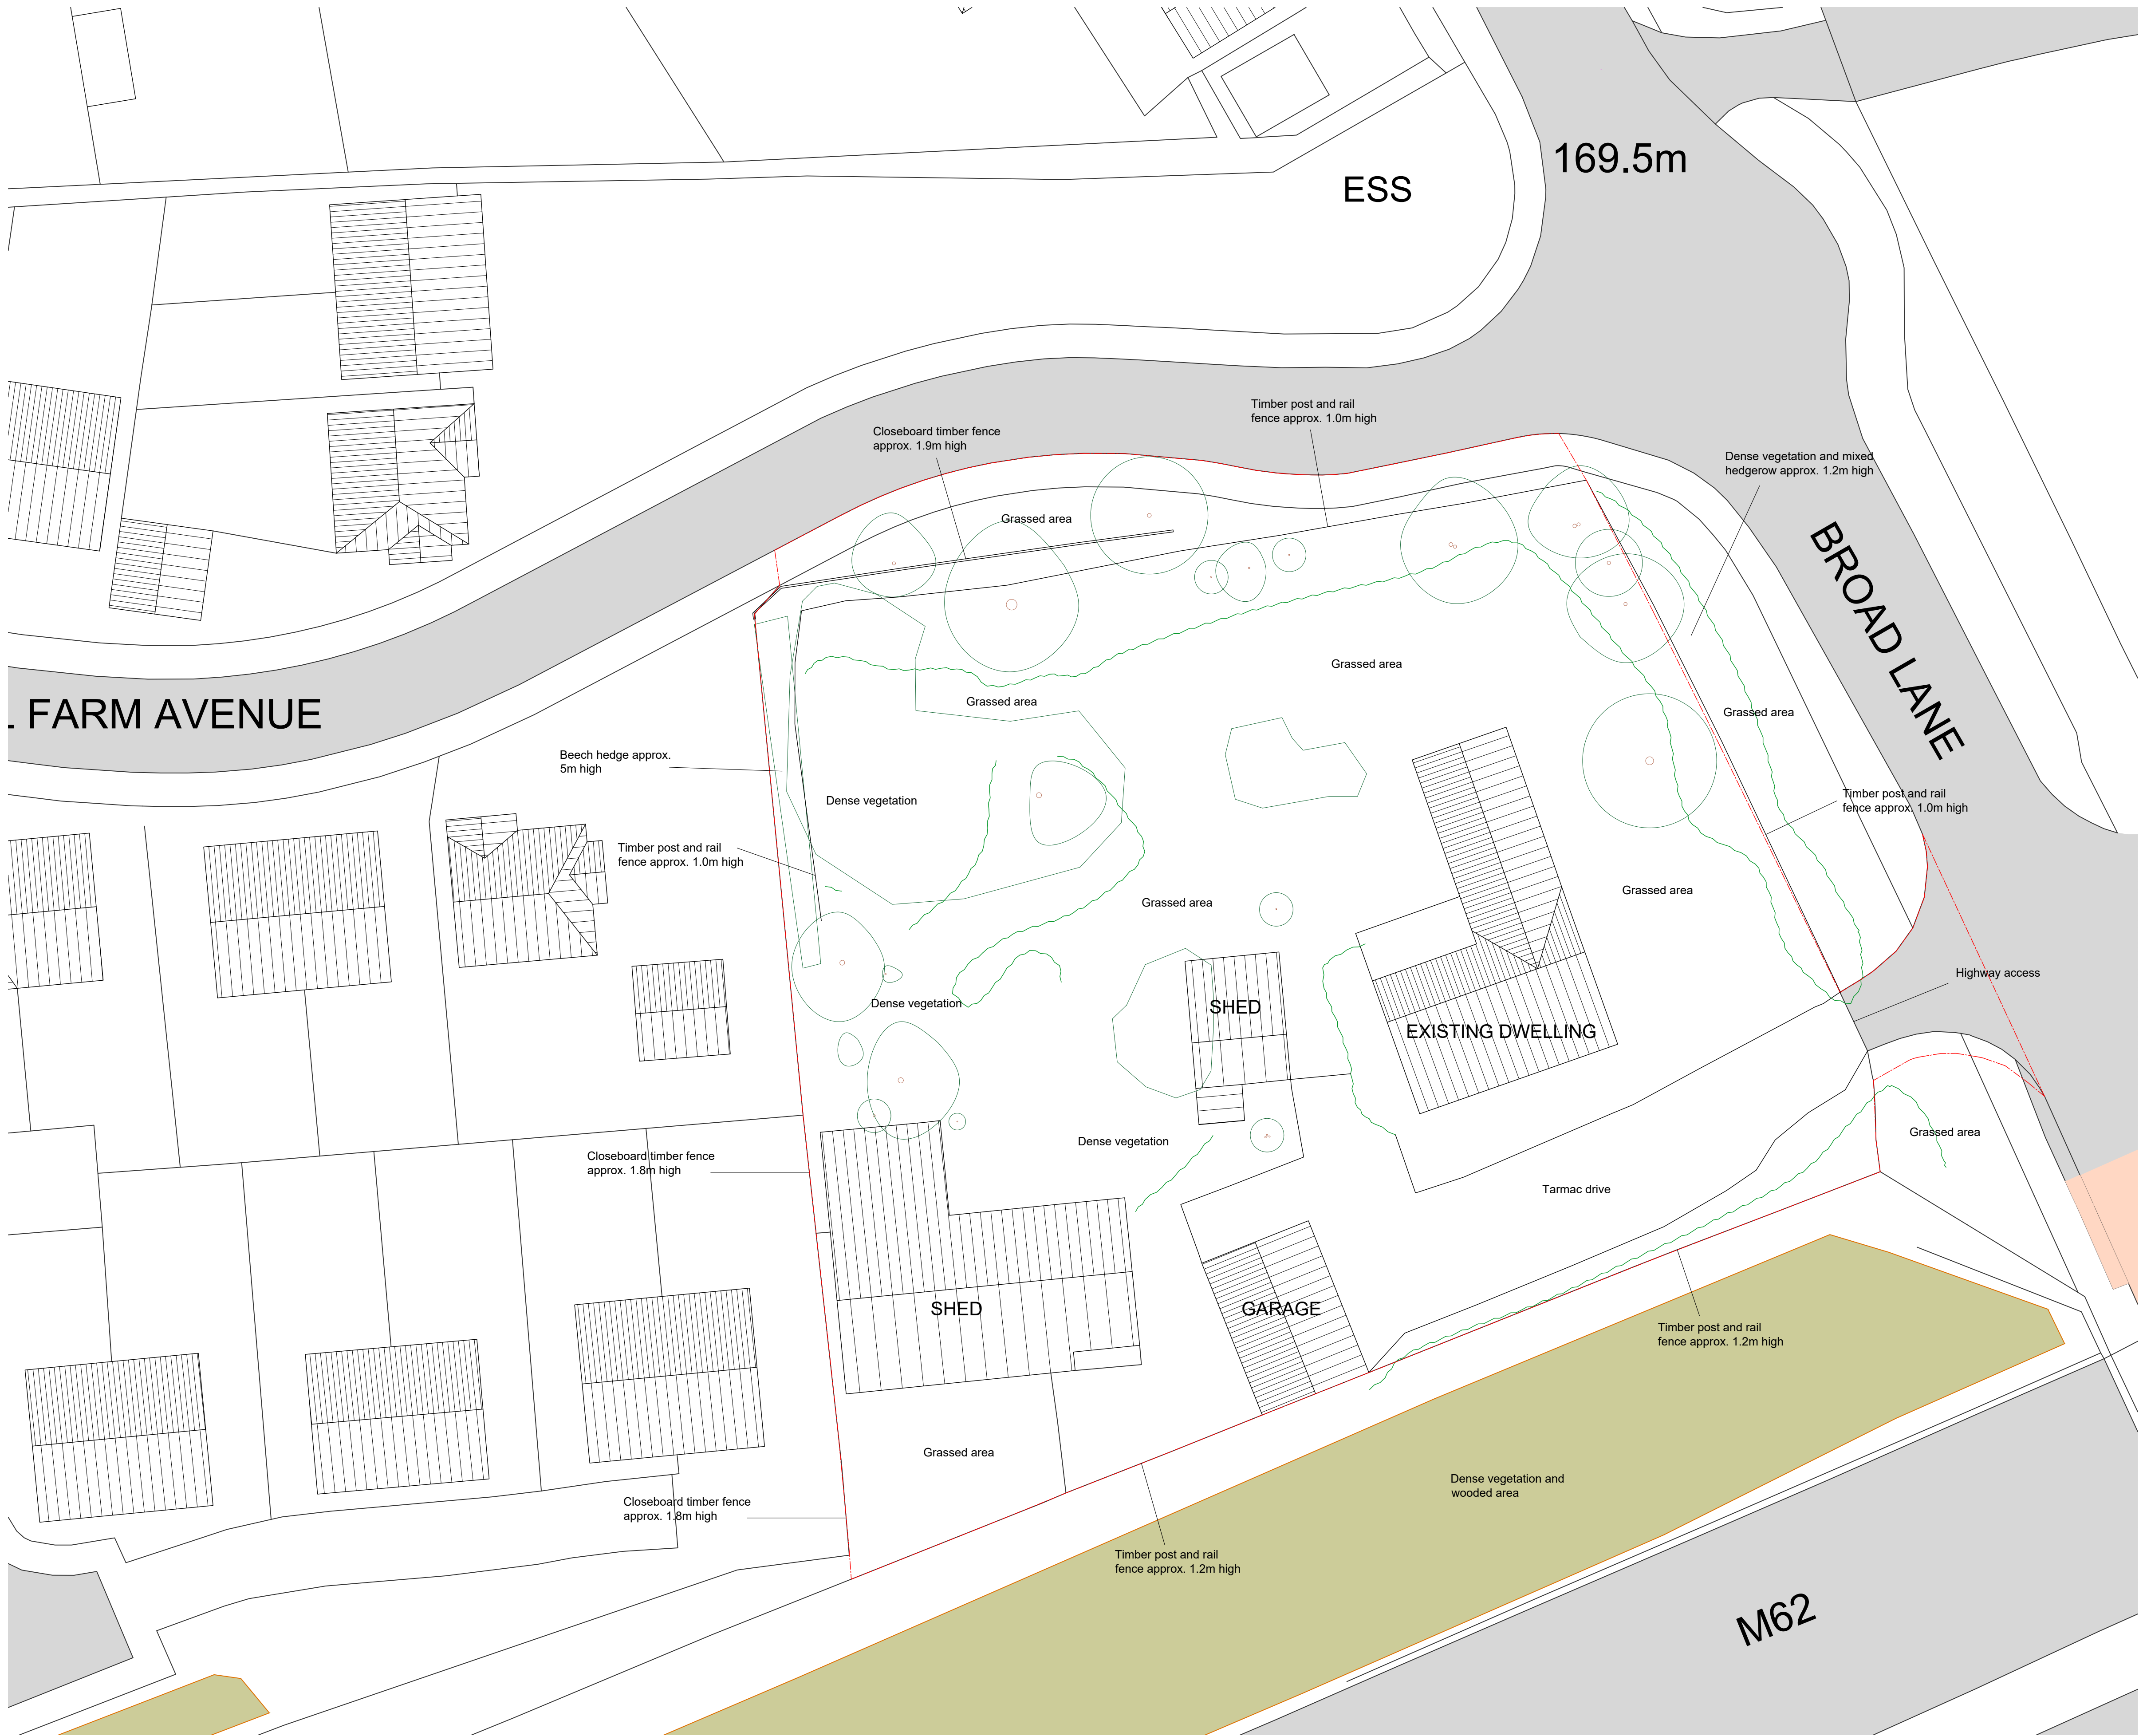

Key
Site Boundary
Existing trees

NOTES:
1. Do not scale from this drawing.
2. All dimensions to be checked on site by the Contractor and such dimensions to be their responsibility.
3. Report all drawing errors and omissions to the Architect.

CLIENT:
LPP Developments NW Ltd

PROJECT TITLE:
Ginnell Farm
Rochdale

DRAWING TITLE / LOCATION:
Existing Site Layout
Block Plan

SCALE @ A1	DATE	
1:200	26/03/2025	
PROJECT #	DRAWN	CHECKED
A448	RH	CH

PROJECT	ORIGIN	PHASE	LEVEL	TYPE	ROLE	NO. #
A448	MAS	DD	XX	DR	A	100
STATUS	SUITABILITY DESCRIPTION					
S2	For Information					
REVISION						
P1						

REV	DESCRIPTION	BY	DATE
P1	Planning Issue	RH	10/04/25

SCALE 1:200 (m)
0 2.5 5 10

