


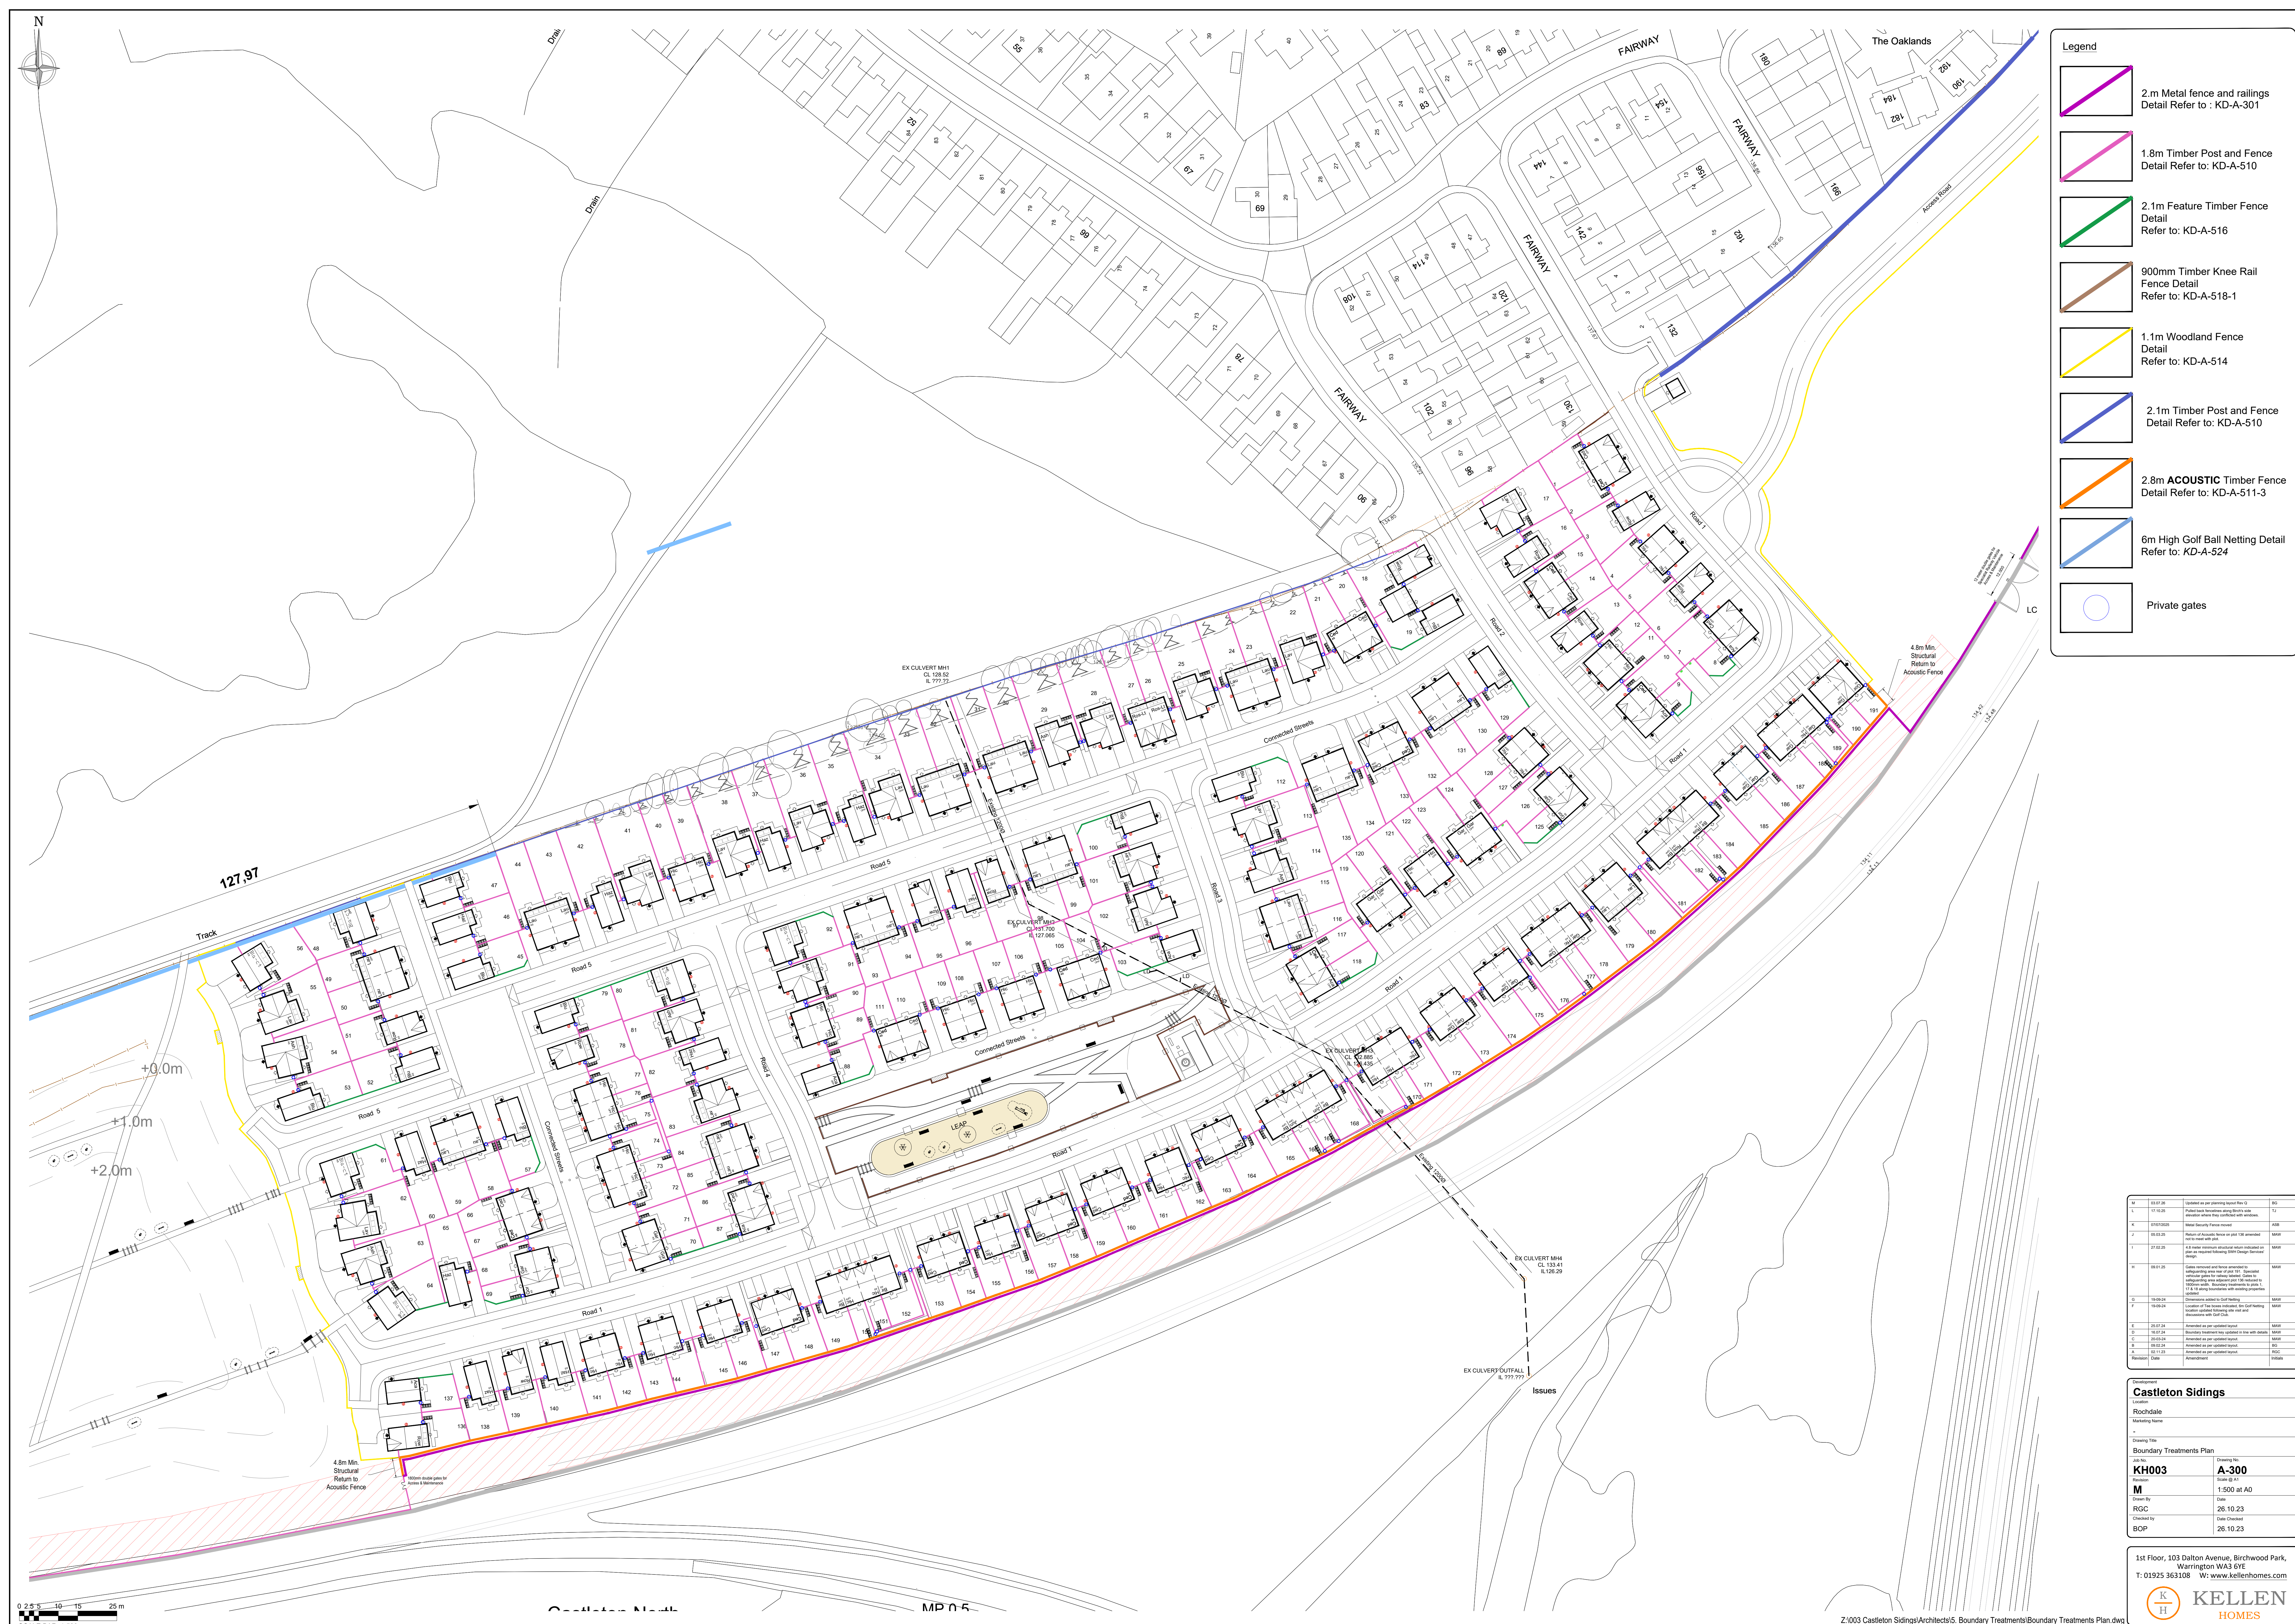

Legend

2.m Metal fence and railings
Detail Refer to : KD-A-301

1.8m Timber Post and Fence
Detail Refer to: KD-A-510

2.1m Feature Timber Fence
Detail Refer to: KD-A-516

900mm Timber Knee Rail
Fence Detail Refer to: KD-A-518-1

1.1m Woodland Fence
Detail Refer to: KD-A-514

2.1m Timber Post and Fence
Detail Refer to: KD-A-510

2.8m ACOUSTIC Timber Fence
Detail Refer to: KD-A-511-3

6m High Golf Ball Netting Detail
Refer to: KD-A-524

Private gates

Revision	Date	Amendment	Initials

Drawings
Castleton Sidings
Location
Rochdale
Marketing Name

Drawing Title
Boundary Treatments Plan

Job No.
KH003

Drawing No.
A-300

Scale
M

Scale
1:500 at A0

Drawn By
RGC

Date
26.10.23

Checked By
BOP

Date Checked
26.10.23

1st Floor, 103 Dalton Avenue, Birchwood Park,
Warrington WA3 6YE
T: 01925 363108 W: www.kellenhomes.com

K
H

KELLEN
HOMES

