



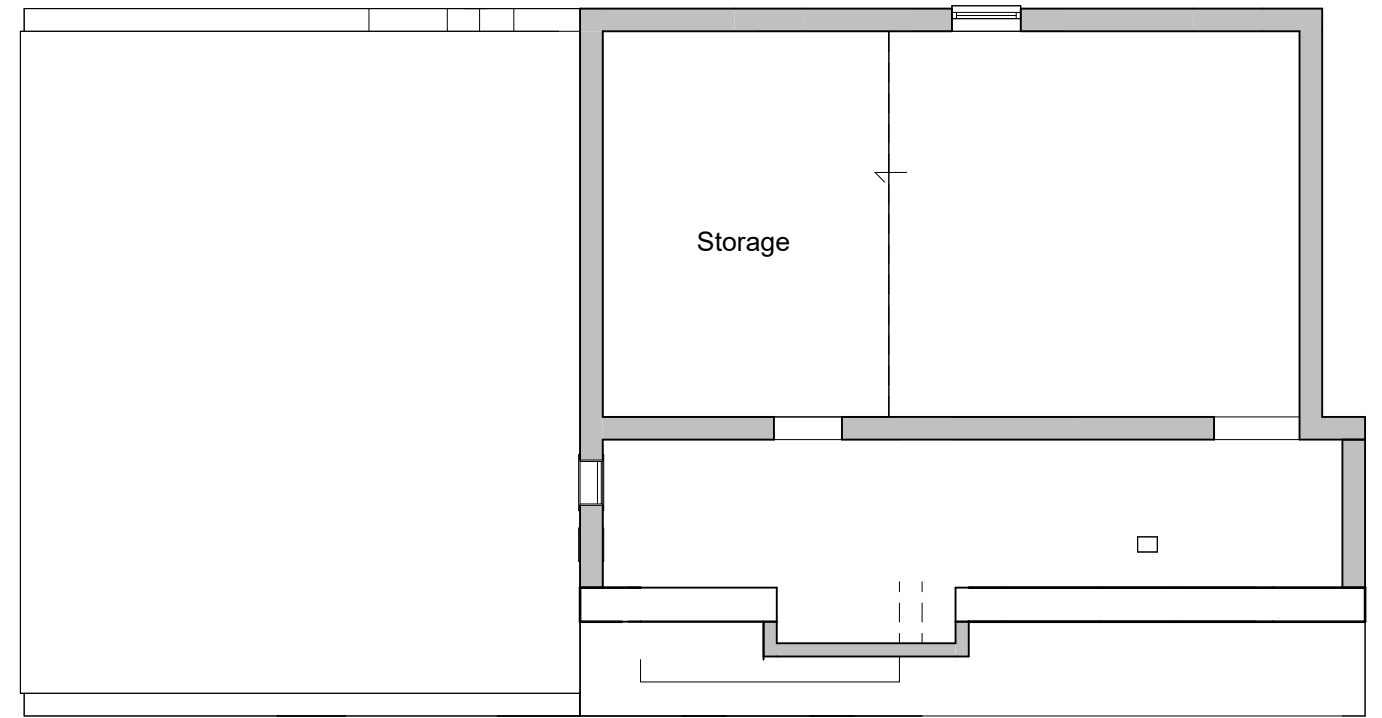

1 Ground Floor
1 : 100

2 First Floor
1 : 100

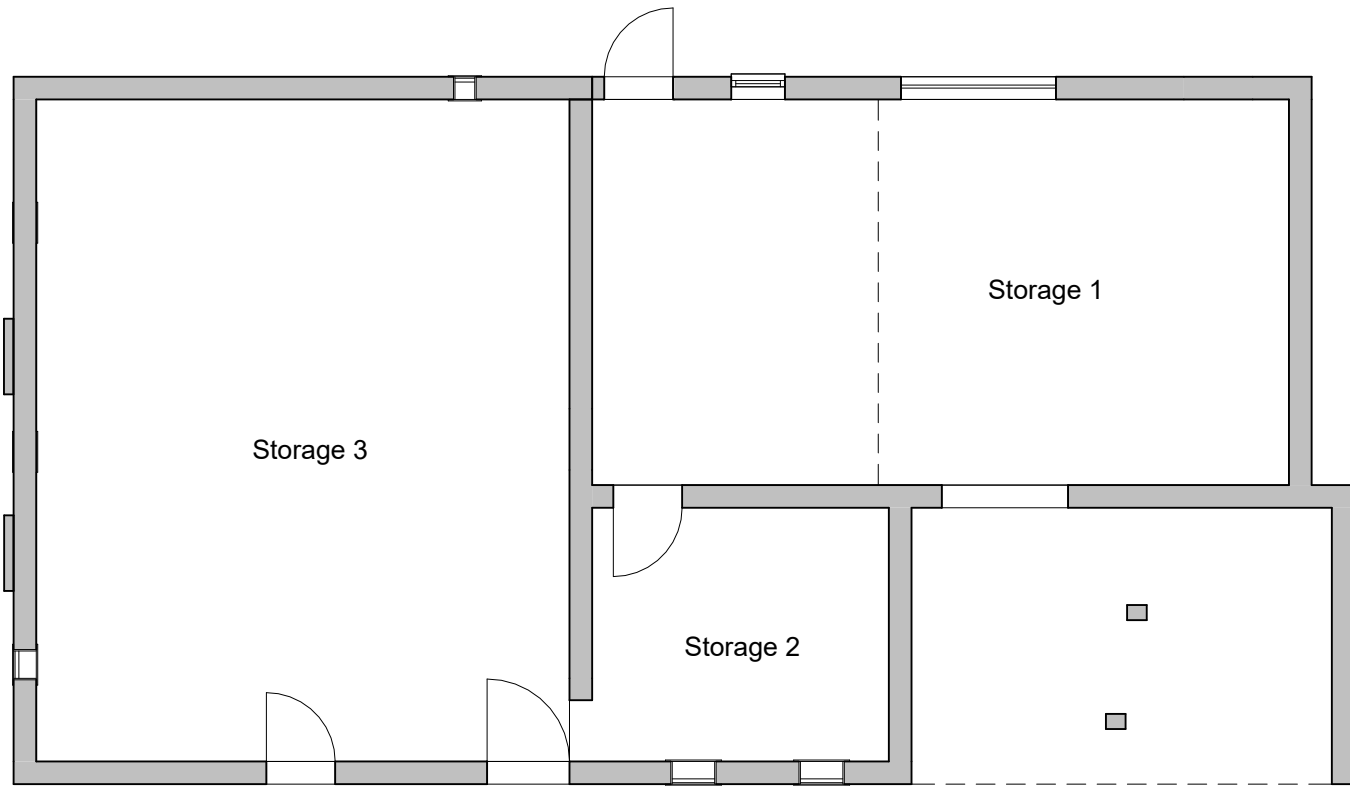

CLIENT:

Antony Gumbley

© Copyright Diogel Architecture. All dimensions to be checked and verified on site. This drawing is to be read in conjunction with all other relevant drawings and specifications. Any discrepancies in the drawings are to be reported immediately to Diogel Architecture. This drawing is not to be used for construction or sales purposes unless marked 'issued for construction'.

Dimensions and area schedules are subject to change.

DIOGEL

Your Home, Your Safe Place, Your World
adam@diogelarchitecture.co.uk / +44 (0)1248 800 321

REV

DESCRIPTION

DATE

Hey Bottom Farm, Littleborough
Calderbrook Road, Rochdale OL15 9NR
Existing Plans

REVISION




SCALE: 1 : 100


DRAWN: MP

JOB / DRAWING No.

1449-02-03-01

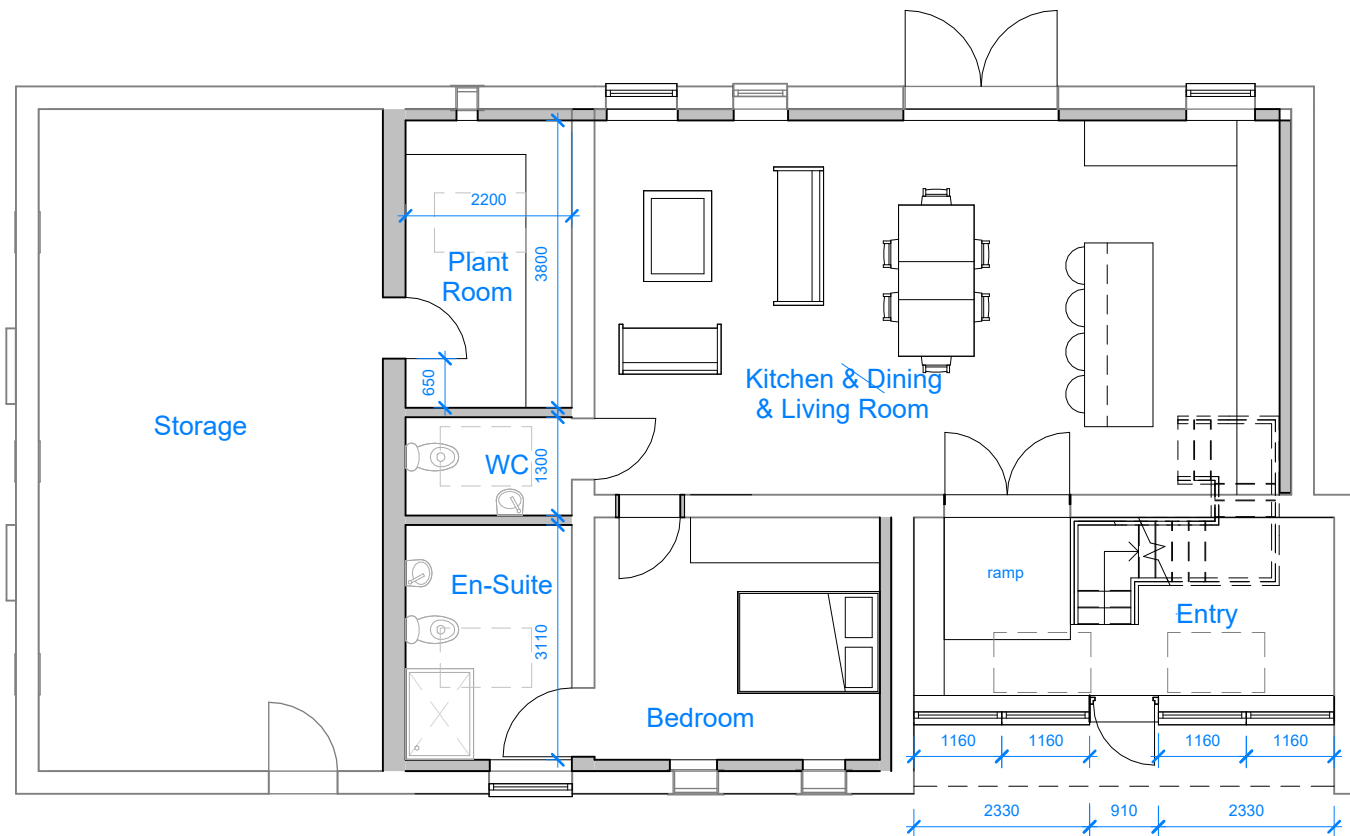

1 Ground Floor
1 : 100

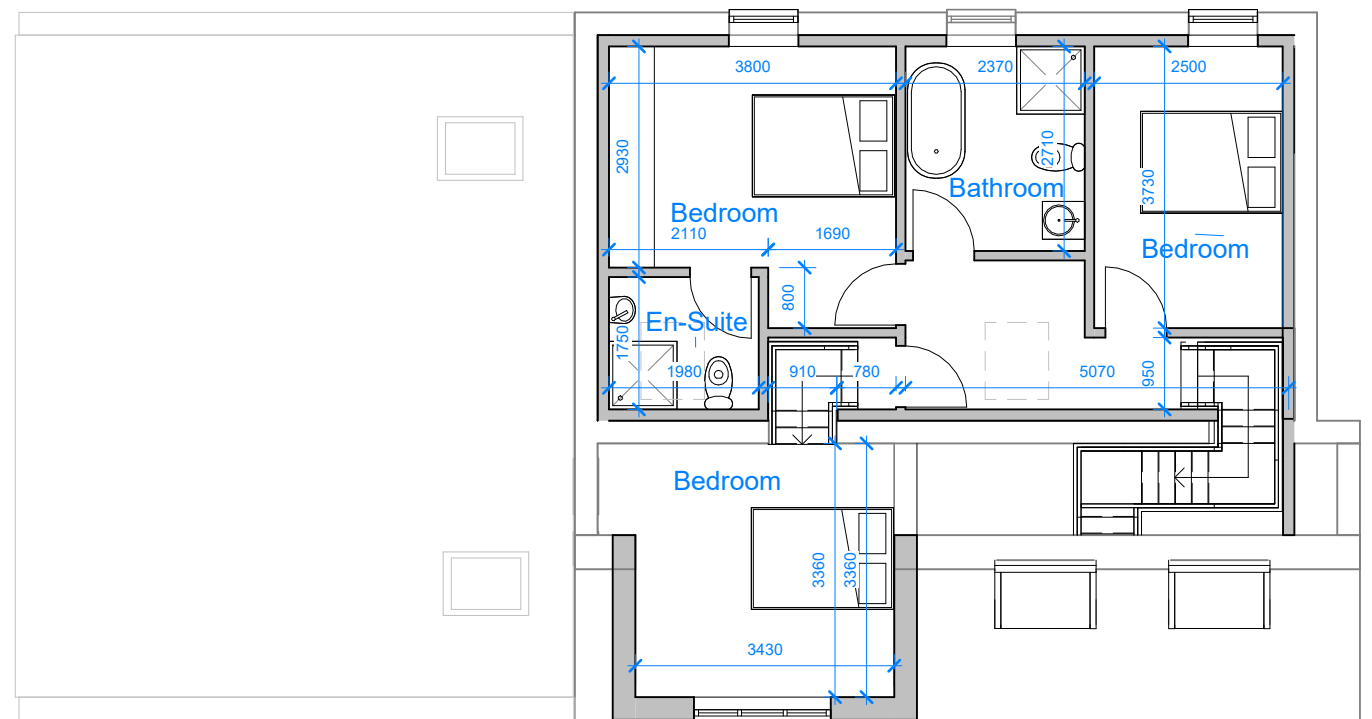

2 First Floor
1 : 100



CLIENT:

Antony Gumbley

© Copyright Diogel Architecture. All dimensions to be checked and verified on site. This drawing is to be read in conjunction with all other relevant drawings and specifications. Any discrepancies in the drawings are to be reported immediately to Diogel Architecture. This drawing is not to be used for construction or sales purposes unless marked 'issued for construction'.

Dimensions and area schedules are subject to change.

DIOGEL

Your Home, Your Safe Place, Your World
adam@diogelarchitecture.co.uk / +44 (0)1248 800 321

REV

DESCRIPTION

DATE

Hey Bottom Farm, Littleborough
Calderbrook Road, Rochdale OL15 9NR
Proposed Plans

REVISION




SCALE: 1 : 100


DRAWN: BA

JOB / DRAWING No.


1449-02-03-02

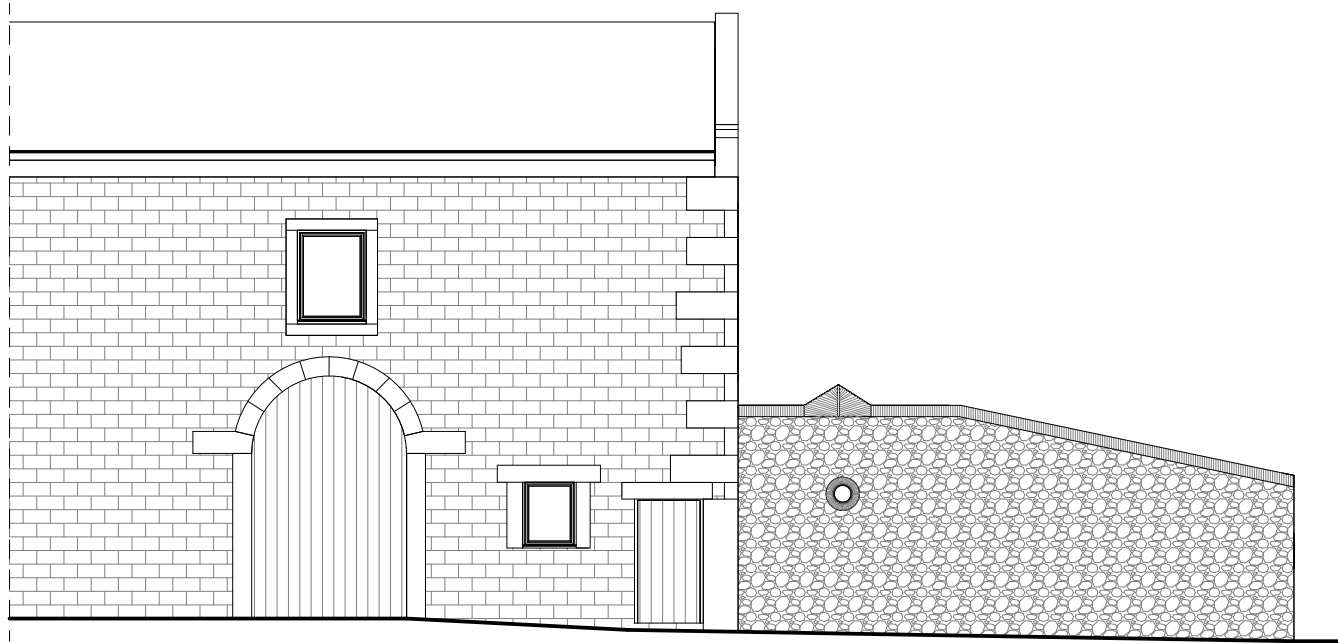


1 **Front**
1 : 100

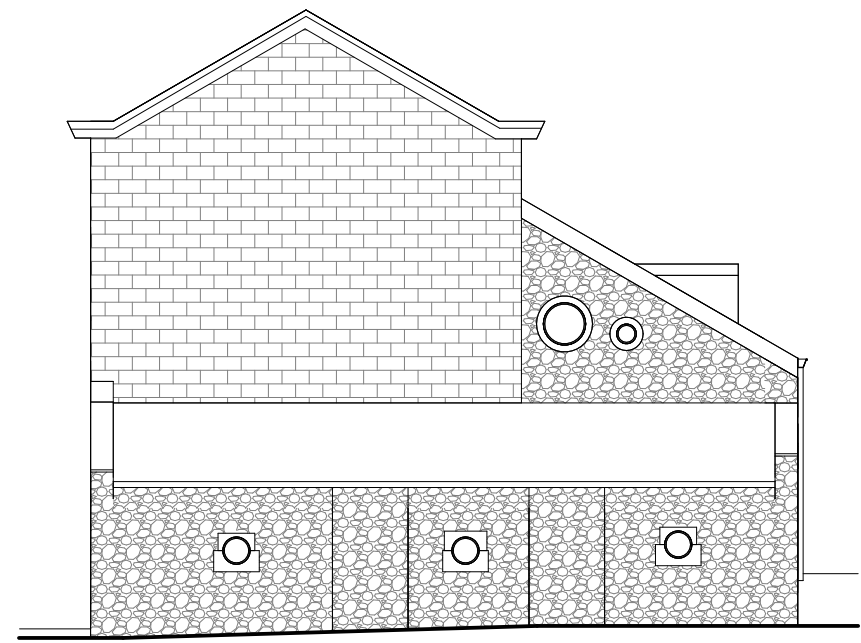

2 **Right Hand Side**
1 : 100

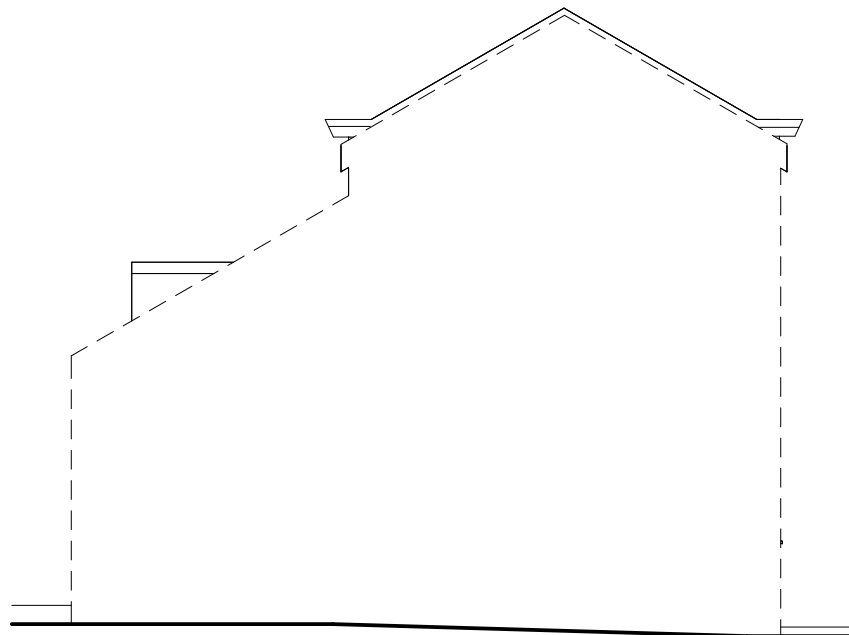

3 **Left Hand Side**
1 : 100

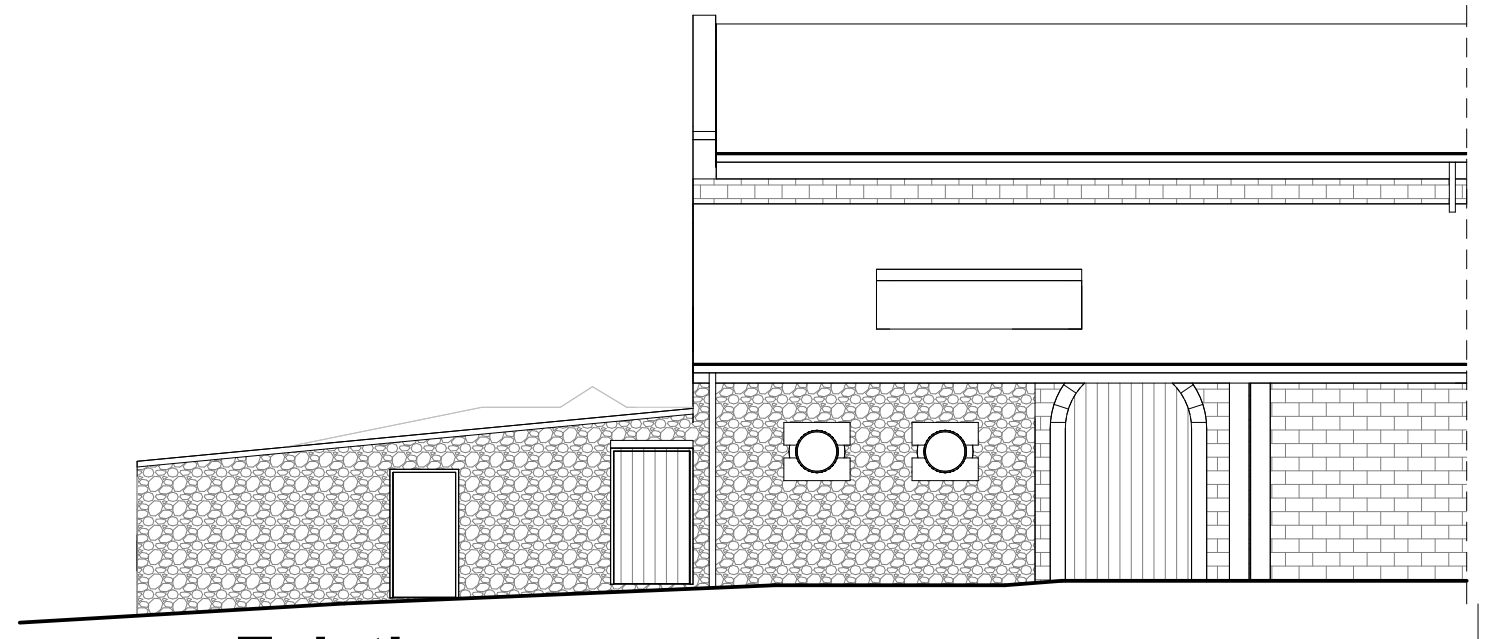

4 **Existing**
1 : 100



CLIENT:

Antony Gumbley

DIOGEL

Your Home, Your Safe Place, Your World
adam@diogelarchitecture.co.uk / +44 (0)1248 800 321

REV

DESCRIPTION

DATE

Hey Bottom Farm, Littleborough
Calderbrook Road, Rochdale OL15 9NR
Existing Elevations

REVISION



SCALE: 1 : 100

DRAWN: BA

JOB / DRAWING No.


1449-02-04-01

© Copyright Diogel Architecture. All dimensions to be checked and verified on site. This drawing is to be read in conjunction with all other relevant drawings and specifications. Any discrepancies in the drawings are to be reported immediately to Diogel Architecture. This drawing is not to be used for construction or sales purposes unless marked 'Issued for construction'.


Dimensions and area schedules are subject to change.



1 Front
1 : 100

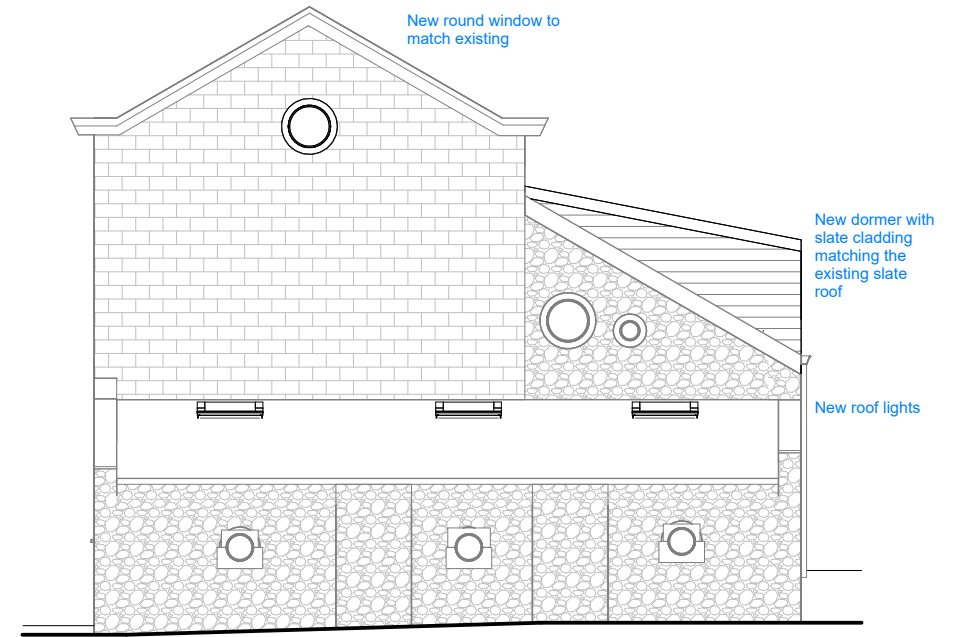

2 Right Hand Side
1 : 100

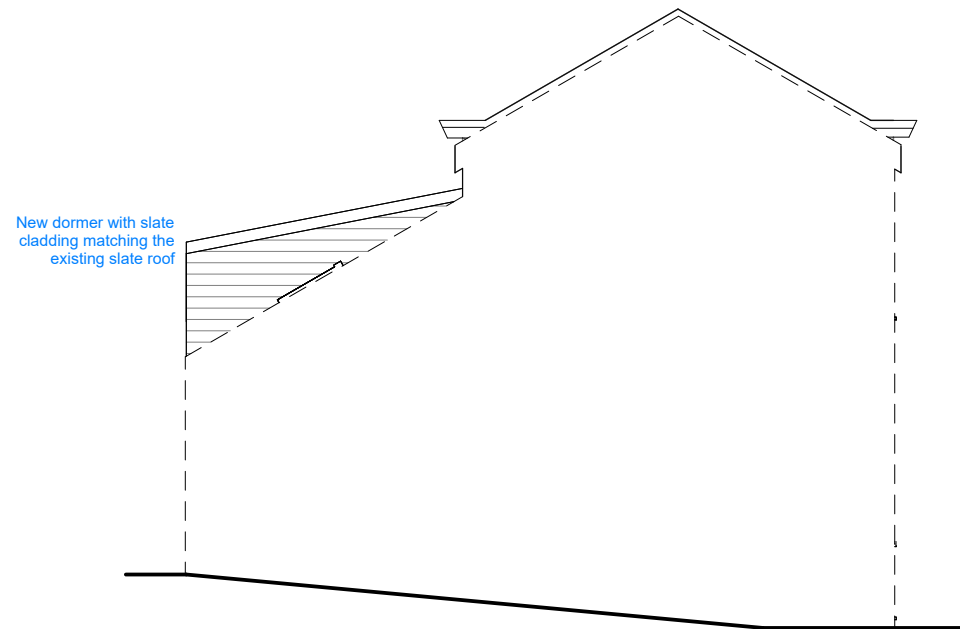

3 Left Hand Side
1 : 100



4 Rear
1 : 100



CLIENT:

Antony Gumbley

DIOGEL

Your Home, Your Safe Place, Your World
adam@diogelarchitecture.co.uk / +44 (0)1248 800 321

REV

DESCRIPTION

DATE

Hey Bottom Farm, Littleborough
Calderbrook Road, Rochdale OL15 9NR
Proposed Elevations

REVISION



SCALE: 1 : 100


DRAWN: BA

JOB / DRAWING No.

1449-02-04-02

© Copyright Diogel Architecture. All dimensions to be checked and verified on site. This drawing is to be read in conjunction with all other relevant drawings and specifications. Any discrepancies in the drawings are to be reported immediately to Diogel Architecture. This drawing is not to be used for construction or sales purposes unless marked 'issued for construction'.

Dimensions and area schedules are subject to change.

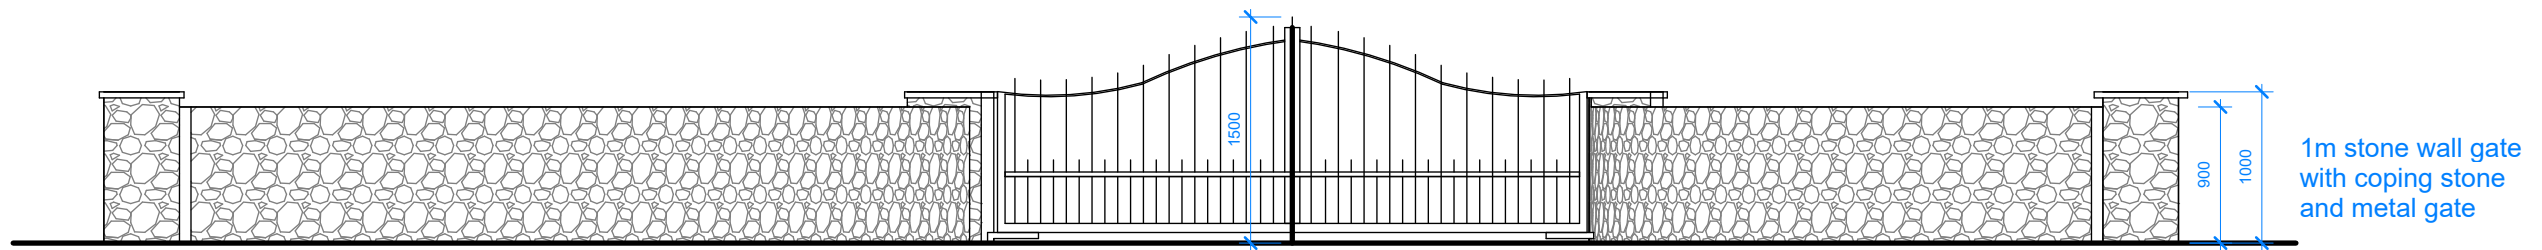

1 Section 7 1 : 50



Example entrance image



Entrance cattle grid (example image)



Cobble Entrance



CLIENT:

Antony Gumbley

© Copyright Diogel Architecture. All dimensions to be checked and verified on site. This drawing is to be read in conjunction with all other relevant drawings and specifications. Any discrepancies in the drawings are to be reported immediately to Diogel Architecture. This drawing is not to be used for construction or sales purposes unless marked 'Issued for construction'.
Dimensions and area schedules are subject to change.

DIOGEL

Your Home, Your Safe Place, Your World
adam@diogelarchitecture.co.uk / +44 (0)1248 800 321

REV

DESCRIPTION

DATE

Hey Bottom Farm, Littleborough
Calderbrook Road, Rochdale OL15 9NR
Stone Wall and Gate Details

REVISION




SCALE: 1 : 50

DRAWN: MP


JOB / DRAWING No.

1449-02-04-03


Window Schedule				
Mark	Width	Height	Rough Height	Rough Width
W01	910	1240	1240	910
W02	940	1640	1640	940
W03	910	1240	1240	910
W04	910	1240	1240	910
W05	1100	1800	1800	1100
W07	1810	910	910	1810
W08	1163	1690	1690	1163
W09	1163	1690	1690	1163
W10	1163	1690	1690	1163
W11	1163	1690	1690	1163

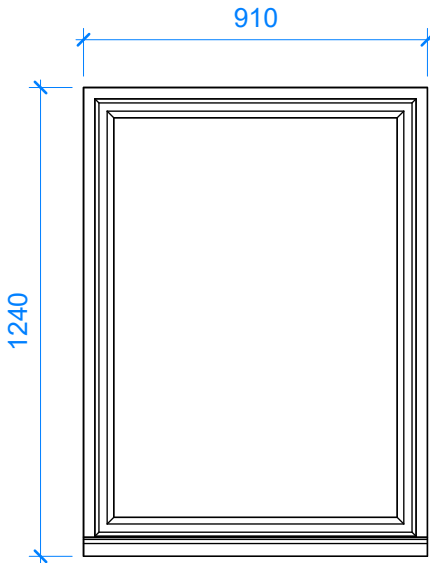


W01

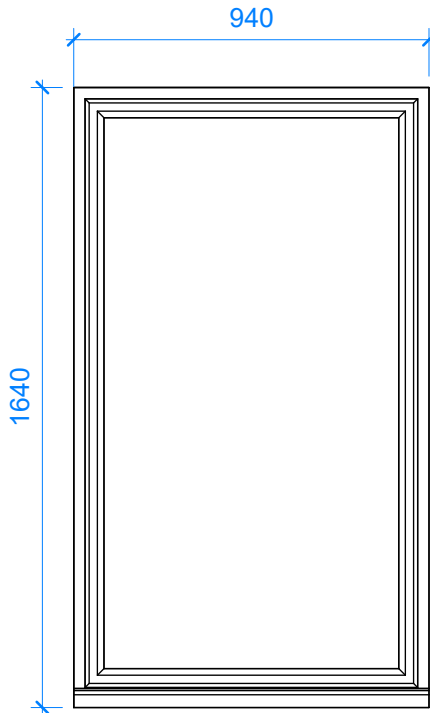


W02

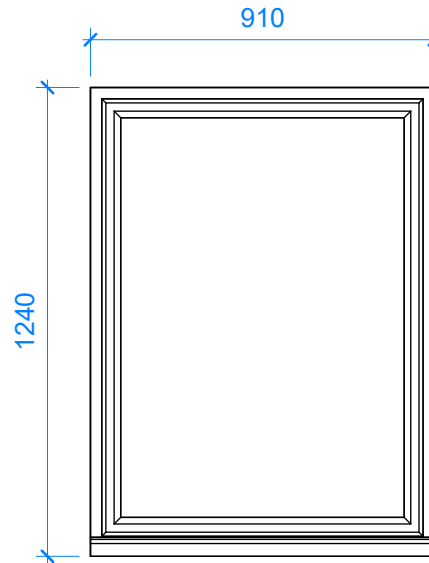


W03

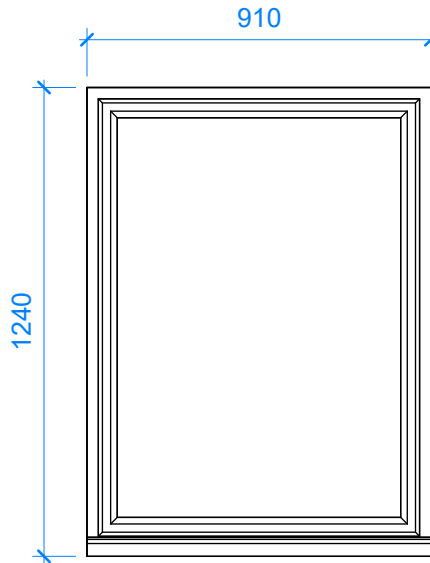


W04

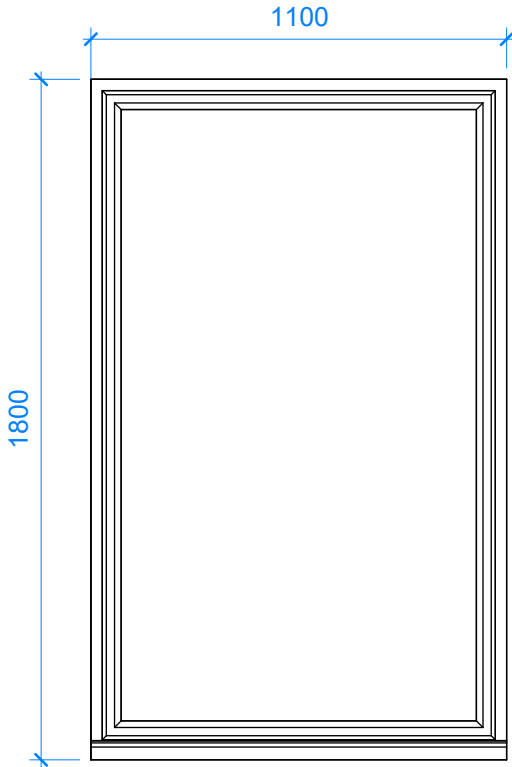

W05

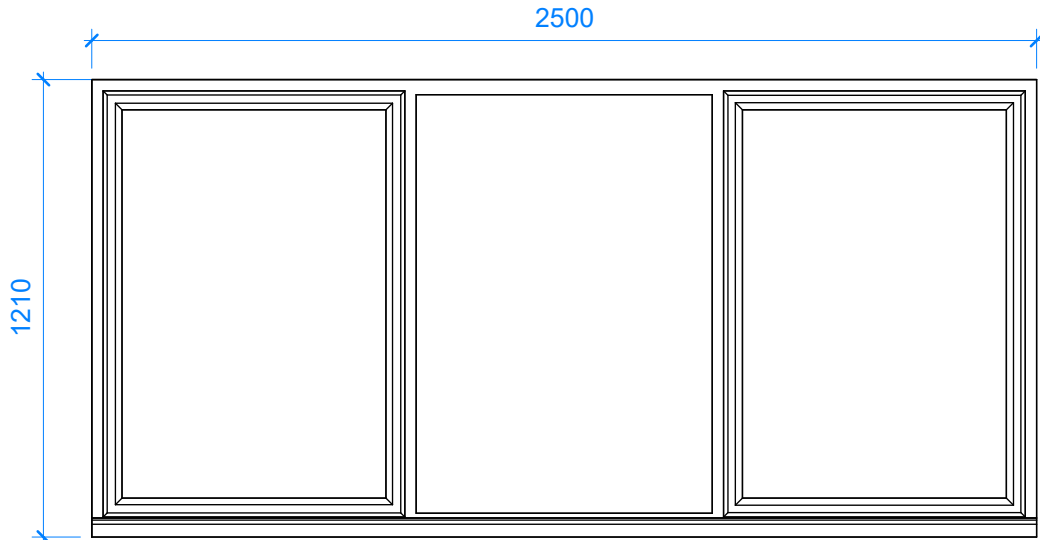


W06

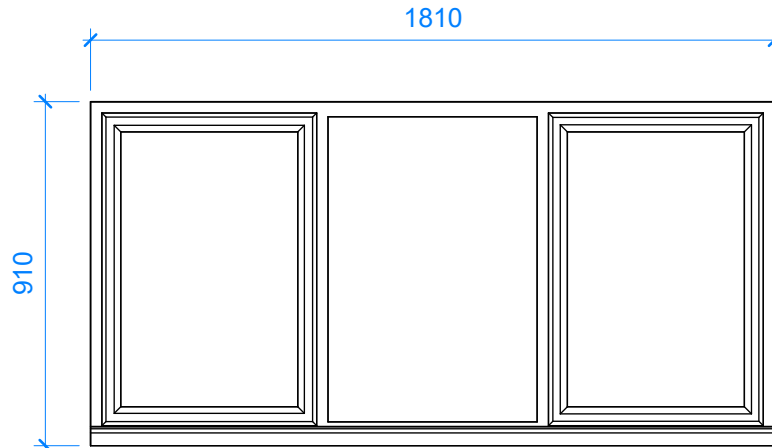

W07

Windows to be double glazed unit with all frames to be bespoke hardwood, finished in a light oak wood varnish

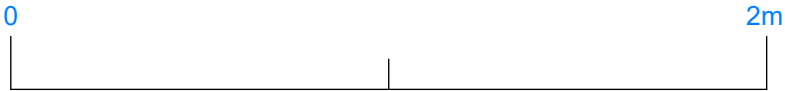

CLIENT:

Antony Gumbley

© Copyright Diogel Architecture. All dimensions to be checked and verified on site. This drawing is to be read in conjunction with all other relevant drawings and specifications. Any discrepancies in the drawings are to be reported immediately to Diogel Architecture. This drawing is not to be used for construction or sales purposes unless marked 'Issued for construction'.
Dimensions and area schedules are subject to change.

DIOGEL

Your Home, Your Safe Place, Your World
adam@diogelarchitecture.co.uk / +44 (0)1248 800 321

REV

DESCRIPTION

DATE

Hey Bottom Farm, Littleborough
Calderbrook Road, Rochdale OL15 9NR
Window Schedules

REVISION




SCALE: 1 : 20

JOB / DRAWING No.


DRAWN: MP

1449-02-99-01


Window Schedule				
Mark	Width	Height	Rough Height	Rough Width
W01	910	1240	1240	910
W02	940	1640	1640	940
W03	910	1240	1240	910
W04	910	1240	1240	910
W05	1100	1800	1800	1100
W07	1810	910	910	1810
W08	1163	1690	1690	1163
W09	1163	1690	1690	1163
W10	1163	1690	1690	1163
W11	1163	1690	1690	1163

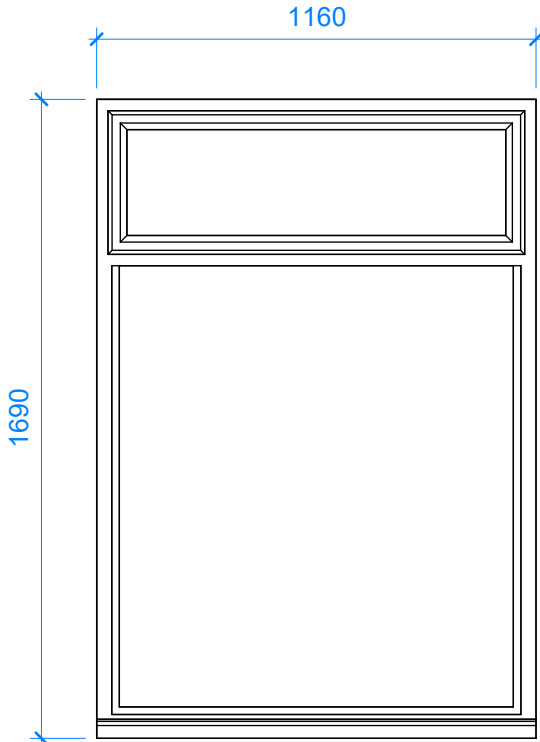


W08

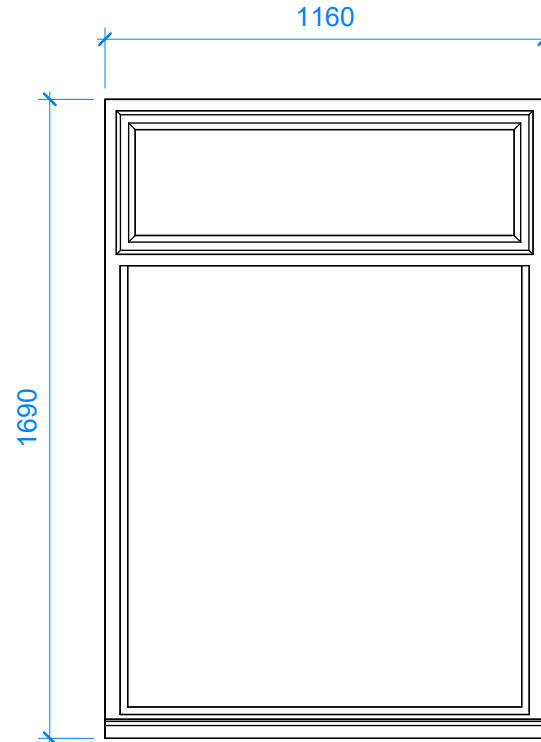

W09

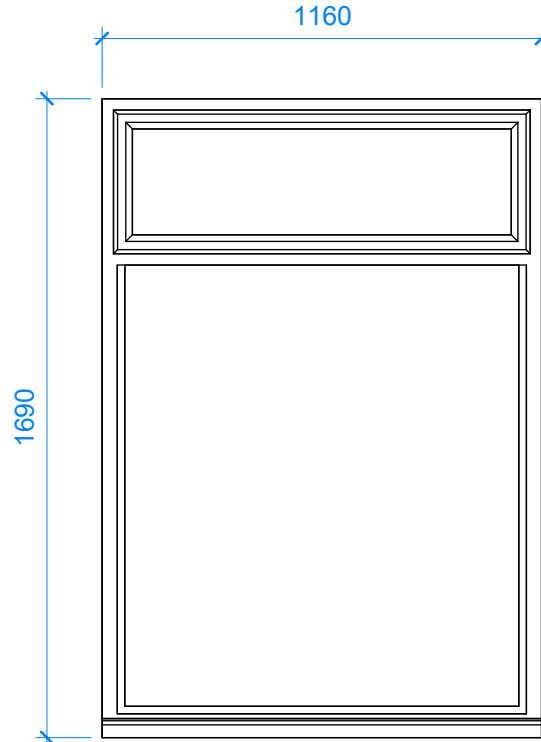


W10

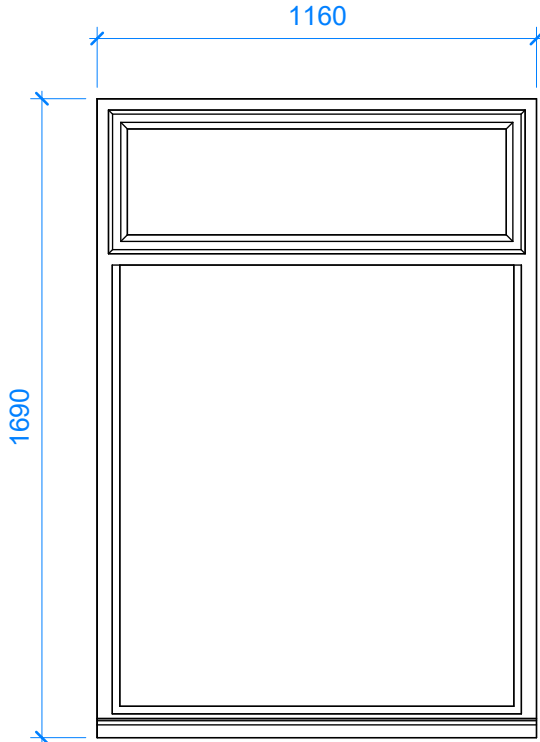

W11

Windows to be double glazed unit with all frames to be bespoke hardwood, finished in a light oak wood varnish

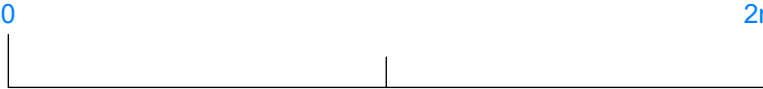

CLIENT:

Antony Gumbley

© Copyright Diogel Architecture. All dimensions to be checked and verified on site. This drawing is to be read in conjunction with all other relevant drawings and specifications. Any discrepancies in the drawings are to be reported immediately to Diogel Architecture. This drawing is not to be used for construction or sales purposes unless marked 'issued for construction'.
Dimensions and area schedules are subject to change.

DIOGEL

Your Home, Your Safe Place, Your World
adam@diogelarchitecture.co.uk / +44 (0)1248 800 321

REV	DESCRIPTION	DATE

Hey Bottom Farm, Littleborough
Calderbrook Road, Rochdale OL15 9NR
Window Schedules

REVISION



SCALE: 1 : 20

DRAWN: MP

JOB / DRAWING No.

1449-02-99-02