


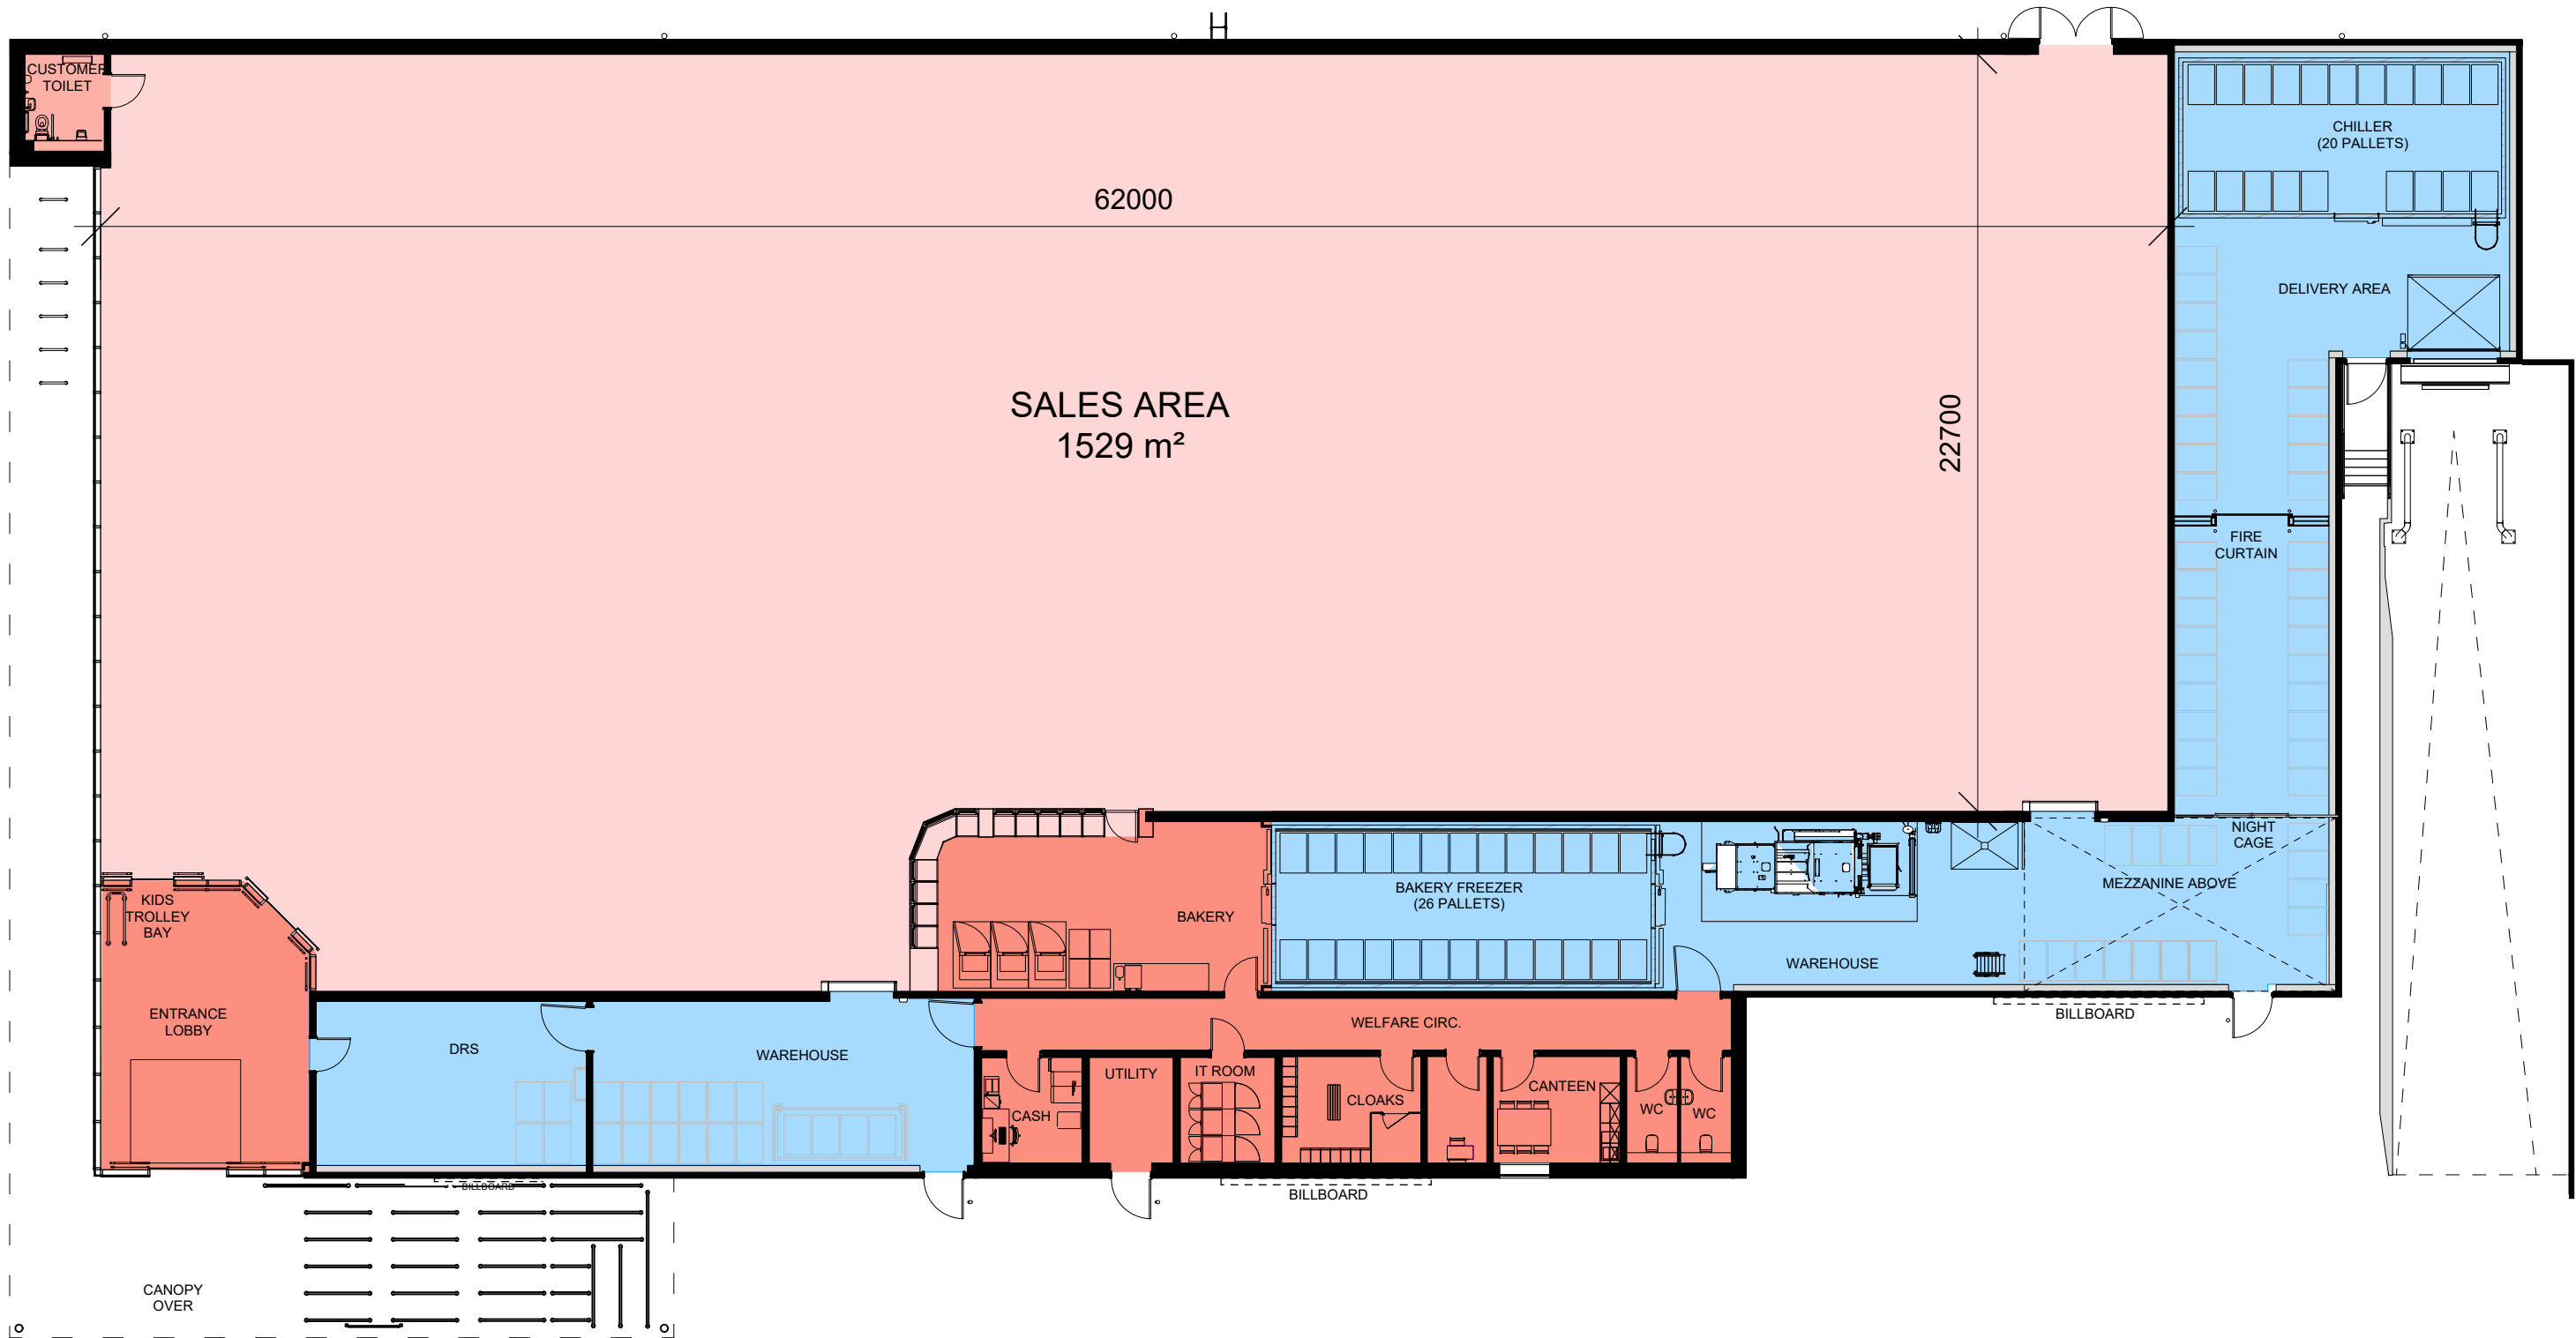

Schedule of Store Areas		
Lidl Type 1500 Store		
	Sales	1529 m ²
	Warehouse	430 m ²
	Ancillary	225 m ²
	GIA	2184 m ²
	GEA (Ex. Canopy)	2268 m ²
	GEA (Inc. Canopy)	2440 m ²

