


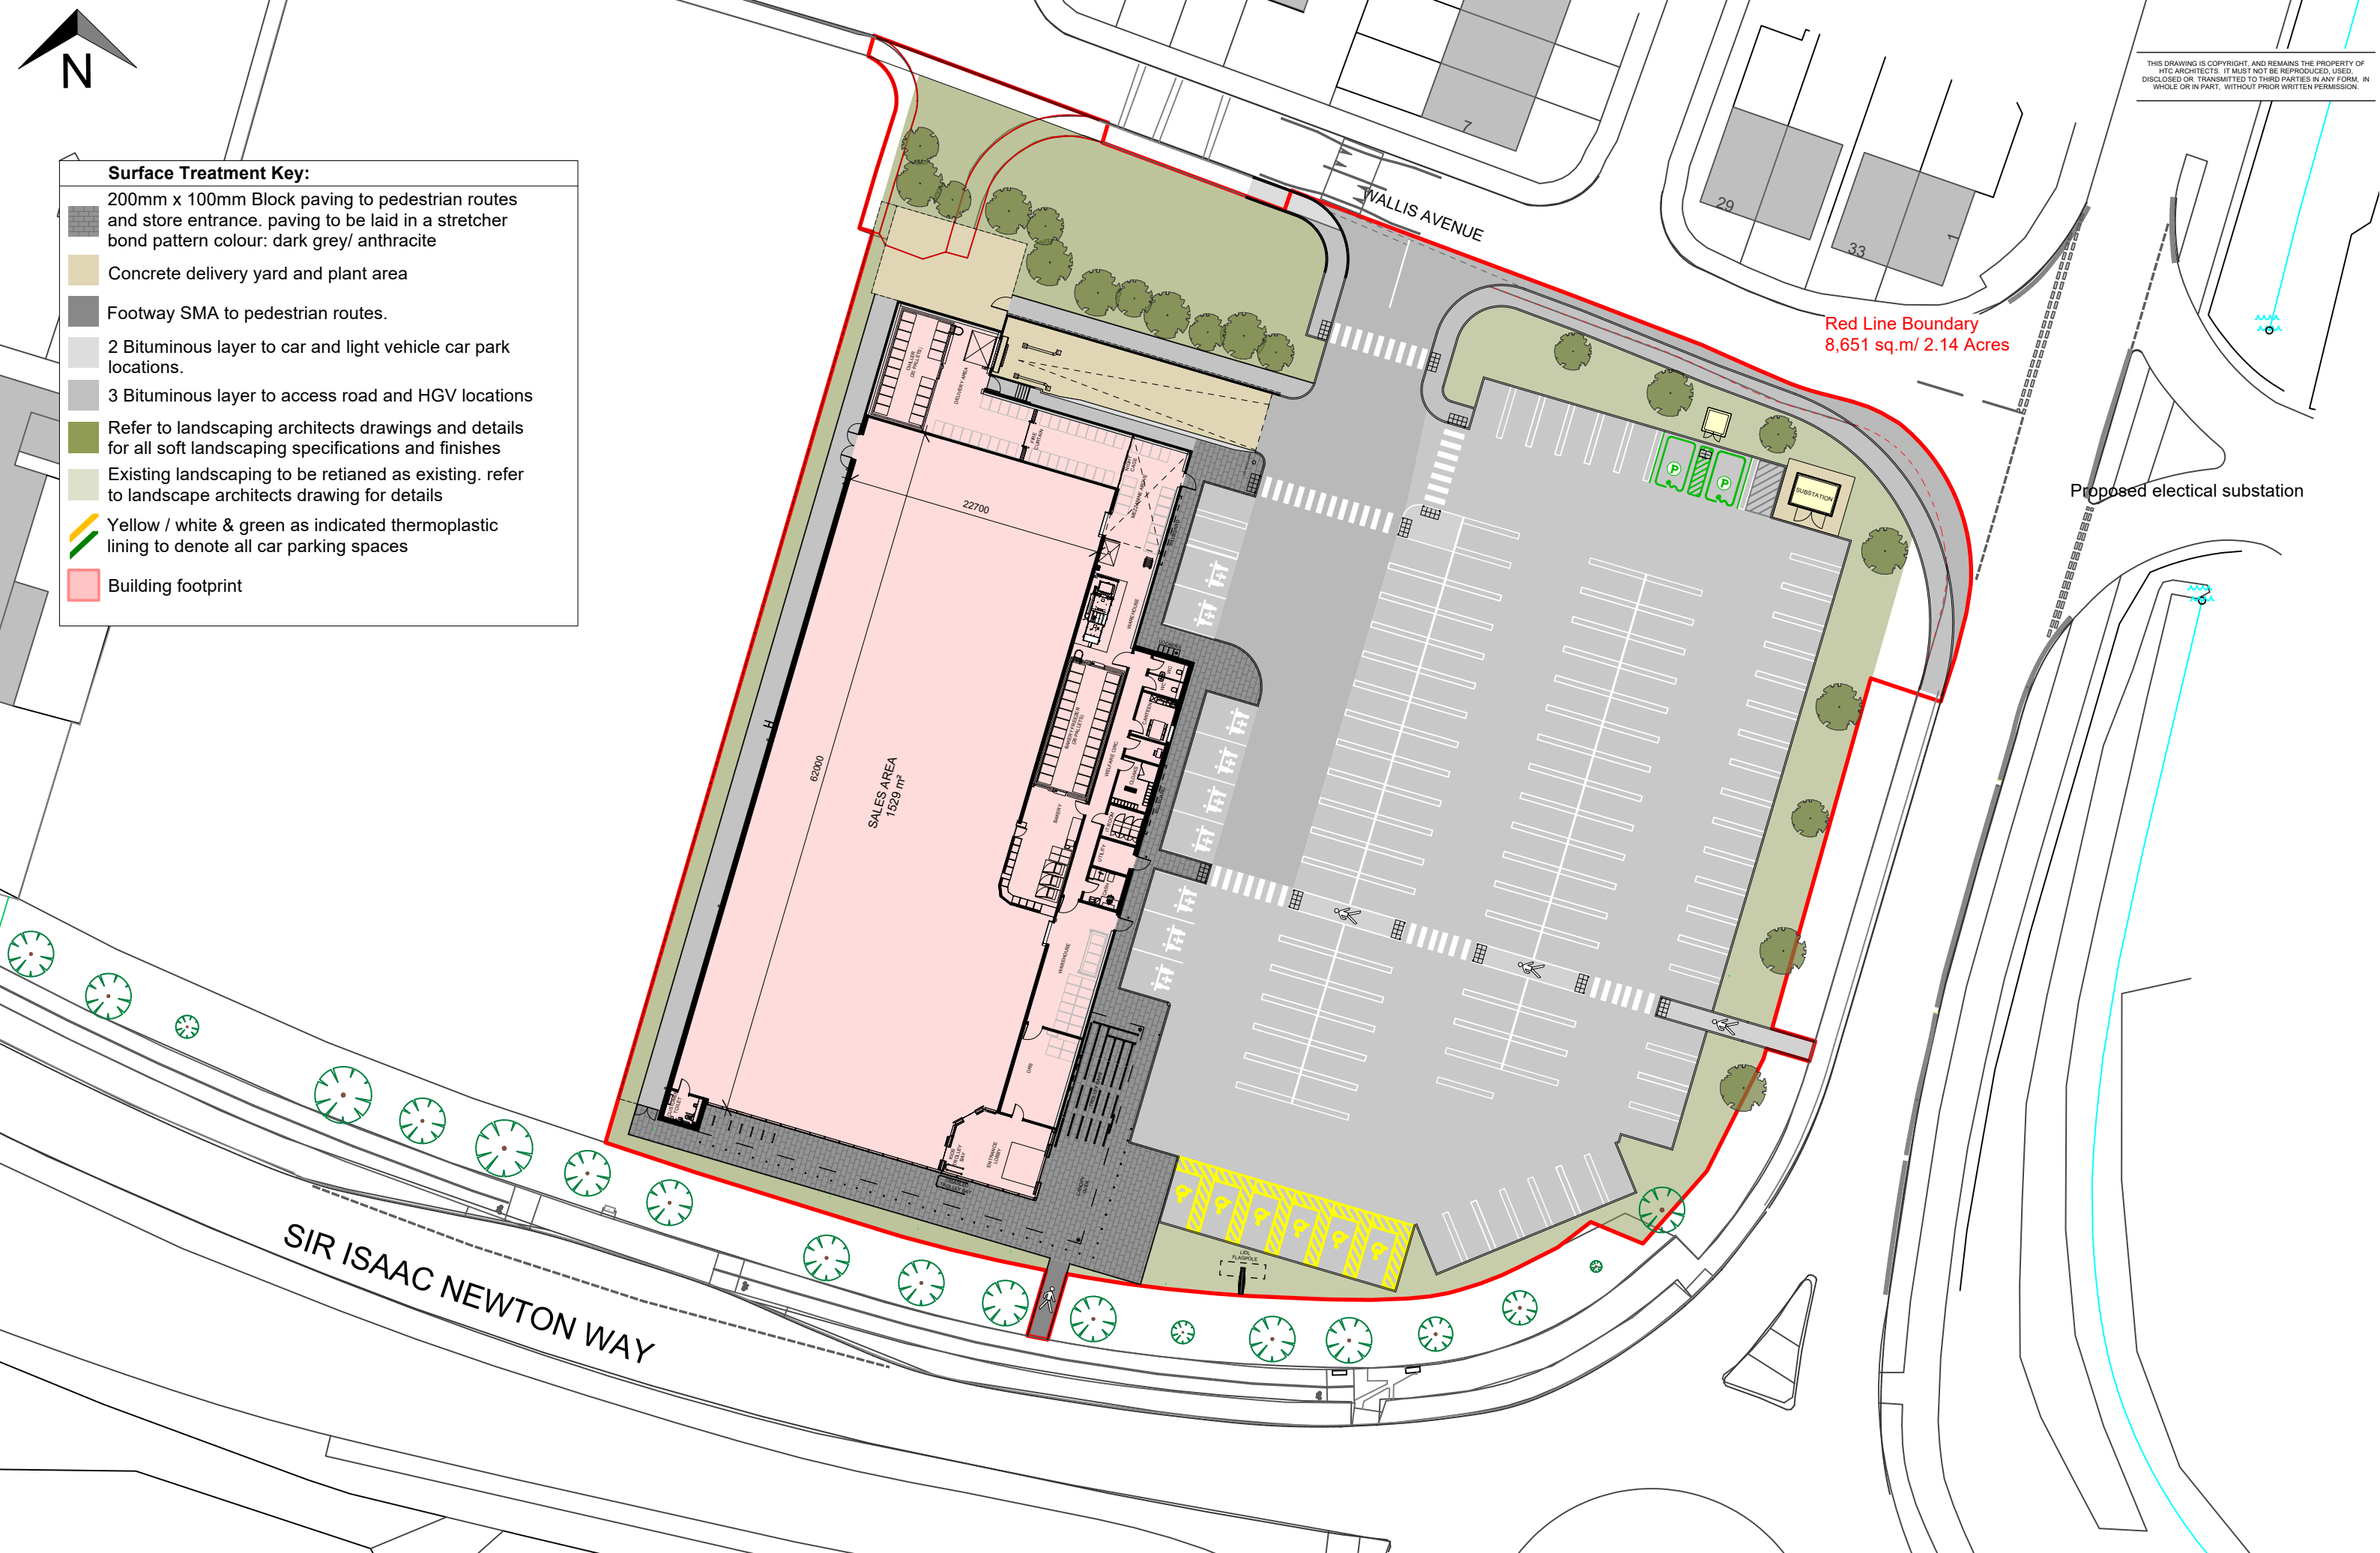

THIS DRAWING IS COPYRIGHT, AND REMAINS THE PROPERTY OF
HTC ARCHITECTS. IT MUST NOT BE REPRODUCED, USED,
DISCLOSED OR TRANSMITTED TO THIRD PARTIES IN ANY FORM, IN
WHOLE OR IN PART, WITHOUT PRIOR WRITTEN PERMISSION.

Surface Treatment Key:

- 200mm x 100mm Block paving to pedestrian routes and store entrance. paving to be laid in a stretcher bond pattern colour: dark grey/ anthracite
- Concrete delivery yard and plant area
- Footway SMA to pedestrian routes.
- 2 Bituminous layer to car and light vehicle car park locations.
- 3 Bituminous layer to access road and HGV locations
- Refer to landscaping architects drawings and details for all soft landscaping specifications and finishes
- Existing landscaping to be retained as existing. refer to landscape architects drawing for details
- Yellow / white & green as indicated thermoplastic lining to denote all car parking spaces
- Building footprint



htcarchitects

York Place Studio
8 Britannia Street
Leeds
LS1 2DZ

T: (0113) 244 3457

W: www.htcarchitects.co.uk
E: info@htcarchitects.co.uk

client
Lidl GB Ltd.

project
Kingsway, Rochdale

drawing title
Proposed Surface Treatments

date
March 2026

status
Planning

scale
1:500

drawn
SPN checked

job no. 2544 dwg no. P415 rev. C



Rev	Date	Description	Drawn
C	01/05/2026	Pedestrian footpath from Sir Isaac Newton Way relocated and red line boundary updated accordingly	SPN
B	10/04/2026	Planning red line indicated	SPN
A	31/03/2026	Car park white lining updated as per Lidl request.	SPN

