



Boundary Treatments Key:

Proposed open boundary. No boundary treatment

Proposed 2m paladin gate


Proposed 2m paladin fence

Proposed reinforced concrete retaining wall around delivery bay to structural engineers design and details.

Proposed 1100mm high galvanised steel guard rail to top of delivery ramp retaining wall

Proposed 3m acoustic timber fence and gate around plant area, subject to noise impact assessment. Fence to be made of solid wood with a minimum mass of 15 kg/m²

THIS DRAWING IS COPYRIGHT, AND REMAINS THE PROPERTY OF
HTC ARCHITECTS. IT MUST NOT BE REPRODUCED, USED,
DISCLOSED OR TRANSMITTED TO THIRD PARTIES IN ANY FORM, IN
WHOLE OR IN PART, WITHOUT PRIOR WRITTEN PERMISSION.

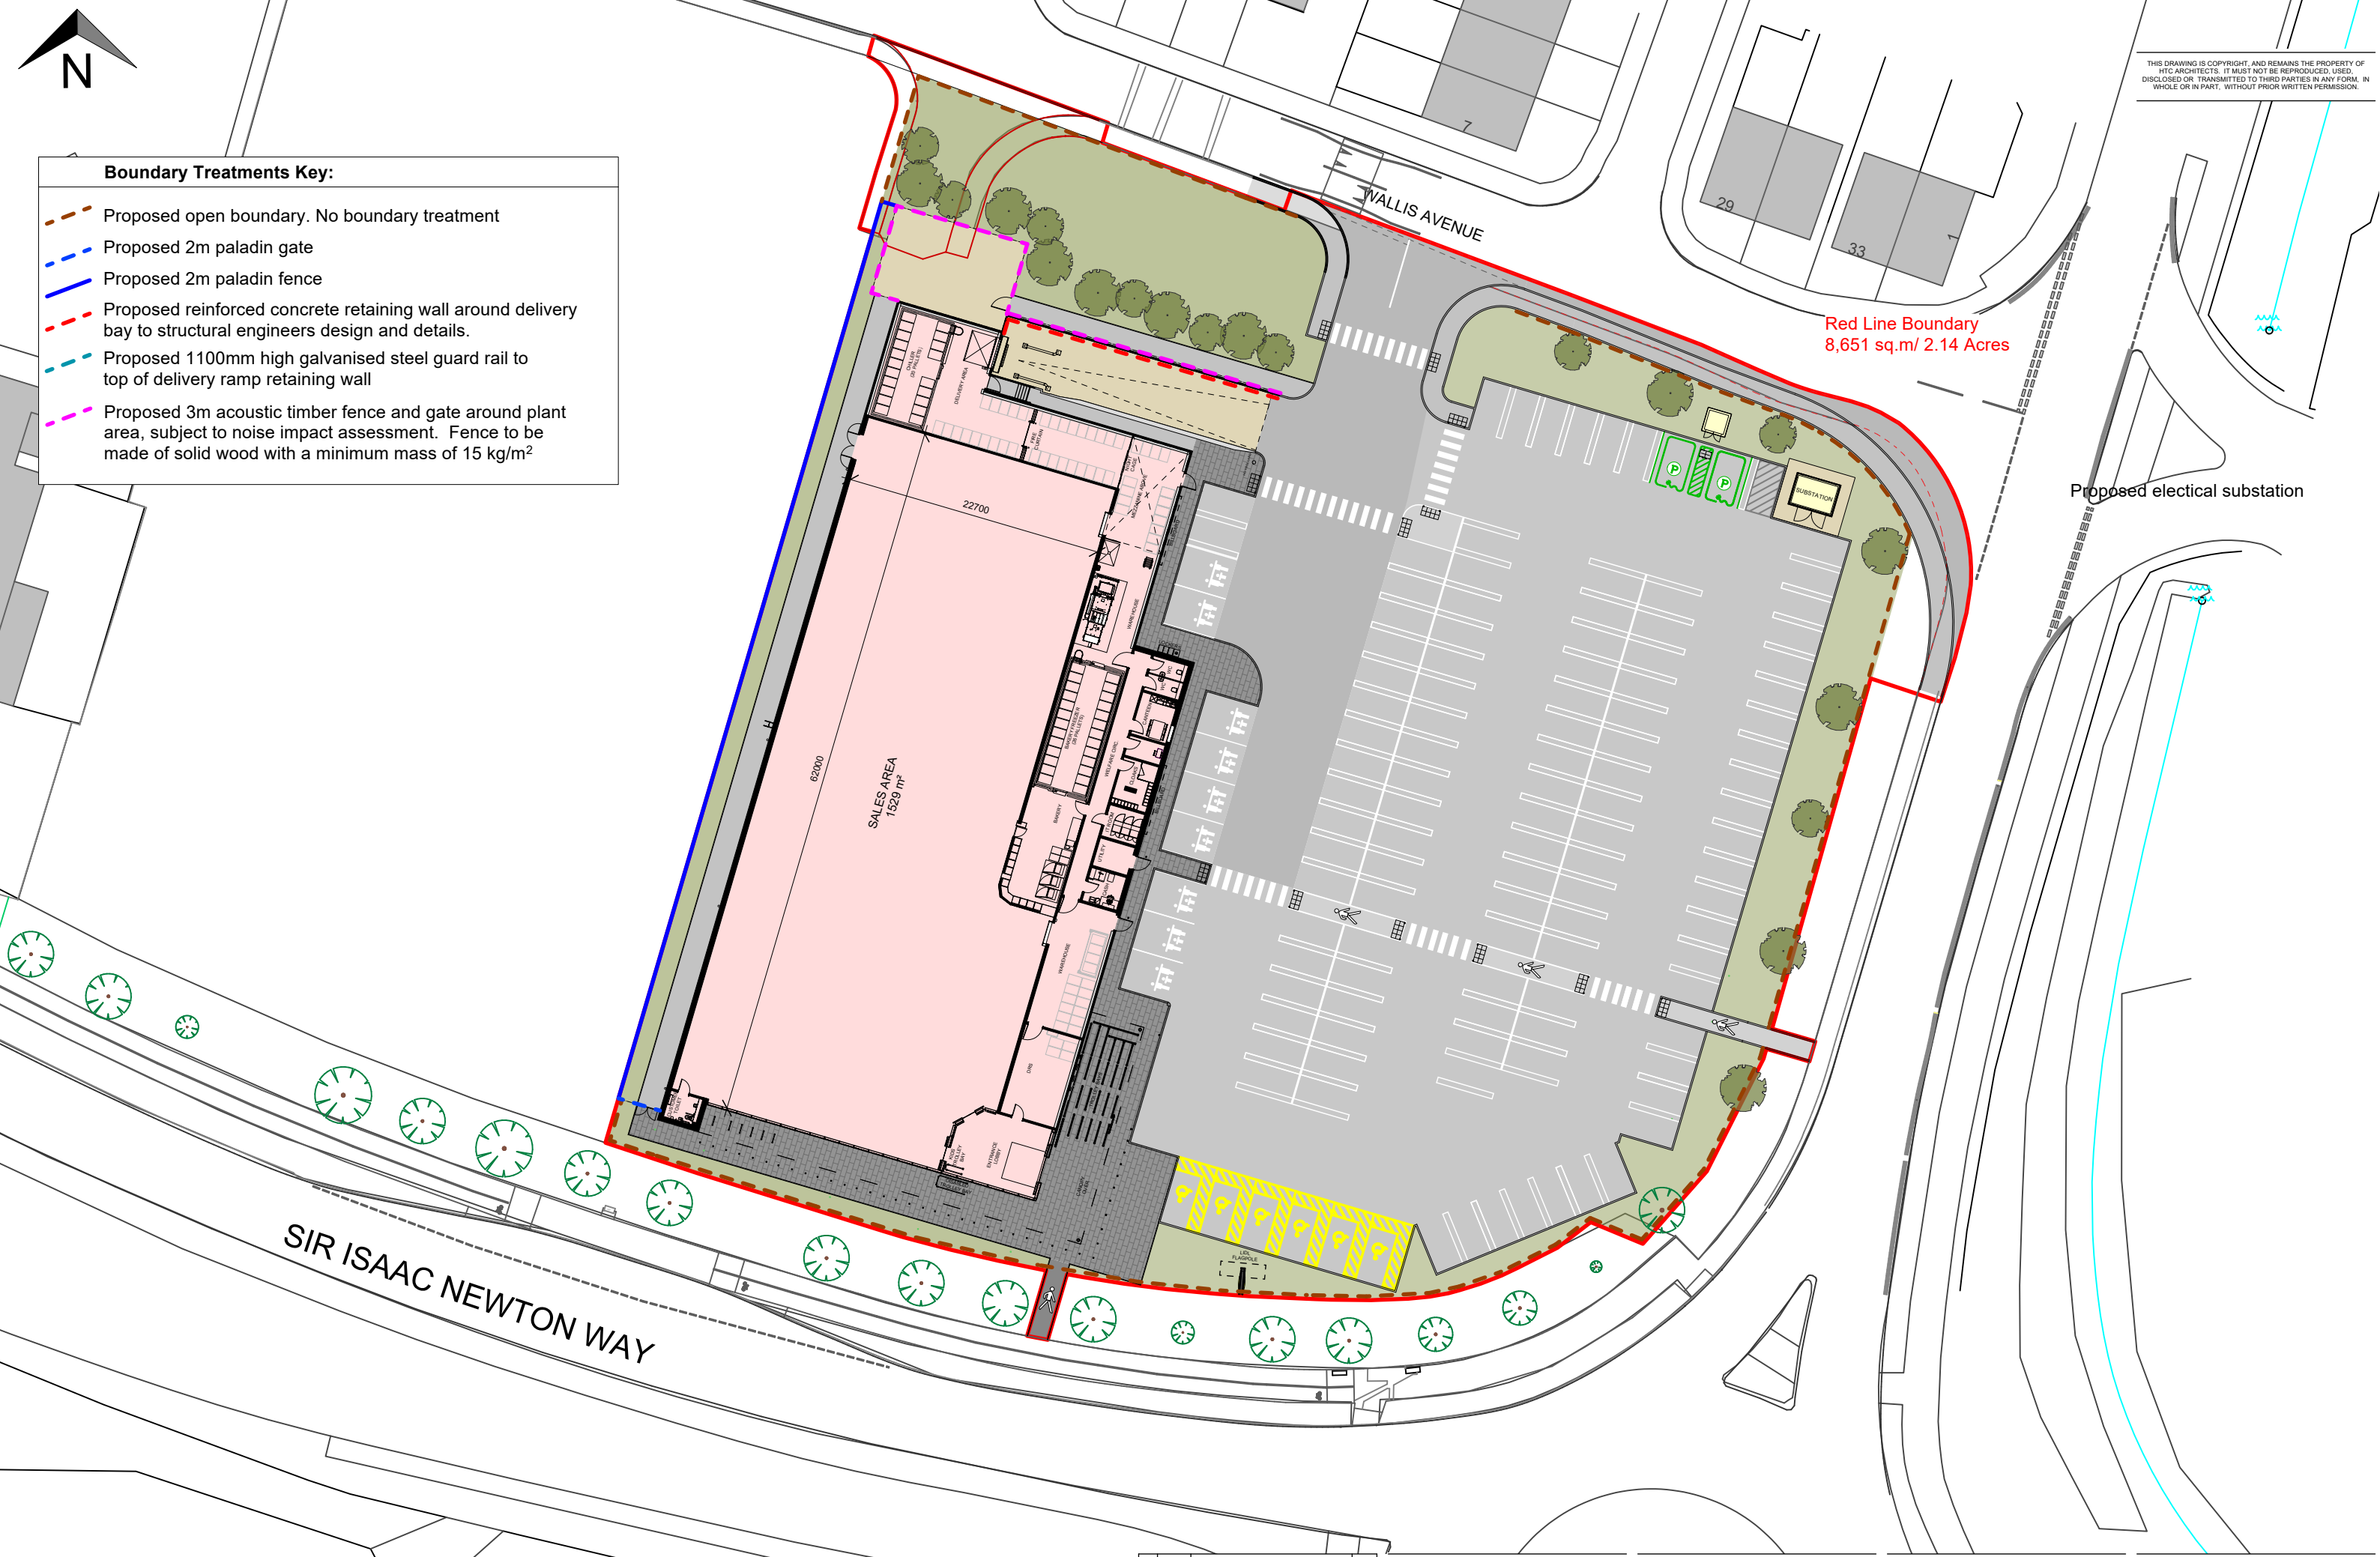

htcarchitects

York Place Studio
8 Britannia Street
Leeds
LS1 2DZ

T: (0113) 244 3457

W: www.htcarchitects.co.uk
E: info@htcarchitects.co.uk

client
Lidl GB Ltd.

project
Kingsway, Rochdale

drawing title
Proposed Boundary
Treatments



date March 2026
status Planning
scale 1:500
drawn SPN checked
job no. 2544 dwg no. P416 rev. C

C	01/05/2026	Pedestrian footpath from Sir Isaac Newton Way relocated and red line boundary updated accordingly	SPN
B	10/04/2026	Planning red line indicated	SPN
A	31/03/2026	Car park white lining updated as per Lidl request.	SPN
Rev	Date	Description	Drawn