


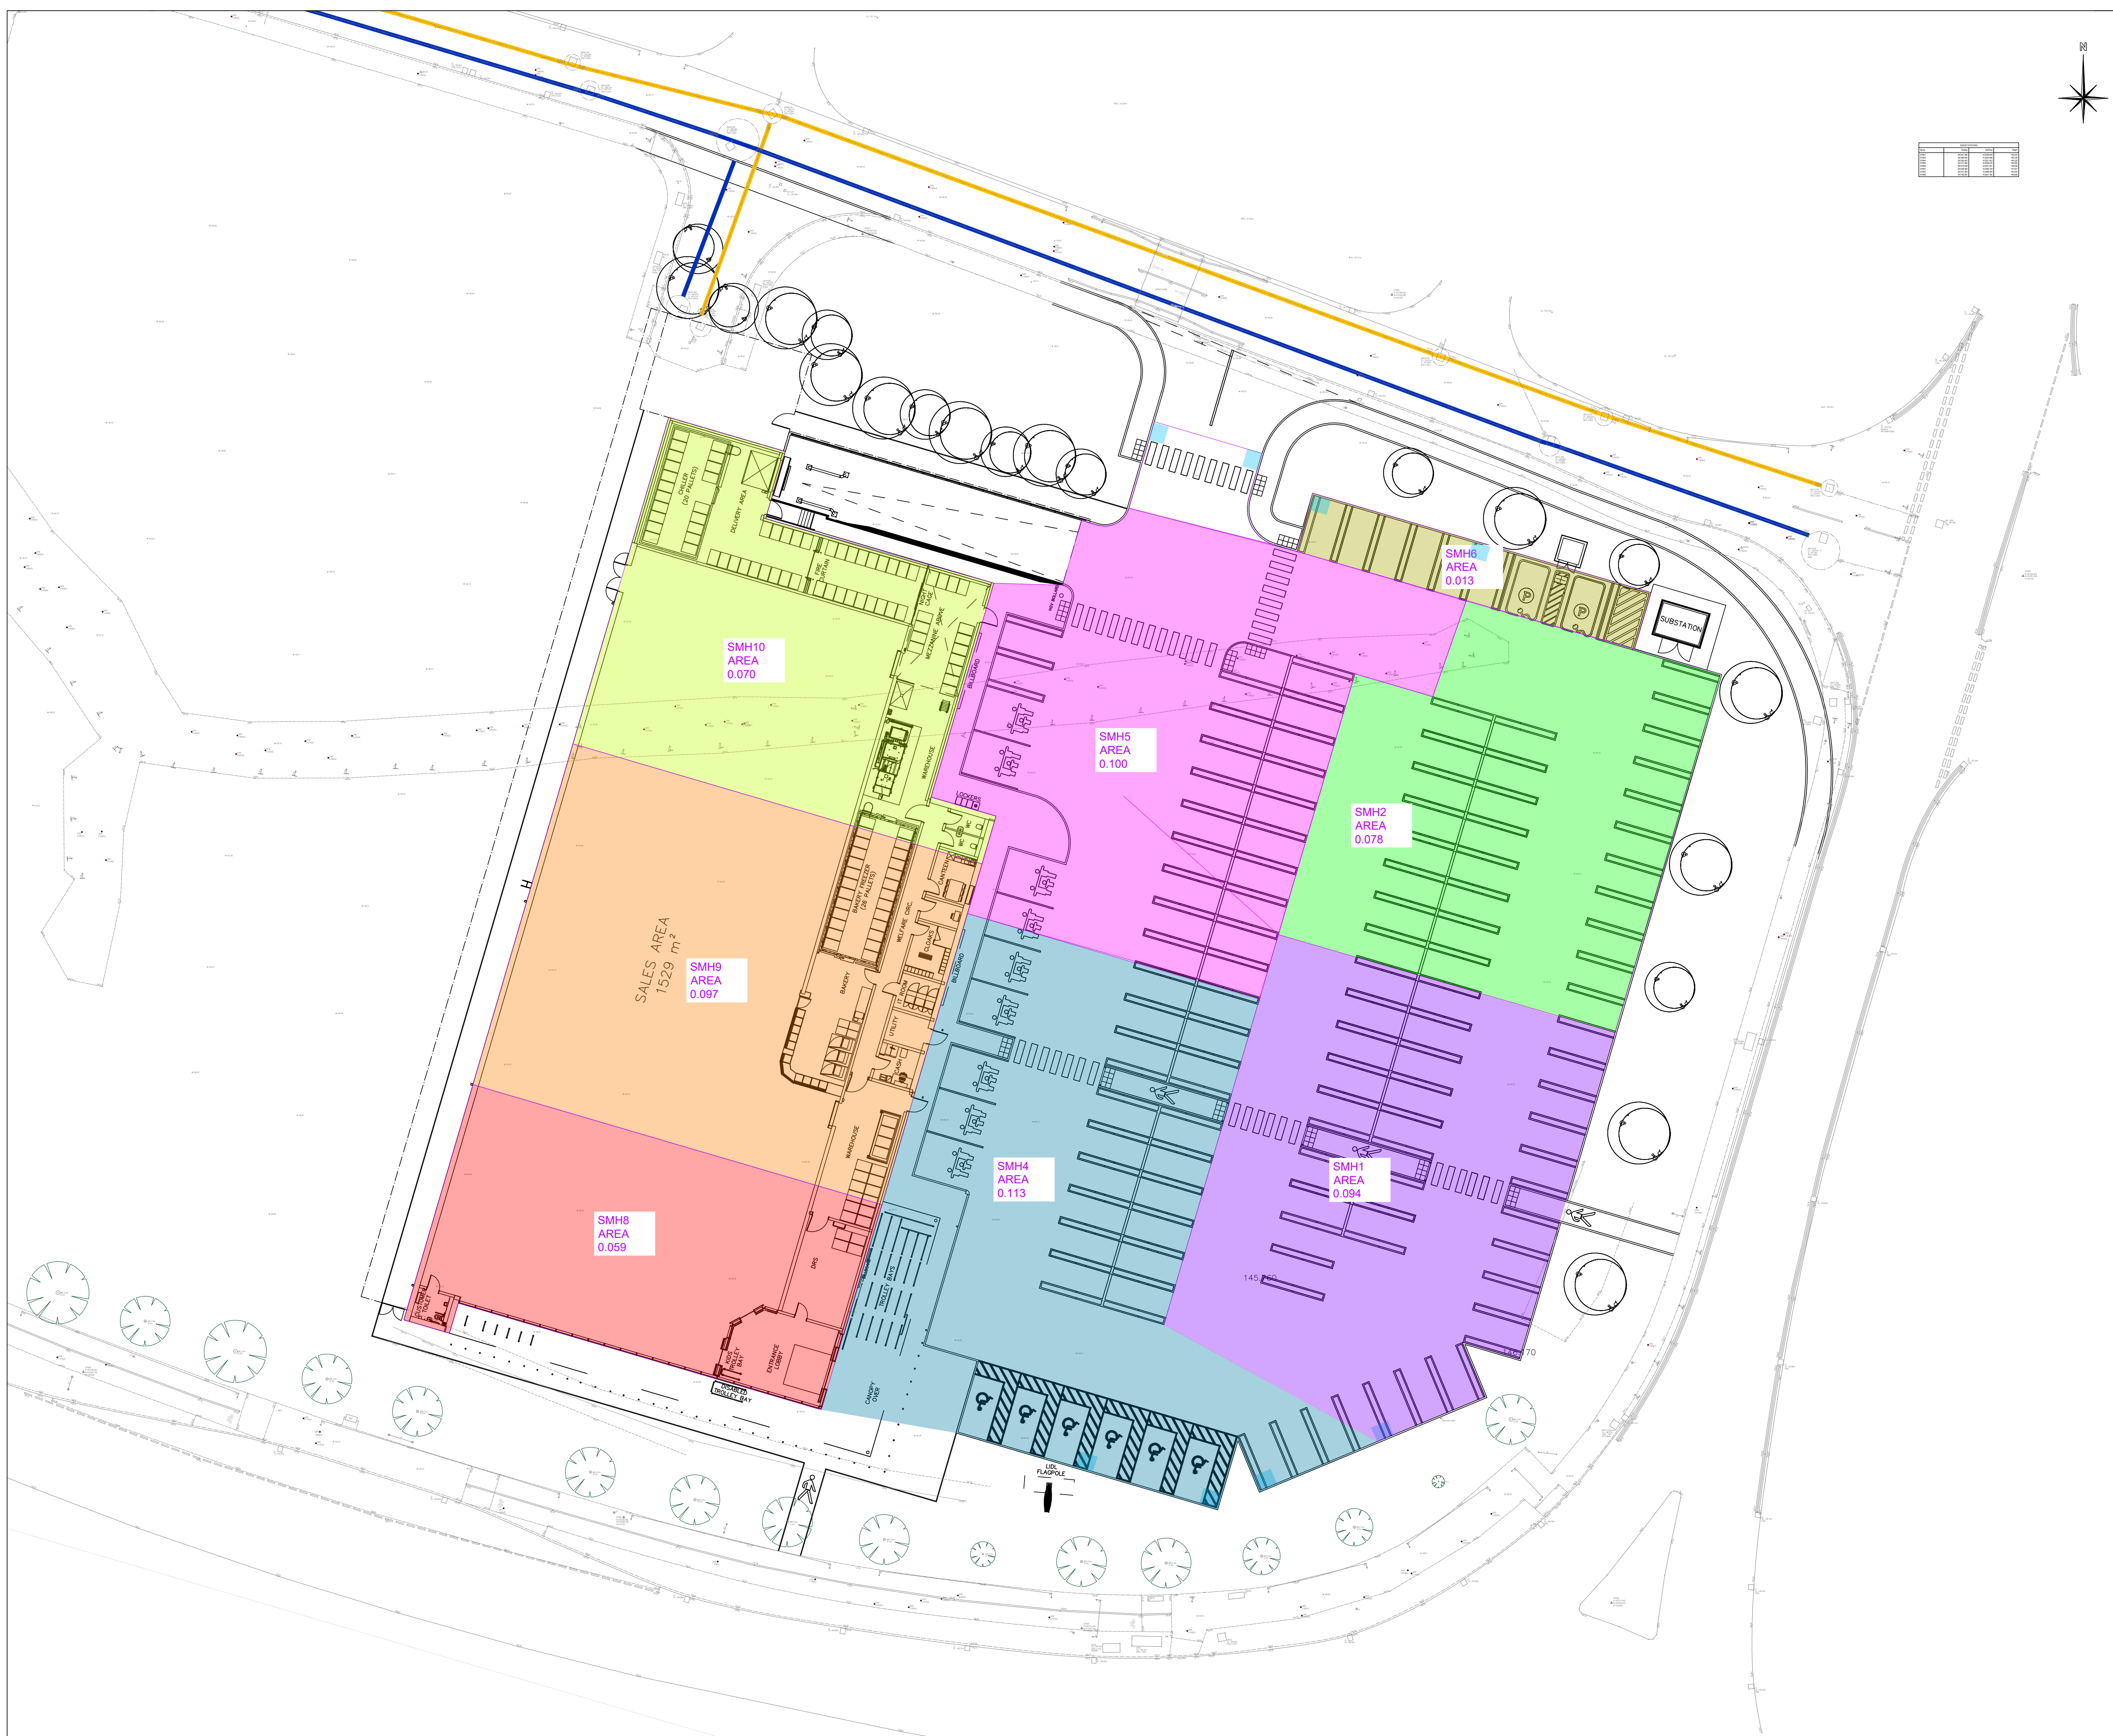

KEY

P1	APR 26	FIRST ISSUE	CD	GRE	GRE
Rev	Date	Revision Details	By	Chkd	Appd
Cora iHt					
ClientLIDL GREAT BRITAIN Ltd					
ProjectROCHDALE					
TitleDRAINAGE AREA PLAN					
Drawing No.16-3264-101					RevisionP1
Scale	1:250 @ A1	Date	APRIL 2026		
Drawn	CD	Chk	GRE	App	GRE