


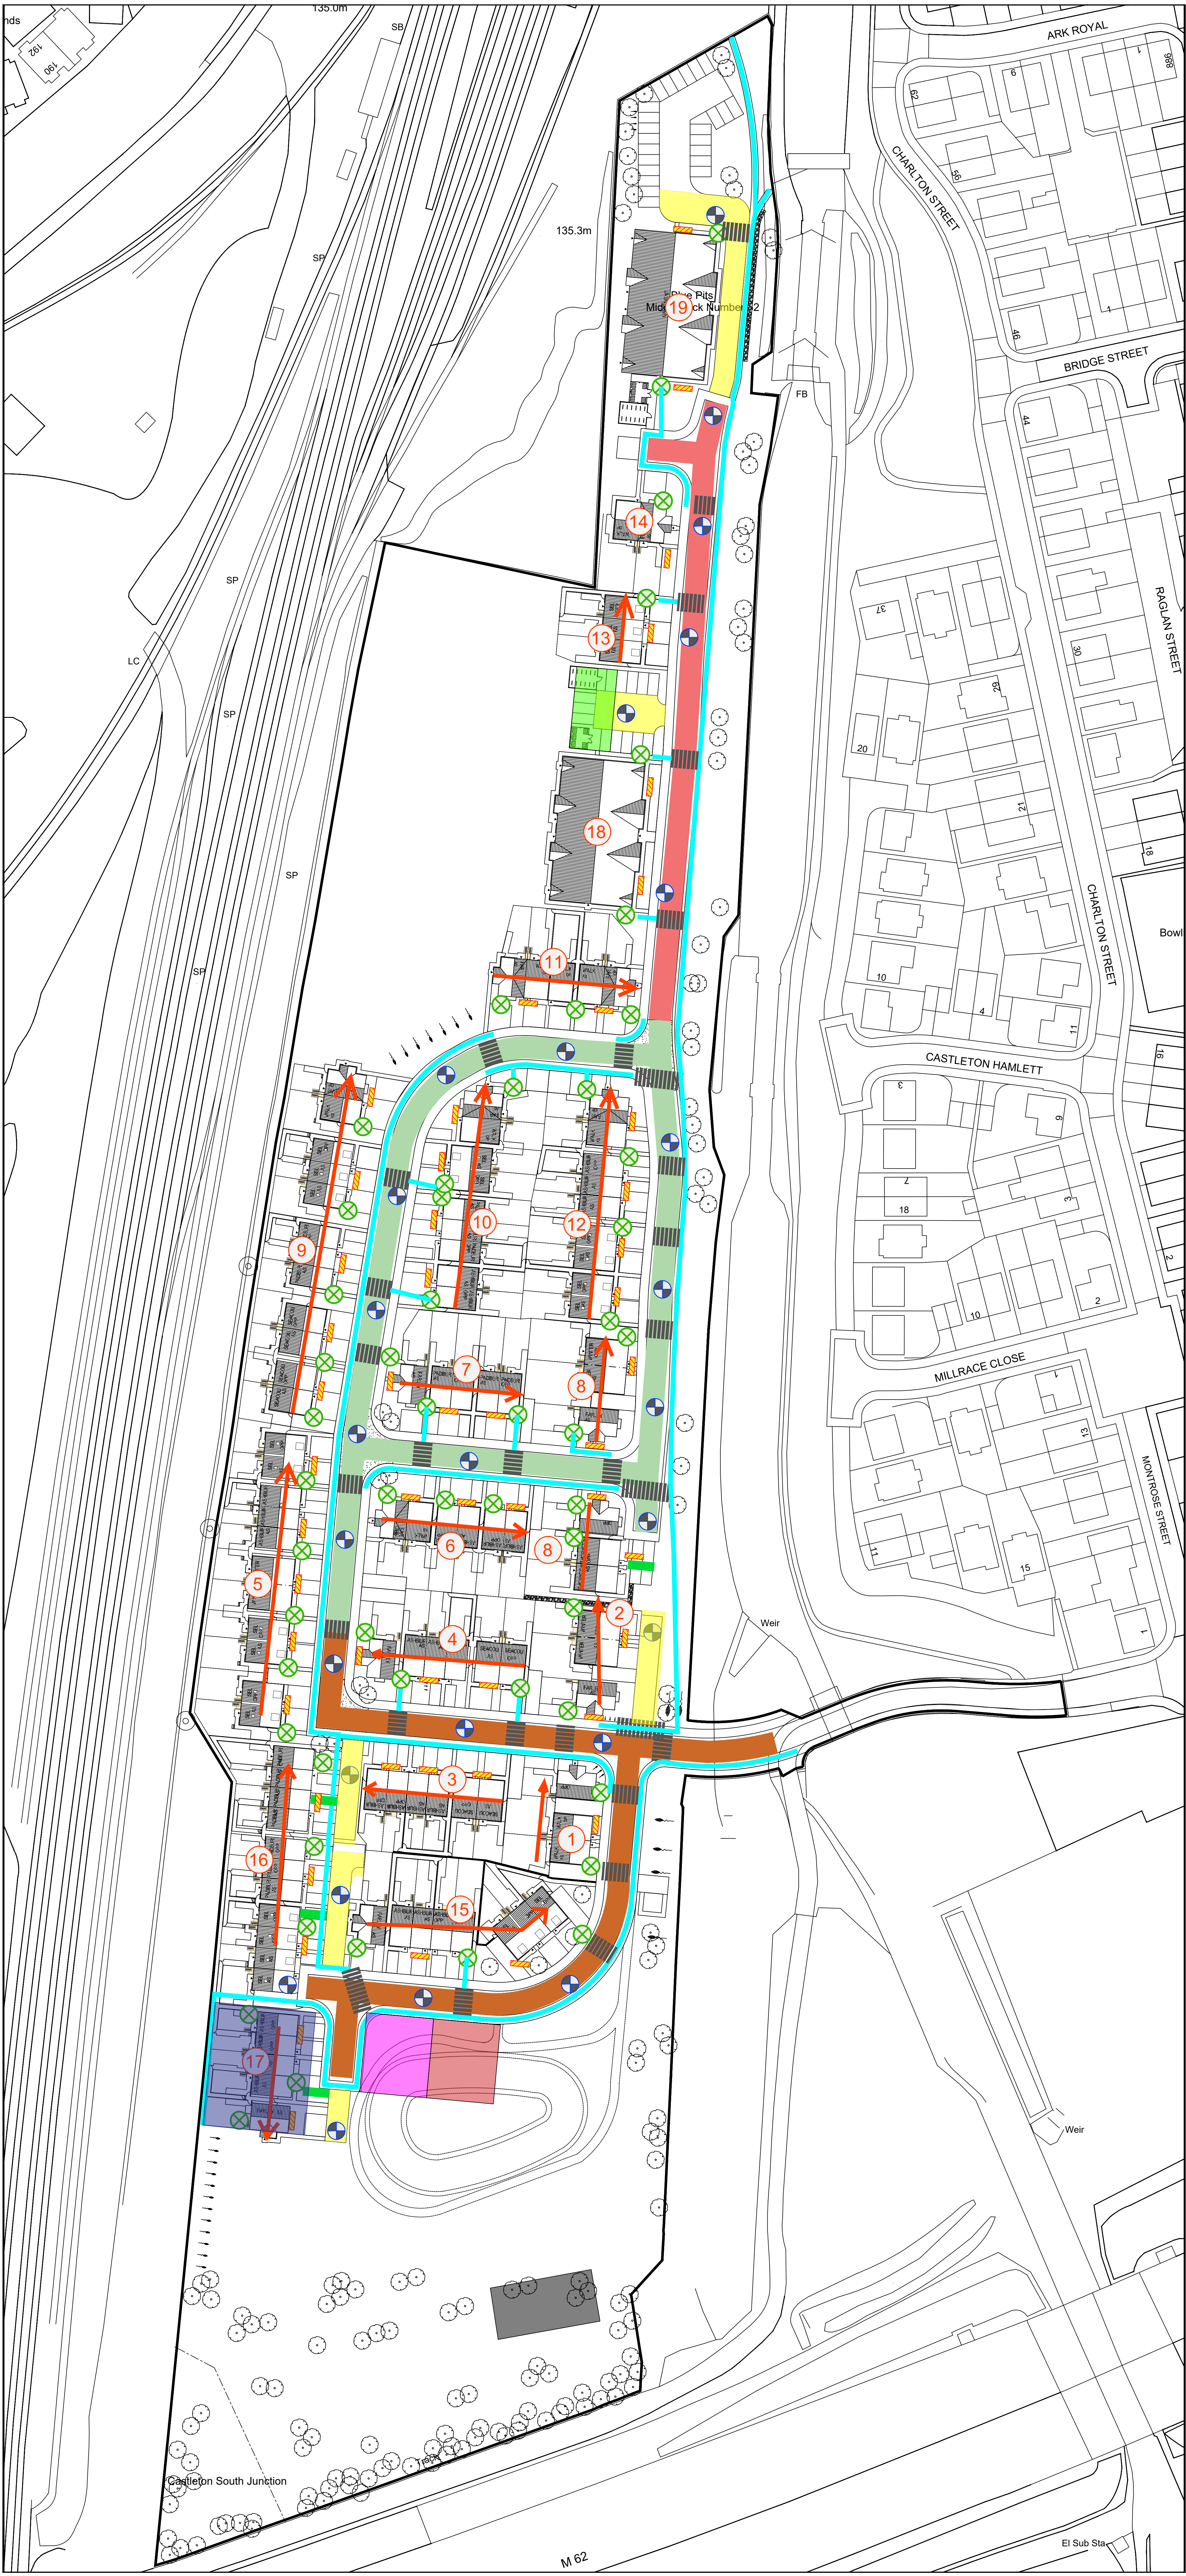

KEY

- Crossing Points
- Gantry Loading Bay
- Ladder Access
- Build Route
- Crane Positions
- Loading Bays
- Shared Drive areas to be temp road standard, to include CBR test
- Walkways
- Exit Compound
- Welfare
- Car Park
- Material Store
- Enabling Compound

Build Duration- 208 Weeks
Site Manager- 208 Weeks
Assistant Site Manager- 165 Weeks
FLT- 176 Weeks
Labourer- 165 Weeks
2nd Labourer- 30 Weeks

- Please allow one truss rack
- Please allow loading truss racks- 44 nos

F	08/07/2026	JK/ATL	Temporary compound relocated and layout updated as per PLT0
E	23/09/2025	ATL/PW	Updated in line with Planning Layout Rev PLO8 & Build Duration amended
D	30/07/2025	PW	MATERIAL STORE, ENABLING COMPOUND, BUILD DURATION NOTES ADDED, BUILD ROUTE FOR PLOTS 47-49 CHANGED TO 8.
C	09/07/2025	ATL	UPDATED WITH LATEST LAYOUT PLO6
B	24/03/2025	LS	UPDATED WITH LATEST LAYOUT
A	10/03/2025	LS	UPDATED WITH LATEST LAYOUT

REV	DATE	DRAWN	DESCRIPTION	ARCH CHECK	ENG CHECK
-----	------	-------	-------------	------------	-----------

TITLE	
CONSTRUCTION AND WELFARE PLAN	



MCI
A KEEPMOAT HOMES COMPANY

M.C.I. Developments Ltd.
15 Beecham Court,
Smithy Brook Road,
Wigan, WN3 6PR
Tel: 08448871467
Fax: 08448871468
Web: www.mcidevelopments.com
Email: admin@mcidevelopments.com

PROJECT				
TRUB FARM, ROCHDALE				
DRN BY	SCALE	JOB REF	DRAWING NUMBER	REV
IG	1:500 @	102	MCI-100-DR-A-506	F
DATE	A0			
4.6.24				