


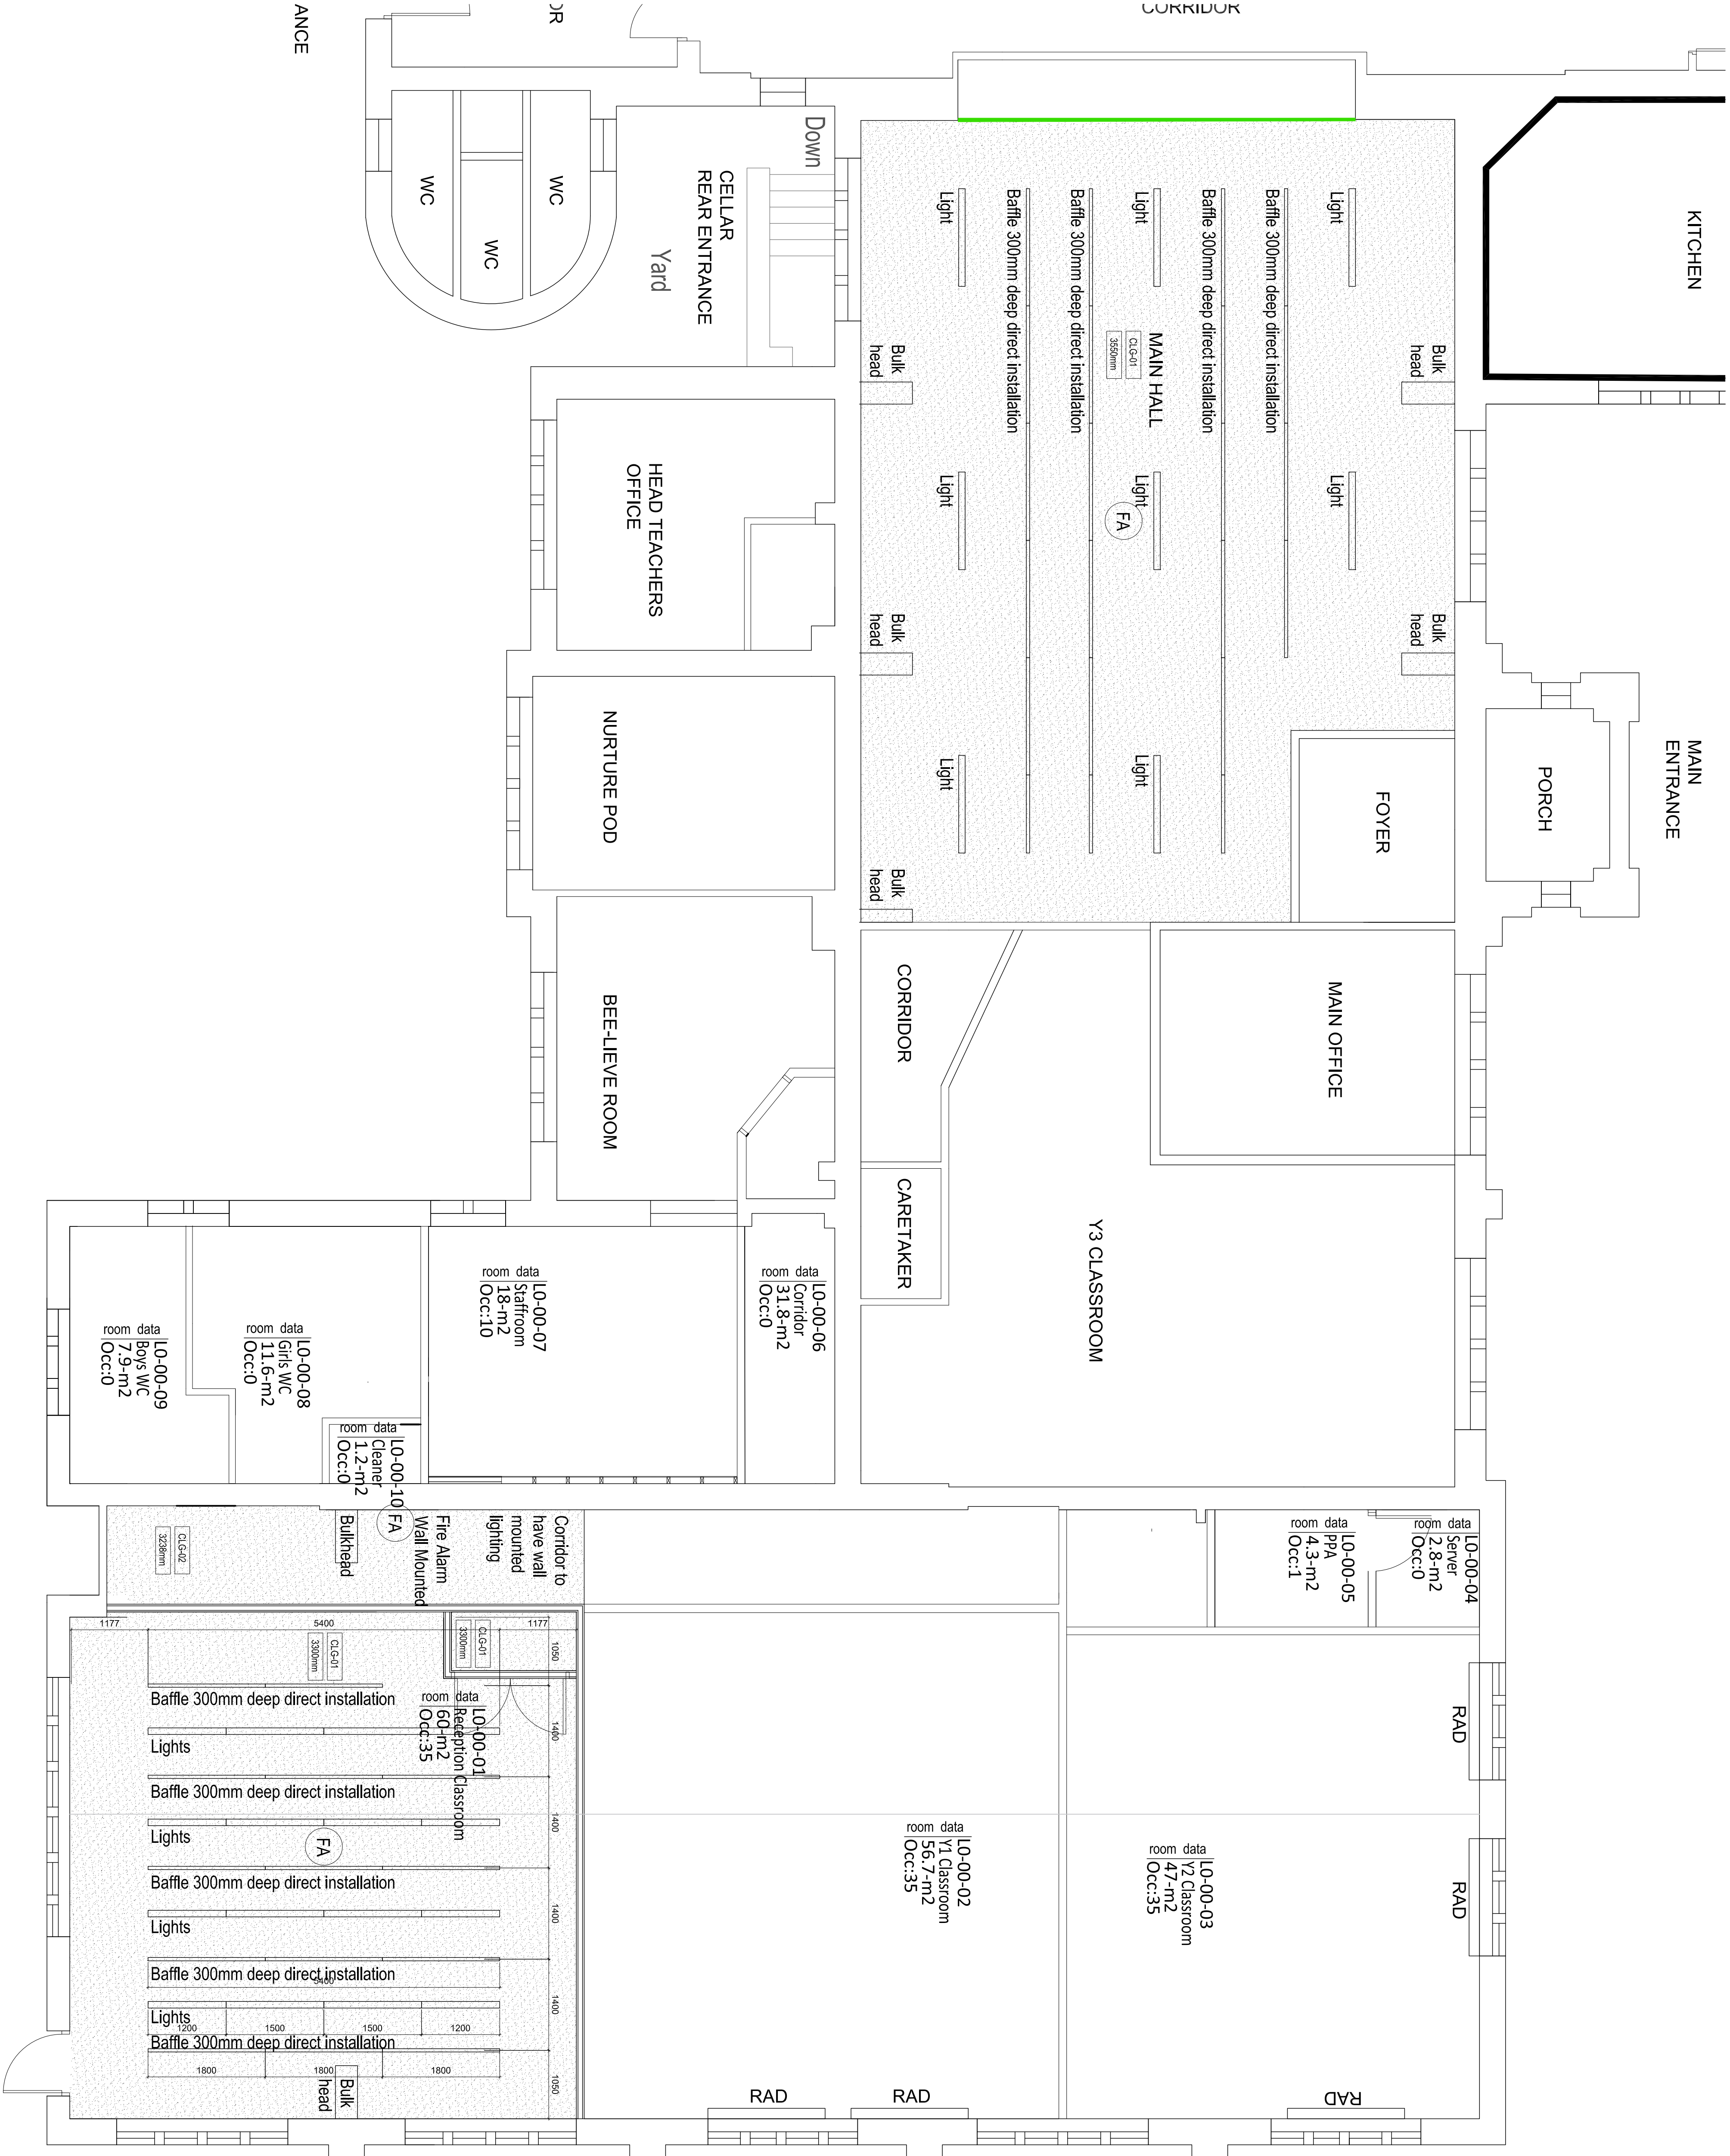

COPYRIGHT RESERVE:
The copyright in this drawing is reserved and shall be the property of Seven Architecture. No part of this drawing may be reproduced, stored in a retrieval system, or transmitted in any form or by any means, electronic, mechanical, photocopying, recording, or by any information storage and retrieval system, without the prior written permission of Seven Architecture. The copyright in all designs and drawings are the property of Seven Architecture. Reproduction or use for any purpose other than that authorised by Seven Architecture is prohibited.

GENERAL NOTES:

- For the purposes of construction the drawing must not be scaled and only written or dimensioned measurements shall be used.
- All dimensions are in millimetres unless otherwise stated.
- All dimensions are to be checked on site.

11.05.26 SS LM

18.05.26 SS LM

28.05.26 SS LM

11.06.26 SS LM

06.07.26 SS LM

07.07.26 SS LM

23.07.26 SS LM








