


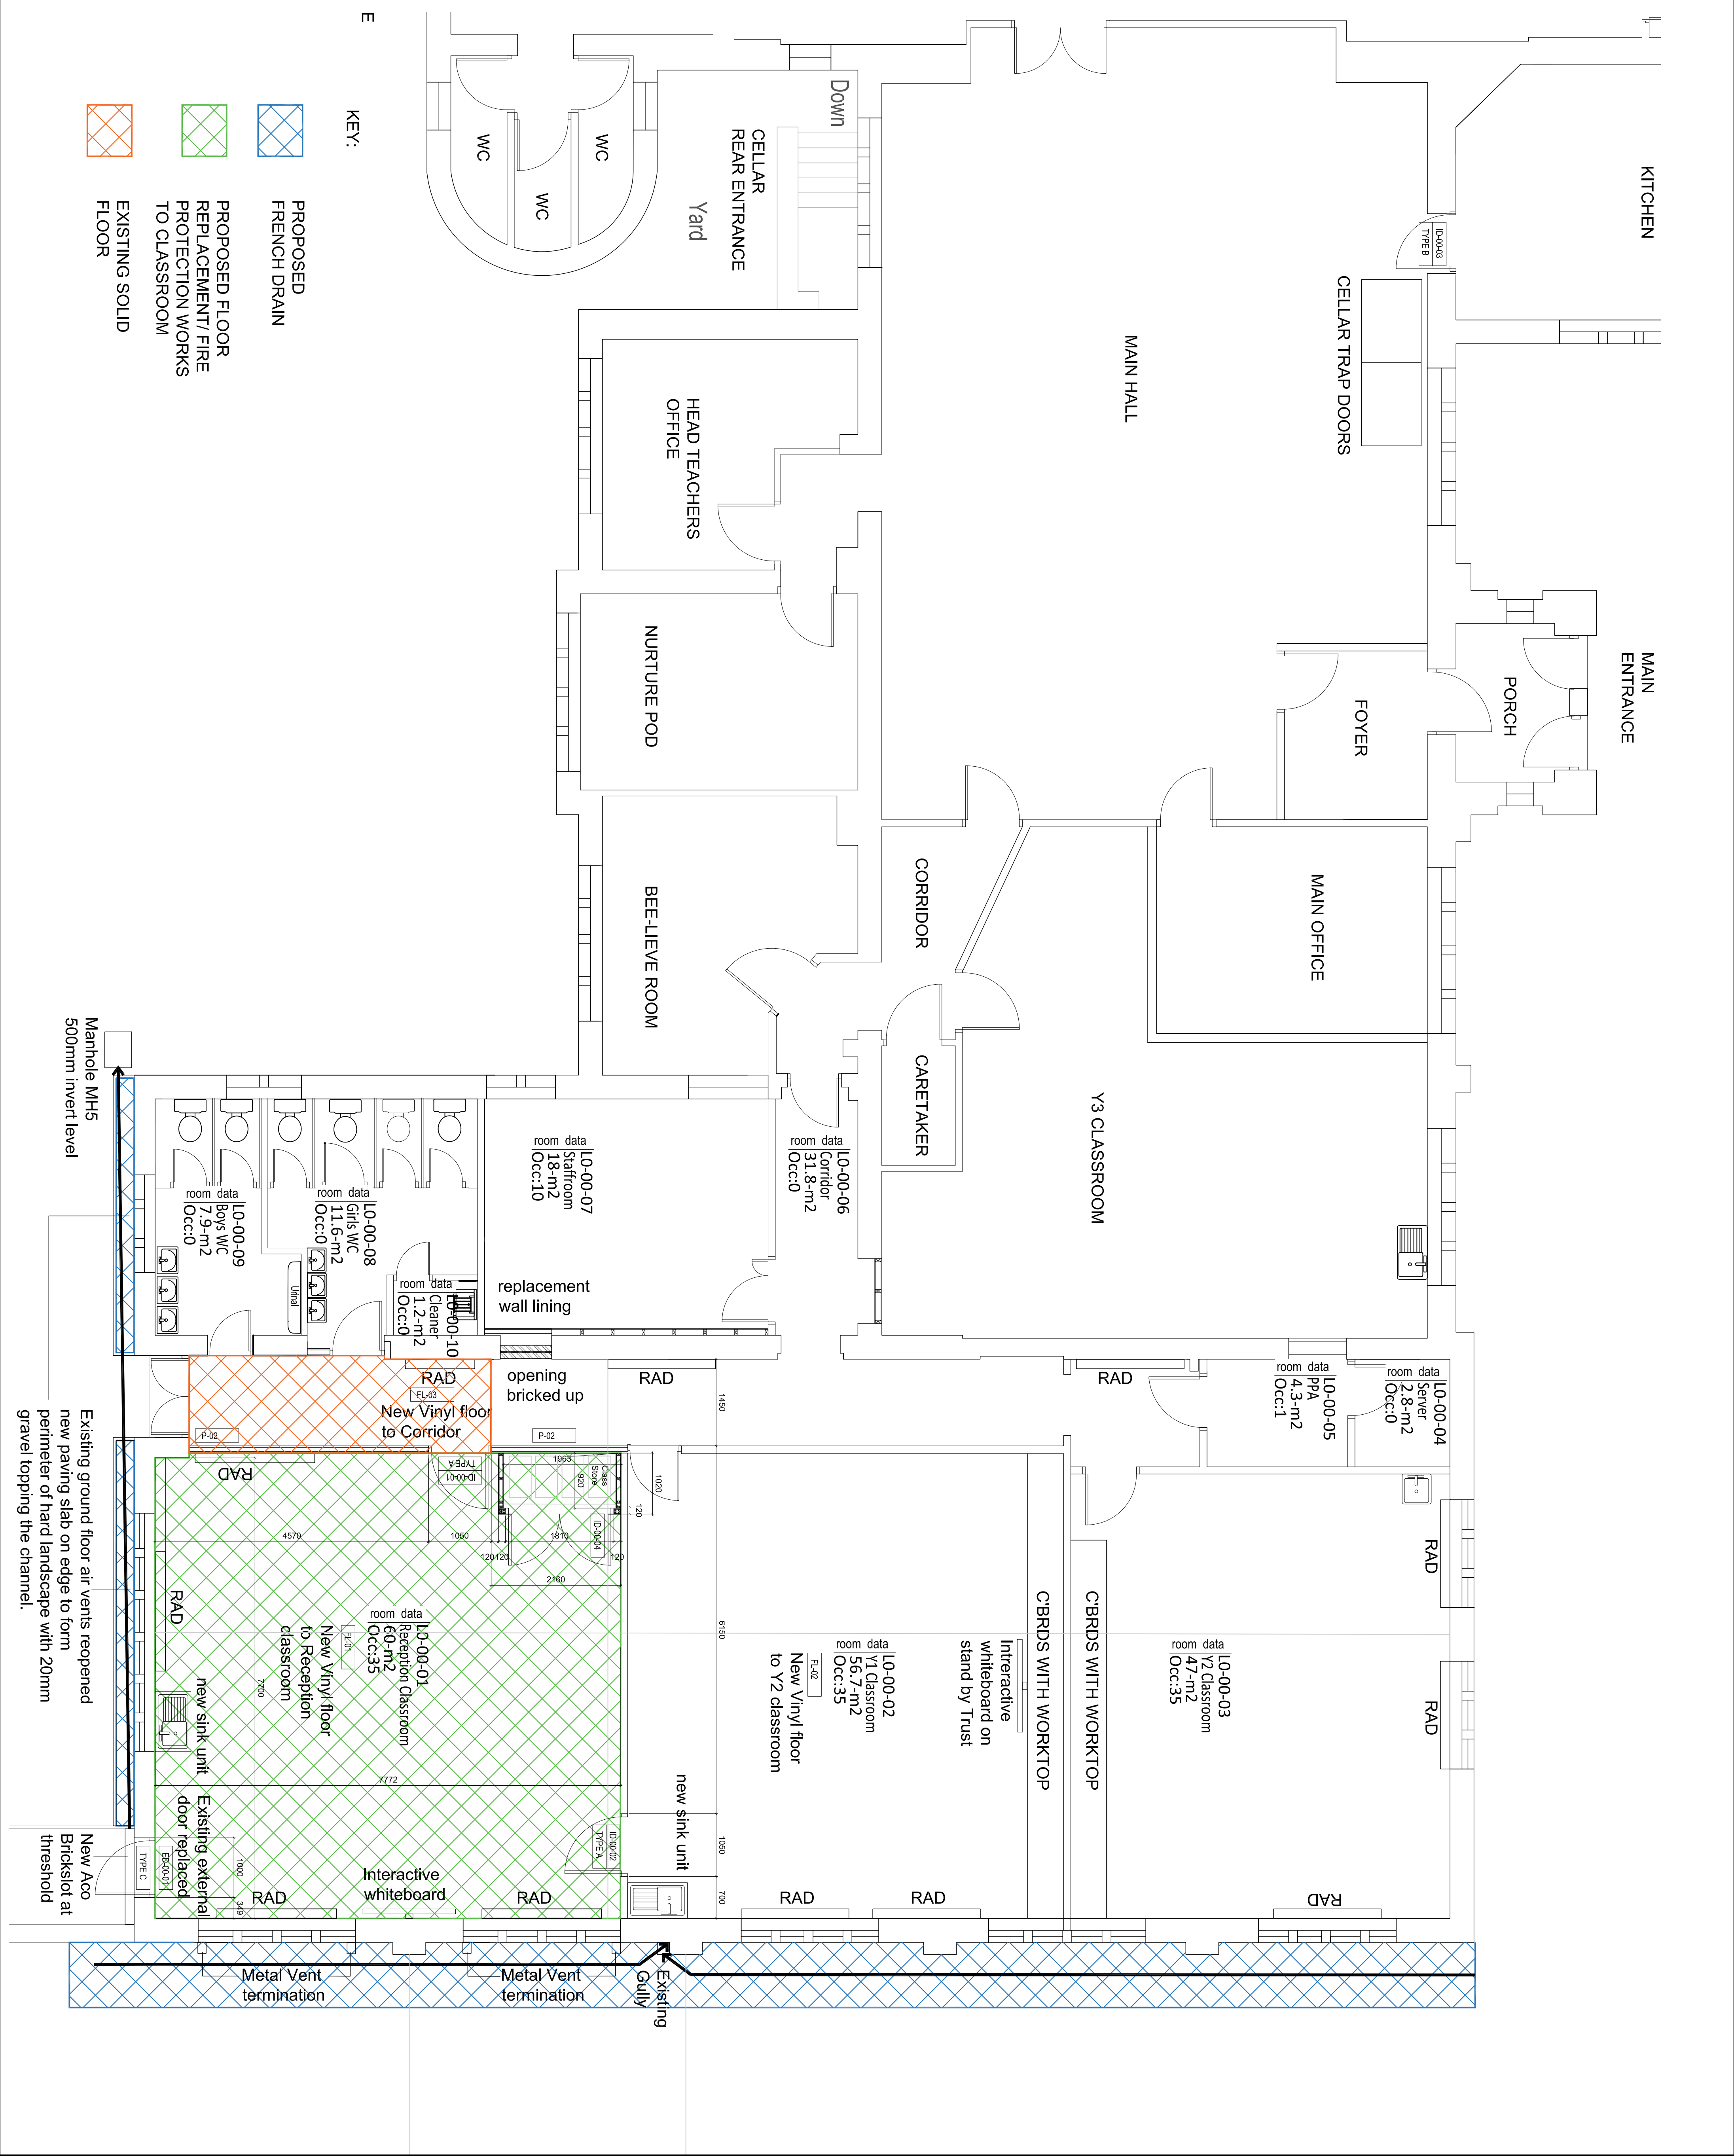

COPYRIGHT RESERVE:
The copyright in this drawing and the responsibility for its content shall be the property of Seven Architecture. No part of this drawing may be reproduced or used in any form without the written permission of Seven Architecture.

GENERAL NOTES:

- For the purposes of construction the drawing must not be scaled and only written or dimensioned measurements should be used.
- All dimensions are in millimetres unless otherwise stated.
- All dimensions to be checked on site.
- All dimensions to be checked on site.
- All dimensions to be checked on site.

REV.	DESCRIPTION	DATE	DRAWN	CHECK
P01	FIRST ISSUE	01.05.26	SS	LM
P02	SECOND ISSUE	05.05.26	SS	LM
P03	REDUCED SCOPE SUMMER 2026	27.05.26	SS	LM
P04	AREAS BOBBLED UPDATED	11.06.26	SS	LM
C01	CONSTRUCTION ISSUE	06.07.26	SS	LM
C02	DRAINAGE CONNECTIONS ADDED	08.07.26	SS	LM
C03	FURTHER DIMENSIONS ADDED	08.07.26	SS	LM
C04	FLOOR WORKS REDUCED	13.07.26	SS	LM
C05	PANELLING REMOVED CBRBD ADDED	25.07.26	SS	LM
C06	CBRBD IN RECEPTION UPDATED	23.07.26	SS	LM

DRAWING SCALE: 1:50



KEY PLAN (NTS):

CLIENT:
WATERGROVE TRUST

PROJECT TITLE:
ST MARY'S CE SCHOOL PH 2

PROJECT NO.:
21074

DRAWING TITLE:
PROPOSED GA PLAN
AREA A

DRAWING NO.:

PROJECT	DESIGN	ZONE	LEVEL	TYPE	NO.	REVISION
SMS	SEV	ZZ	00	DR	A	02300 C06

SUBMITTAL
REVISION
REVISION
CONSTRUCTION

seven
SEVENARCHITECTURE.CO.UK
Unit 13 Wyke Mill, Clarendon House, 51 Bengall St, Walsingham, Norfolk, NR21 2JH
T: 01693 236 9655 F: 01423 709 807

Studios at:
V Newmarket, 100, Victoria Avenue, Colchester, Essex, CO1 1JH
T: 01206 875120