

This survey has been produced at the survey scale detailed below with its accuracy commensurate with the indicated scale and should only be used for the purposes intended. Any scaling should only be undertaken using a scale made prior to production using the original data. 



All the features that were visible at the time of the survey have been located, however there may have been items obscured.


All the results in the vicinity of ACS Consulting and any discrepancies between this survey and any other information should be reported to ACS Consulting.

Arboricultural Legend







(where applicable)

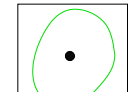


INDIVIDUAL TREE

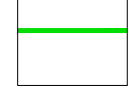

INDICATIVE EXTENT OF GROUPED FEATURE

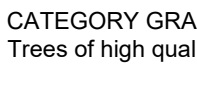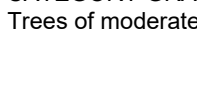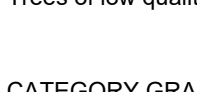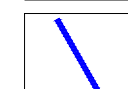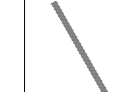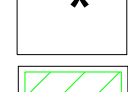CATEGORY GRADE A
Trees of high qualityCATEGORY GRADE B
Trees of moderate qualityCATEGORY GRADE C
Trees of low qualityCATEGORY GRADE U
Trees unsuitable for retentionCATEGORY GRADE A
Group/Hedge of high qualityCATEGORY GRADE B
Group/Hedge of moderate qualityCATEGORY GRADE C
Group/Hedge of low qualityCATEGORY GRADE U
Group/Hedge unsuitable for retention

ROOT PROTECTION AREAS (RPA)

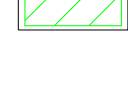

TREE SUBJECT TO TPO



ANCIENT WOODLAND

TREE CANOPIES


Tree canopies have been measured and plotted at their cardinal points for clarity and presentation purposes.

ROOT PROTECTION AREA (RPA)

Root Protection Areas are calculated in accordance with BS5837: 2012. The Root Protection Area (RPA) is a layout design tool indicating the minimum area around a tree deemed to contain sufficient roots and rooting volume to maintain the tree's viability and where protection of the roots and soil structure is to be treated as a priority. (Refer to main report for further details).

General Notes

- The arboricultural survey is based on the supplied topographical survey.
- Tree canopies have been measured and plotted at their cardinal points for clarity and presentation purposes.
- All arrows on steps / ramps etc indicate an UP direction unless otherwise stated.
- Contours are shown on soft detail areas only (where applicable) and annotated at the interval identified above. Hard detail areas may be contoured if specifically requested.
- Site traffic or obstructions encountered at the time of the survey may have resulted in tree/strut features being omitted.
- Root Protection Areas are calculated in accordance with BS5837: 2012. The precise morphology and disposition of roots may not be fully reflected by these areas, particularly where there is hard standing. However, they provide a good indication of potential root constraint.

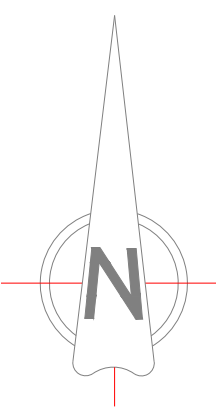THIS DRAWING SHOULD BE READ IN CONJUNCTION WITH
ACS CONSULTING ARBORICULTURAL REPORT

Rev	Date	Description	CAD
-----	------	-------------	-----

Client

Rochdale MBC

ACS Consulting Dunelm Park Cheadle Road Mossley Greater Manchester M20 9JH 0161 754422 enquiries@acsconsulting.co.uk	ACS Consulting 272 Bath Street Glasgow G2 4JN 0141 354 1033 enquiries@acsconsulting.co.uk
---	--

Arboricultural Survey


Land Adjacent to Edgar Wood Academy
Middleton, Heywood OL10 2QN

Plotted Scale: A0@1:500

NB: Survey Scale: 1:500

Surveyor:	IRM	CAD:	SPT	Checker:	IRM	Rev:	
-----------	-----	------	-----	----------	-----	------	--

Date of Issue:	Jan 2026	ACS Ref No:	TCP/5446/N/100
----------------	----------	-------------	----------------

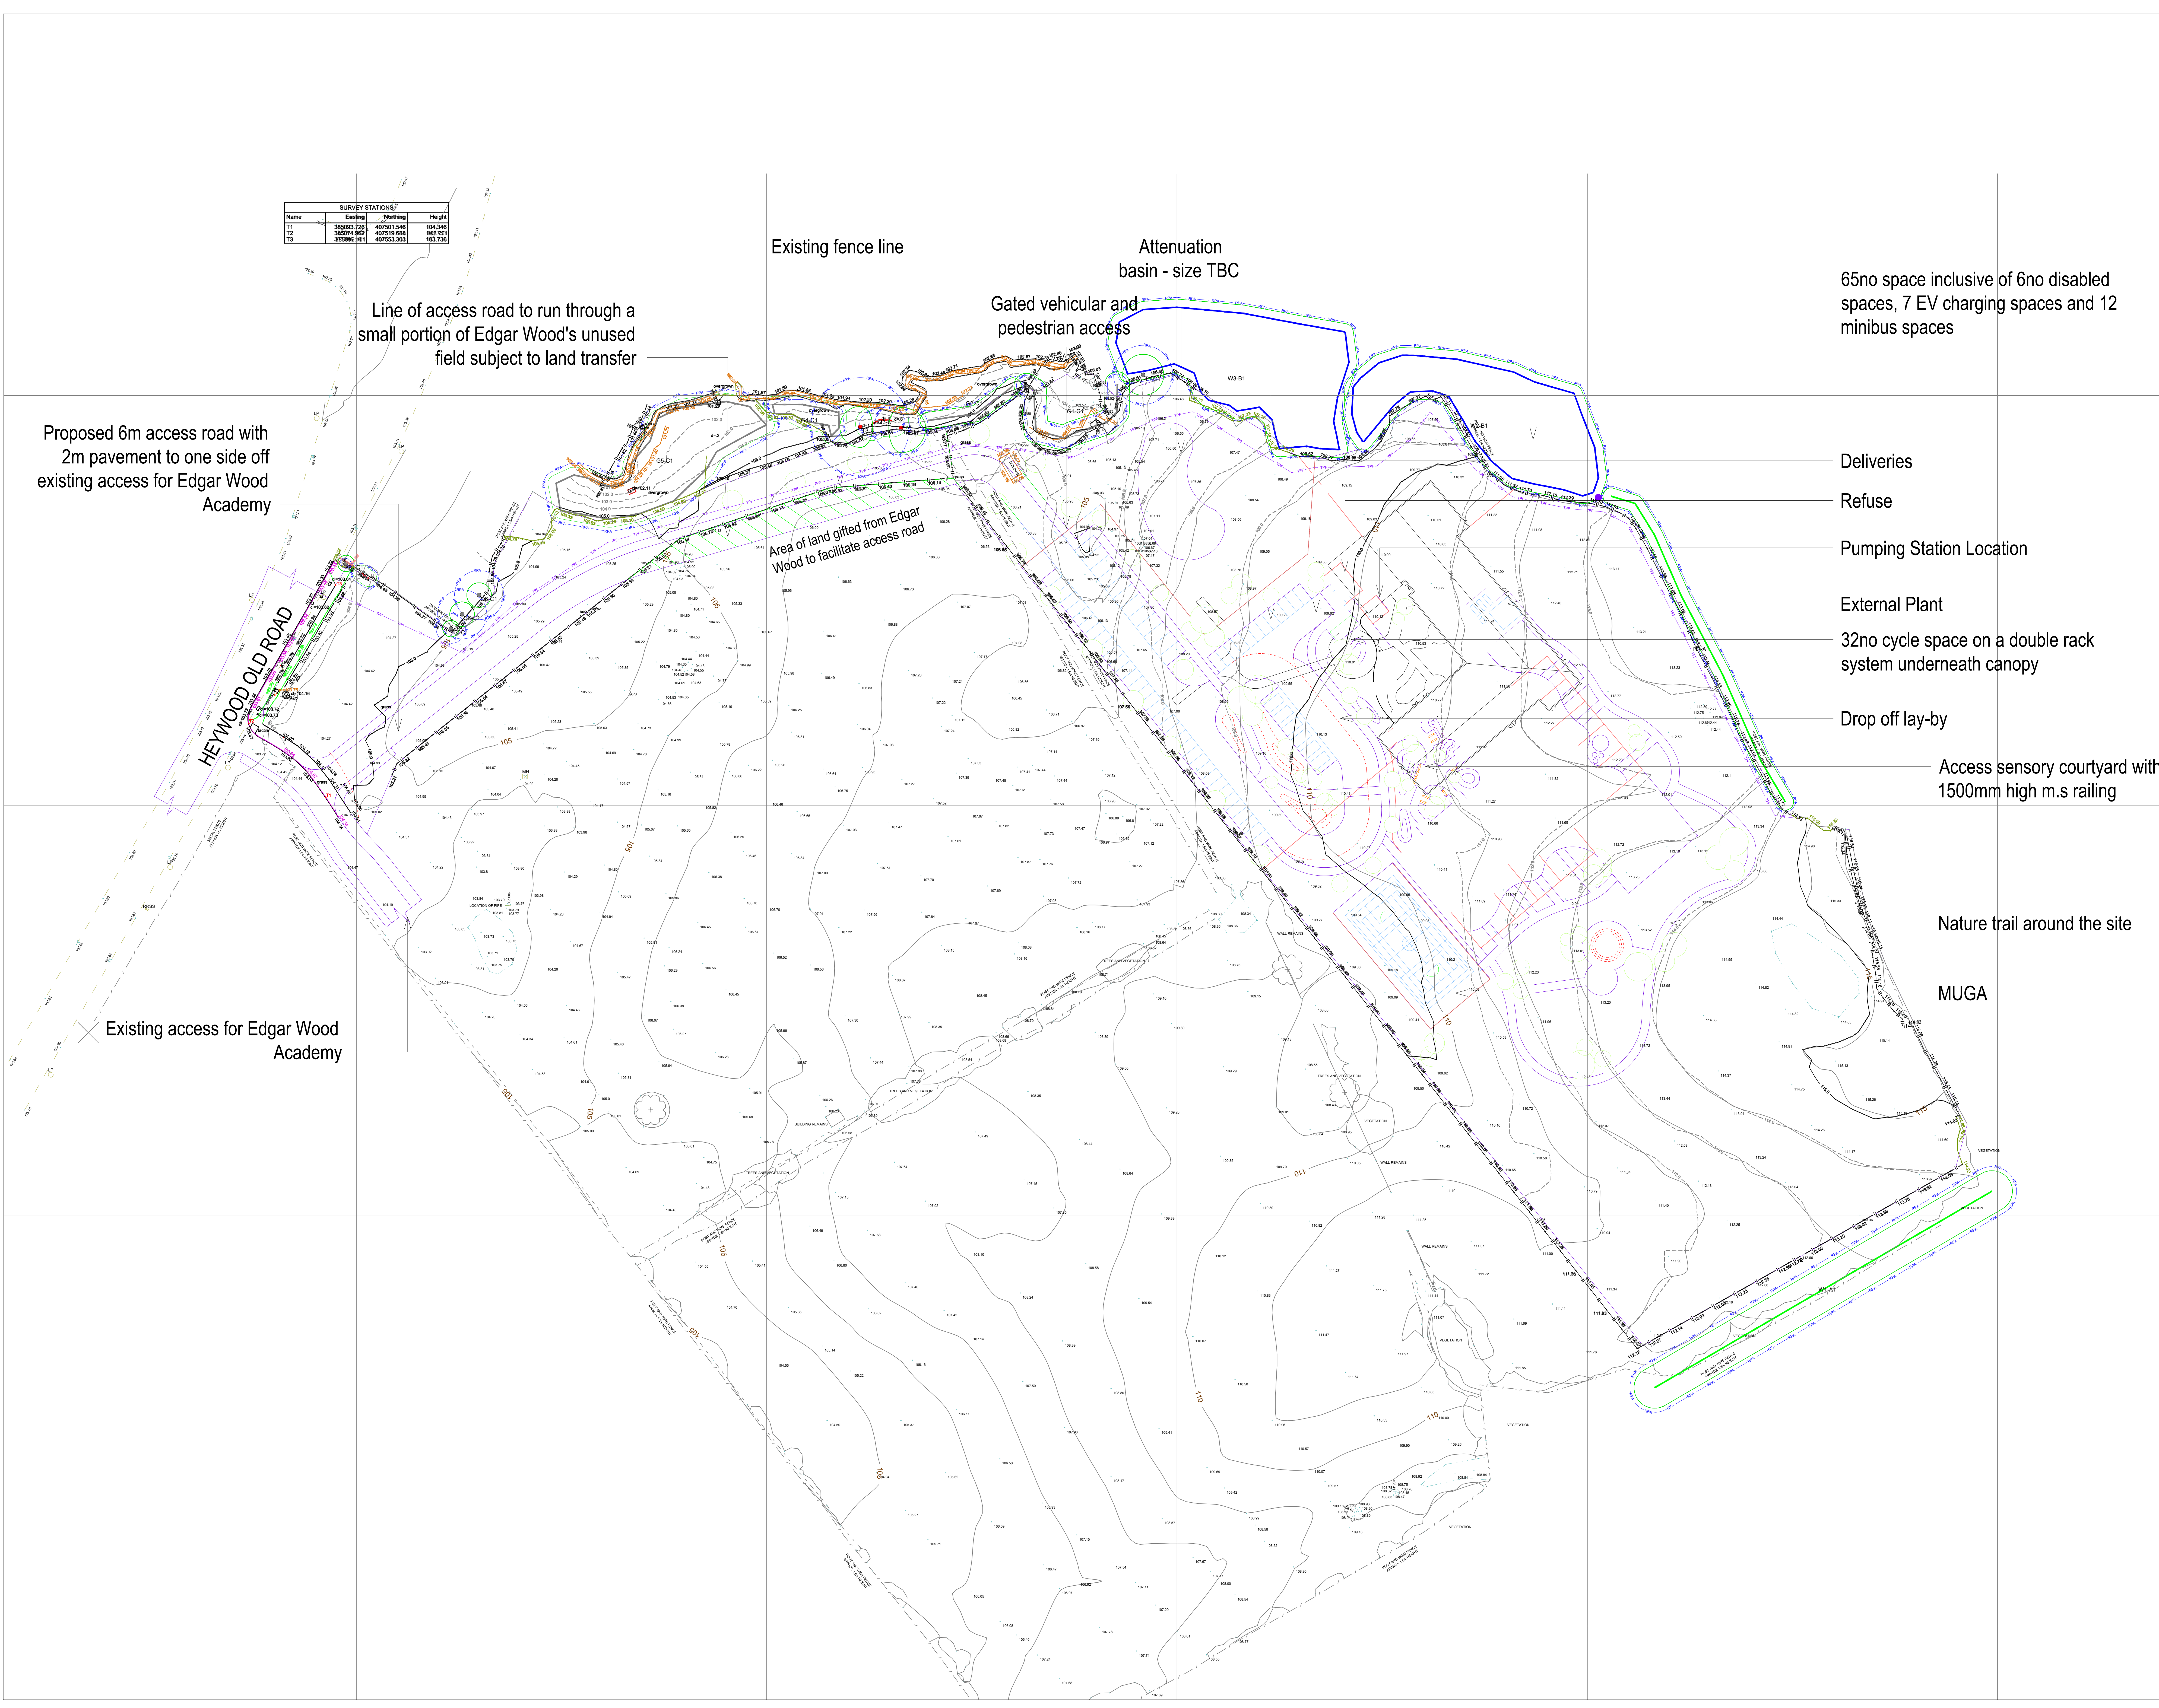

SURVEY STATIONS			
Name	Easting	Northing	Height
T2	385074.962	407519.686	105.751
T3	385086.101	407553.303	103.736


Arboricultural Legend	
	INDIVIDUAL TREE
	INDICATIVE EXTENT OF GROUPED FEATURE
	CATEGORY GRADE A Trees of high quality
	CATEGORY GRADE B Trees of moderate quality
	CATEGORY GRADE C Trees of low quality
	CATEGORY GRADE U Trees unsuitable for retention
	CATEGORY GRADE A Group/Hedge of high quality
	CATEGORY GRADE B Group/Hedge of moderate quality
	CATEGORY GRADE C Group/Hedge of low quality
	CATEGORY GRADE U Group/Hedge unsuitable for retention
	ROOT PROTECTION AREAS (RPA)
	TREE PROTECTION FENCE (TPF)


TREE CANOPIES
Tree canopies have been measured and plotted at their cardinal points for clarity and presentation purposes.

ROOT PROTECTION AREA (RPA)
Root Protection Areas are calculated in accordance with BS5837: 2012. The Root Protection Area (RPA) is a layout design tool indicating the minimum area around a tree deemed to contain sufficient roots and rooting volume to maintain the tree's viability and where protection of the roots and soil structure is to be treated as a priority. (Refer to main report for further details).

General Notes

- The arboricultural survey is based on the supplied topographical survey.
- Tree canopies have been measured and plotted at their cardinal points for clarity and presentation purposes.
- All arrows on steps / ramps etc indicate an UP direction unless otherwise stated.
- Contours are shown on soft detail areas only (where applicable) and annotated at the interval identified above. Hard detail areas may be contoured if specifically requested.
- Site traffic or obstructions encountered at the time of the survey may have resulted in tree/lineal features being omitted.
- Root Protection Areas are calculated in accordance with BS5837: 2012. The precise morphology and disposition of roots may not be fully reflected by these areas, particularly where there is hard standing. However, they provide a good indication of potential root constraint.

THIS DRAWING SHOULD BE READ IN CONJUNCTION WITH
ACS CONSULTING ARBORICULTURAL REPORT

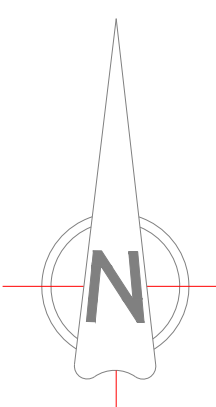

Rev	Date	Description	CAD
-----	------	-------------	-----

Client

Rochdale MBC

--	--


Arboricultural Layout

Land Adjacent to Edgar Wood Academy
Middleton, Heywood OL10 2QN

Plotted Scale: A0@1:500

Surveyor: IRM	CAD: SPT	Checker: IRM	Rev:
Date of Issue:	Feb 2026	ACS Ref No:	ARB/5446/Y200

SURVEY STATIONS			
Name	Easting	Northing	Height

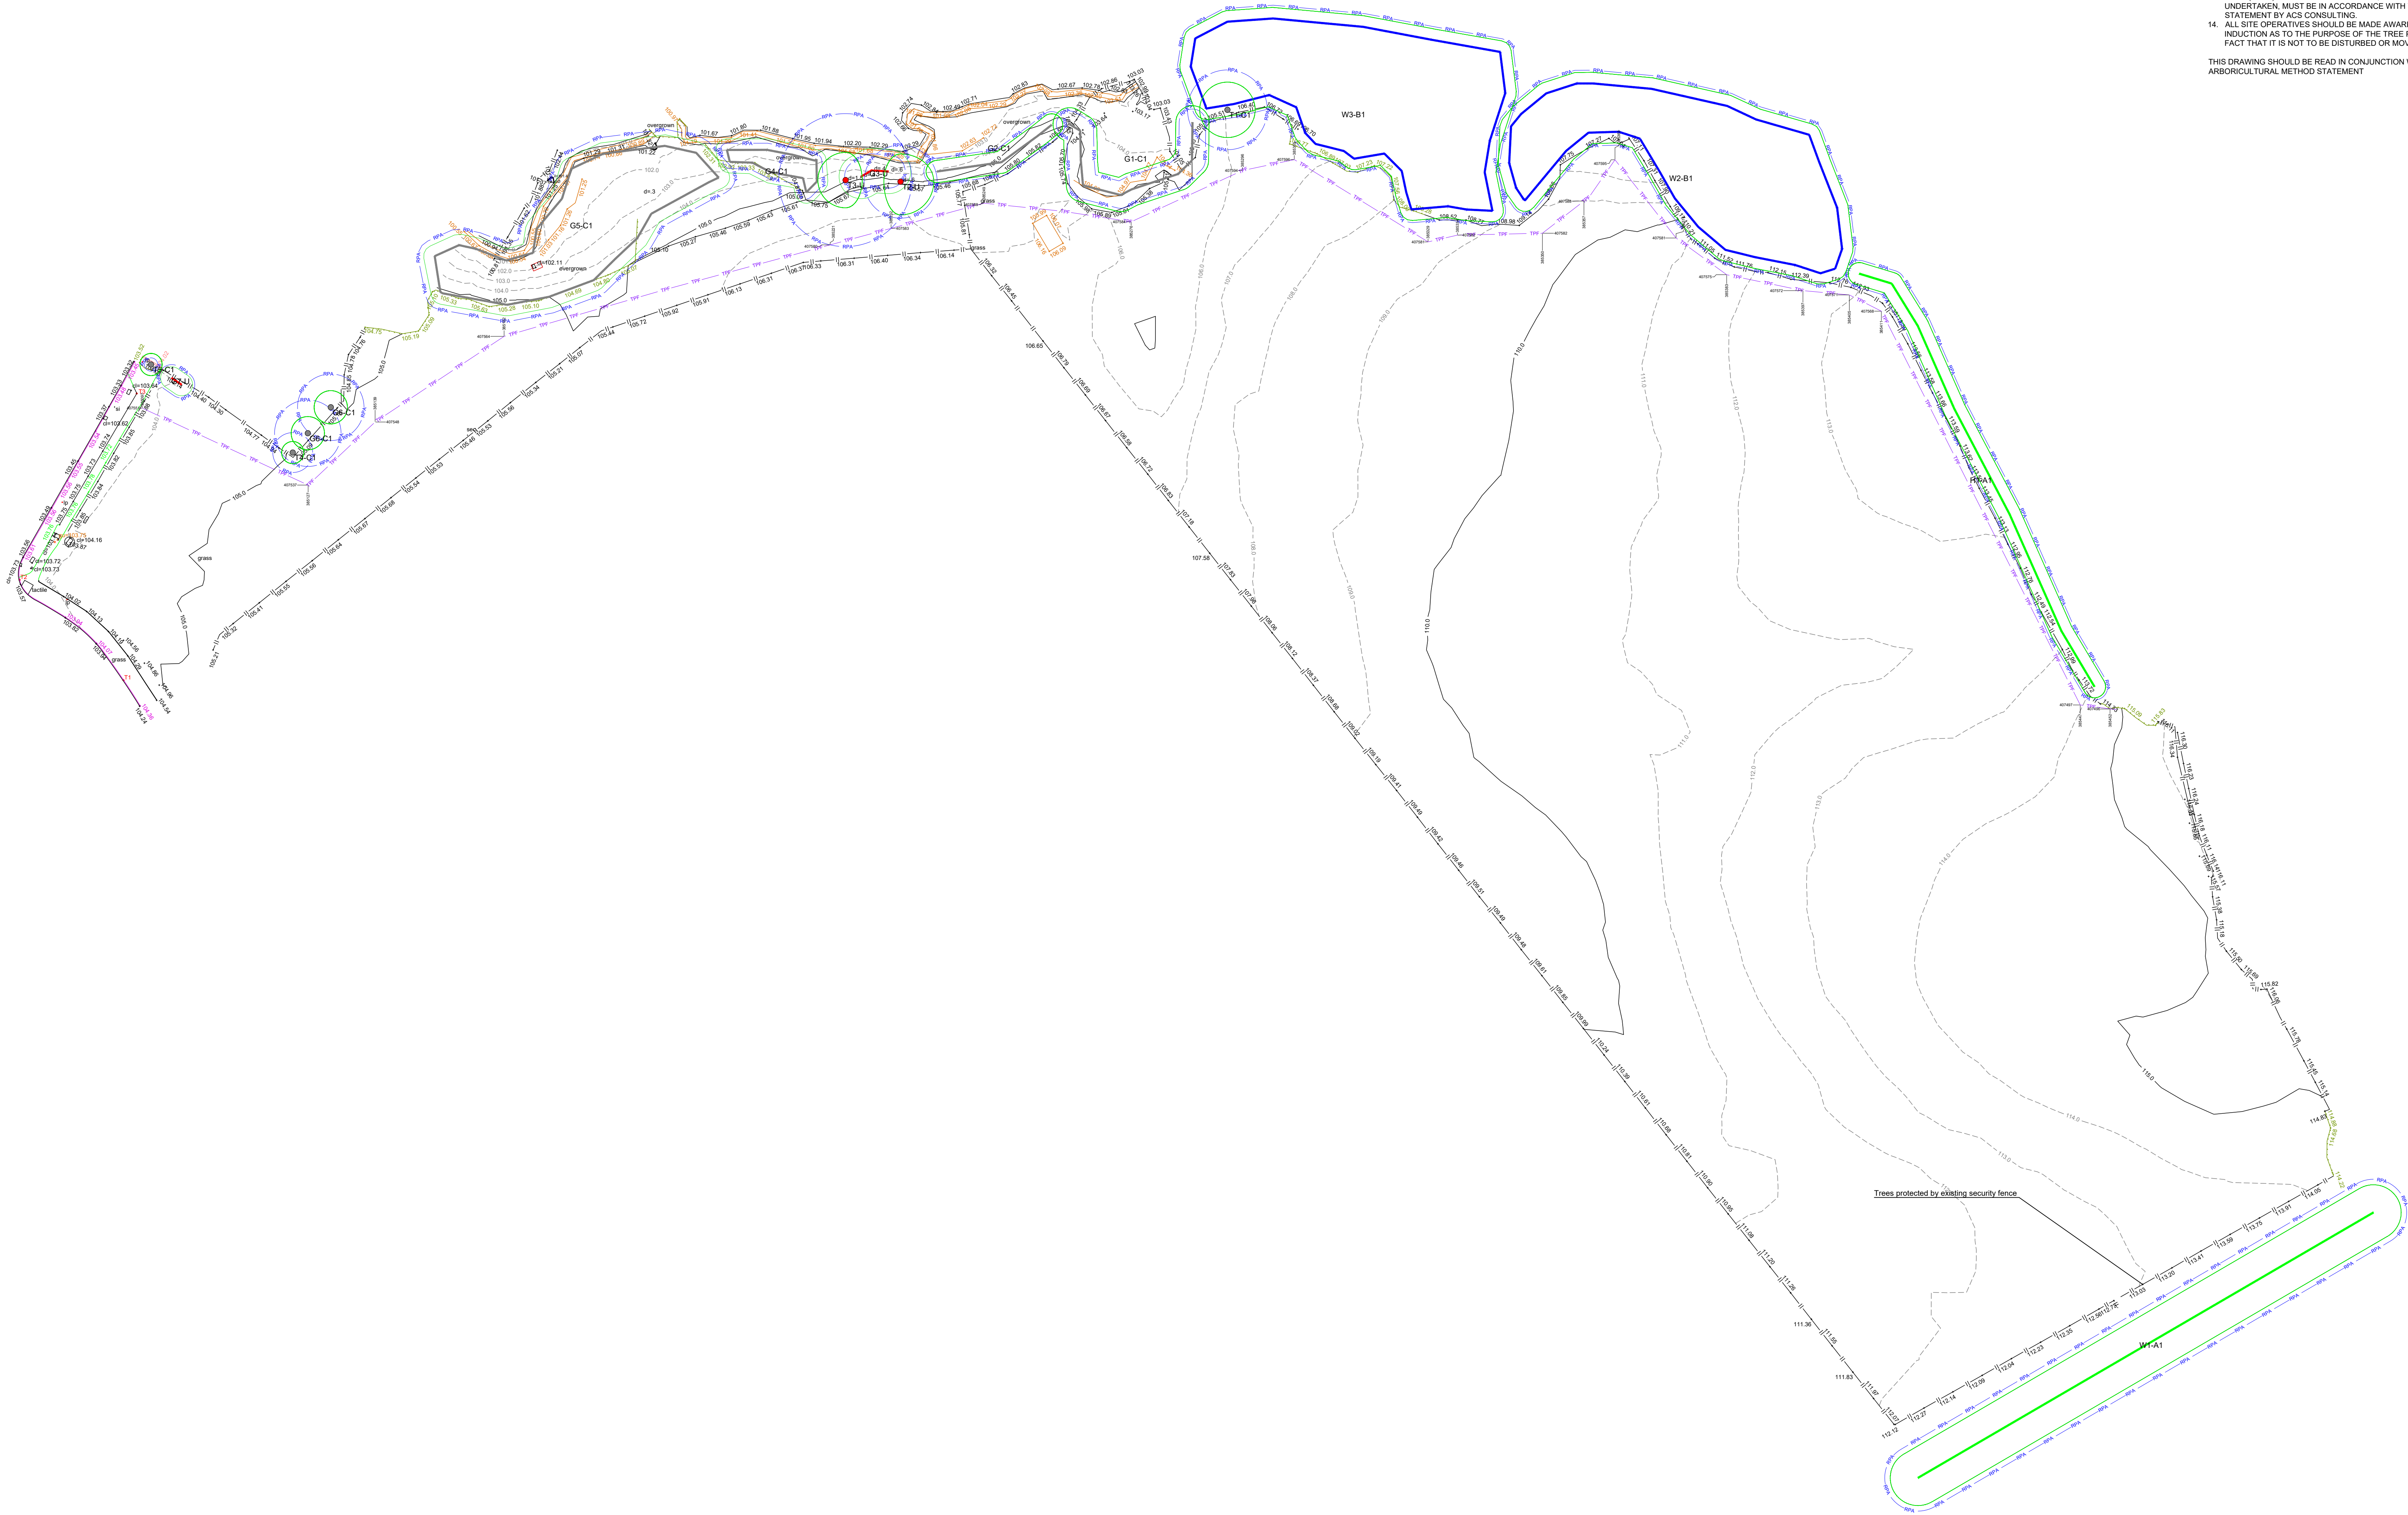

- NOTES:
1. TREE CANOPIES HAVE BEEN MEASURED AND PLOTTED AT THEIR CARDINAL POINTS FOR CLARITY AND PRESENTATION PURPOSES.
 2. THE LOCATION AND ATTRIBUTES OF OFF-SITE TREES HAVE BEEN APPROXIMATED UNLESS OTHERWISE STATED.
 3. THE ROOT PROTECTION AREA (RPA) IS A LAYOUT DESIGN TOOL INDICATING THE MINIMUM AREA AROUND A TREE DEEMED TO CONTAIN SUFFICIENT ROOTS AND ROOTING VOLUME TO MAINTAIN THE TREE'S VIABILITY AND WHERE PROTECTION OF THE ROOTS AND SOIL STRUCTURE IS TO BE TREATED AS A PRIORITY. (REFER TO MAIN REPORT FOR FURTHER DETAILS).
 4. SITE TRAFFIC OR OBSTRUCTIONS ENCOUNTERED AT THE TIME OF THE SURVEY MAY HAVE RESULTED IN ARBORICULTURAL FEATURES BEING OMITTED OR THEIR ATTRIBUTES BEING APPROXIMATED.
 5. TREE WORKS ARE TO BE UNDERTAKEN BY QUALIFIED CONTRACTORS TO BS3998:2010.
 6. TREES ARE TO BE RISK ASSESSED FOR NESTING BIRDS AND BATS.
 7. THE ARBORICULTURAL SURVEY IS BASED ON THE SUPPLIED TOPOGRAPHICAL SURVEY. THE LOCATION OF FEATURES SHOWN HAS NOT BEEN CHECKED.
 8. ALL DIMENSIONS ARE IN COORDINATES UNLESS STATED OTHERWISE.
 9. THIS DRAWING IS TO BE READ IN CONJUNCTION WITH THE ARBORICULTURAL METHOD STATEMENT BY ACS CONSULTING.
 10. THESE DRAWINGS ARE FOR PLANNING PURPOSES ONLY.
 11. TREE PROTECTION FENCING TO BE IN ACCORDANCE WITH BS5837:2012 'TREES IN RELATION TO DESIGN, DEMOLITION AND CONSTRUCTION: RECOMMENDATIONS' AND THE ARBORICULTURAL METHOD STATEMENT BY ACS CONSULTING.
 12. TREE PROTECTION MEASURES TO BE INSTALLED PRIOR TO WORKS COMMENCING.
 13. WHERE THE POTENTIAL FOR ENCROACHMENT INTO A TREE'S ROOT PROTECTION AREA (RPAs) EXISTS OR IS NECESSARY, WORKS WITHIN THE RPA ARE TO BE UNDERTAKEN MUST BE IN ACCORDANCE WITH THE APPROVED METHOD STATEMENT BY ACS CONSULTING.
 14. ALL SITE OPERATIVES SHOULD BE MADE AWARE, THROUGH A SITE BRIEFING OR INDUCTION AS TO THE PURPOSE OF THE TREE PROTECTION FENCING, AND OF THE FACT THAT IT IS NOT TO BE DISTURBED OR MOVED.

THIS DRAWING SHOULD BE READ IN CONJUNCTION WITH ACS CONSULTING ARBORICULTURAL METHOD STATEMENT





All data remains the property of ACS Consulting and any discrepancies between this survey and any other information should be reported to ACS Consulting.

Arboricultural Legend (where applicable)


- INDIVIDUAL/GROUPED TREE REMOVED
- INDIVIDUAL TREE RETAINED
- INDICATIVE EXTENT OF GROUPED FEATURE RETAINED
- CATEGORY GRADE A
Trees of high quality
- CATEGORY GRADE B
Trees of moderate quality
- CATEGORY GRADE C
Trees of low quality
- CATEGORY GRADE U
Trees unsuitable for retention
- CATEGORY GRADE A
Group/Hedge of high quality
- CATEGORY GRADE B
Group/Hedge of moderate quality
- CATEGORY GRADE C
Group/Hedge of low quality
- CATEGORY GRADE U
Group/Hedge unsuitable for retention
- ROOT PROTECTION AREAS (RPA)
- ROOT PROTECTION AREAS (RPA)
Adjusted (BS5837:2012 4.6.2)
- TREE PROTECTION FENCE (TPF)
- TREE PROTECTION FENCE DIMS
- SHADE ARC (BS5837)
- SITE BOUNDARY
- OFF SITE TREES AS RECORDED ON TOPOGRAPHICAL SURVEY

TREE CANOPIES

Tree canopies have been measured and plotted at their cardinal points for clarity and presentation purposes.

ROOT PROTECTION AREA (RPA)

Root Protection Areas are calculated in accordance with BS5837:2012. The Root Protection Area (RPA) is a layout design tool indicating the minimum area around a tree deemed to contain sufficient roots and rooting volume to maintain the tree's viability and where protection of the roots and soil structure is to be treated as a priority. (Refer to main report for further details).

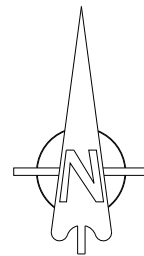

General Notes

1. The arboricultural survey is based on the supplied OSMM/topographical survey. This may contain inaccurate information.
2. The accuracy of the tree/feature location cannot be guaranteed.
3. All arrows on steps / ramps etc indicate an UP direction unless otherwise stated.
4. Contours are shown on soft detail areas only (where applicable) and annotated at the interval identified above. Hard detail areas may be contoured if specifically requested.
5. Site traffic or obstructions encountered at the time of the survey may have resulted in tree/shrub features being omitted.

Rev	Date	Description	CAD
-----	------	-------------	-----

Client

Rochdale MBC

---	---------------------	--

Tree Protection Plan

Land Adjacent to Edgar Wood Academy
Middleton, Heywood OL10 2QN

Plotted Scale: A0@1:500

Surveyor: IRM	CAD: SPT	Checker: IRM	Rev:
Date of Issue: Feb 2026	ACS Ref No: TPP/5446/Y/300		