


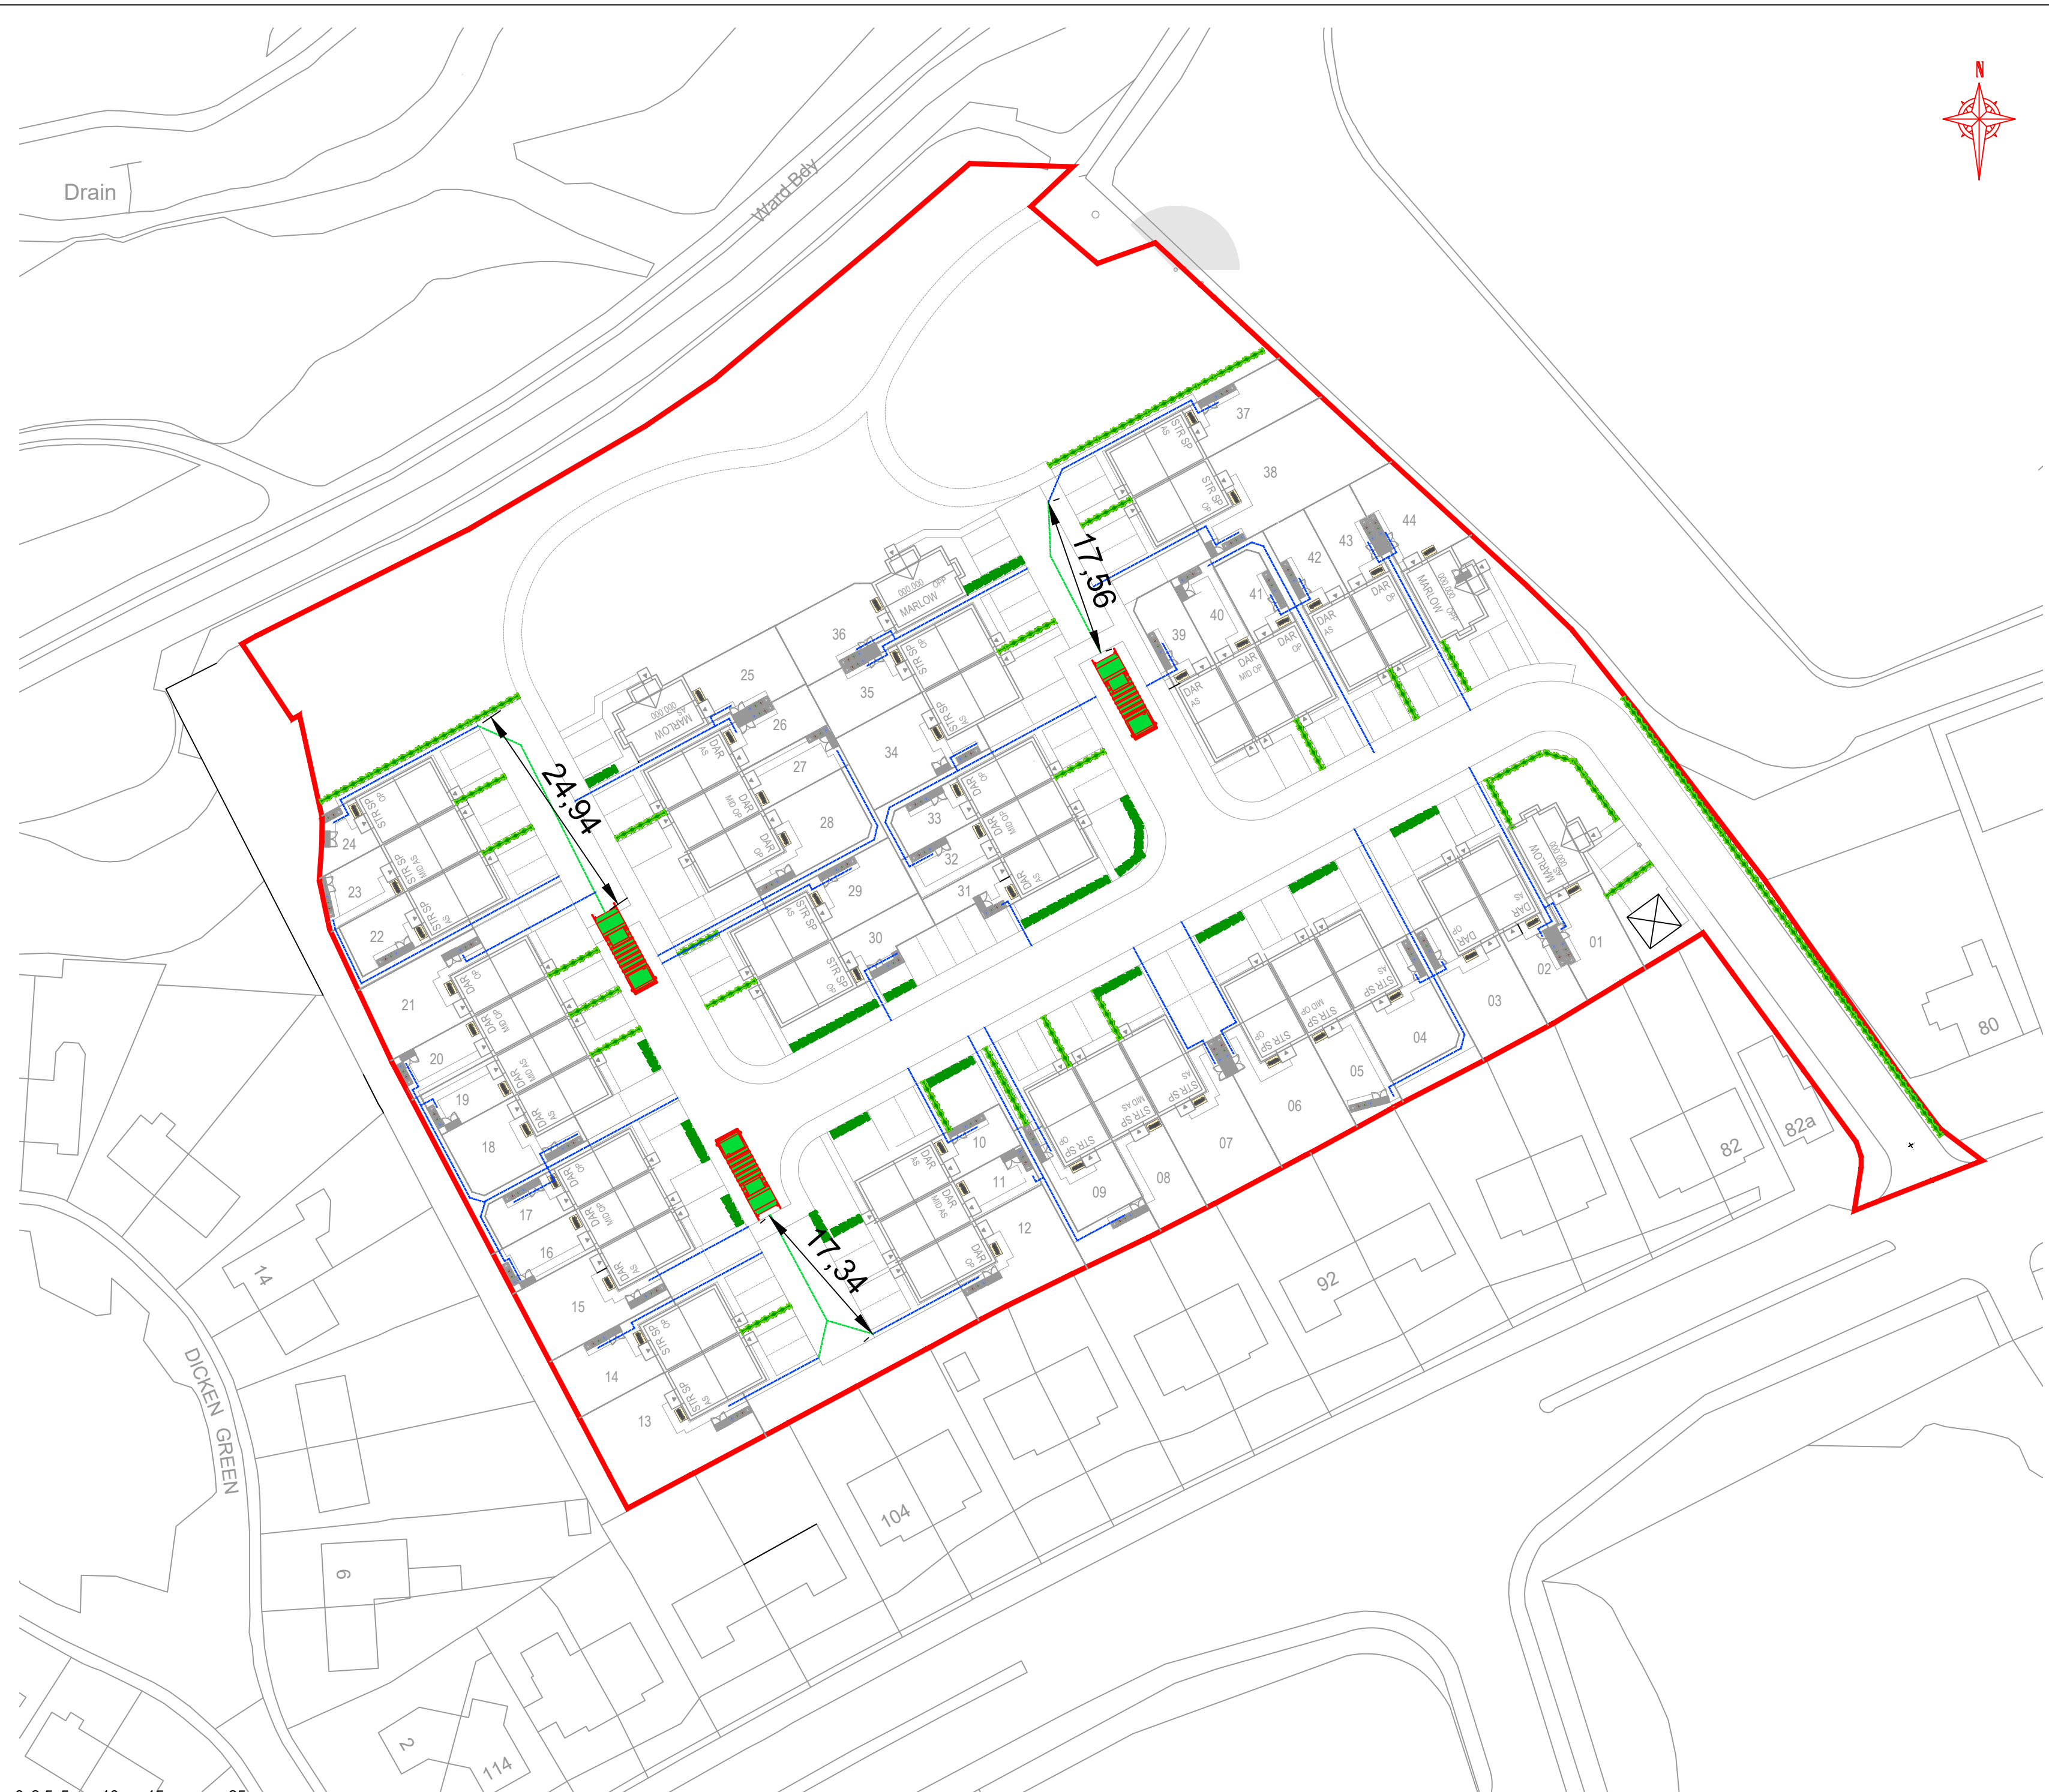

KEY

- Less than 30m
- Collection point within 25m of refuse vehicle
- Refuse vehicle

REV	DATE	DRAWN	DESCRIPTION	ARCH CHECK	ENG CHECK
-	-	-	-	-	-

TITLE

REFUSE PLAN



M.C.I. Developments Ltd.
15 Beecham Court,
Smithy Brook Road,
Wigan, WN3 6PR
tel: 08448871467
fax: 08448871468
web: www.mcidevelopments.com
email: admin@mcidevelopments.com

A KEEPMOAT HOMES COMPANY

PROJECT

GREENFIELD LANE, ROCHDALE

DRN BY	LS	SCALE	JOB REF	DRAWING NUMBER	REV
DATE	01.04.26	1:500 @ A2	109	MCI-109-DR-A-520	-