



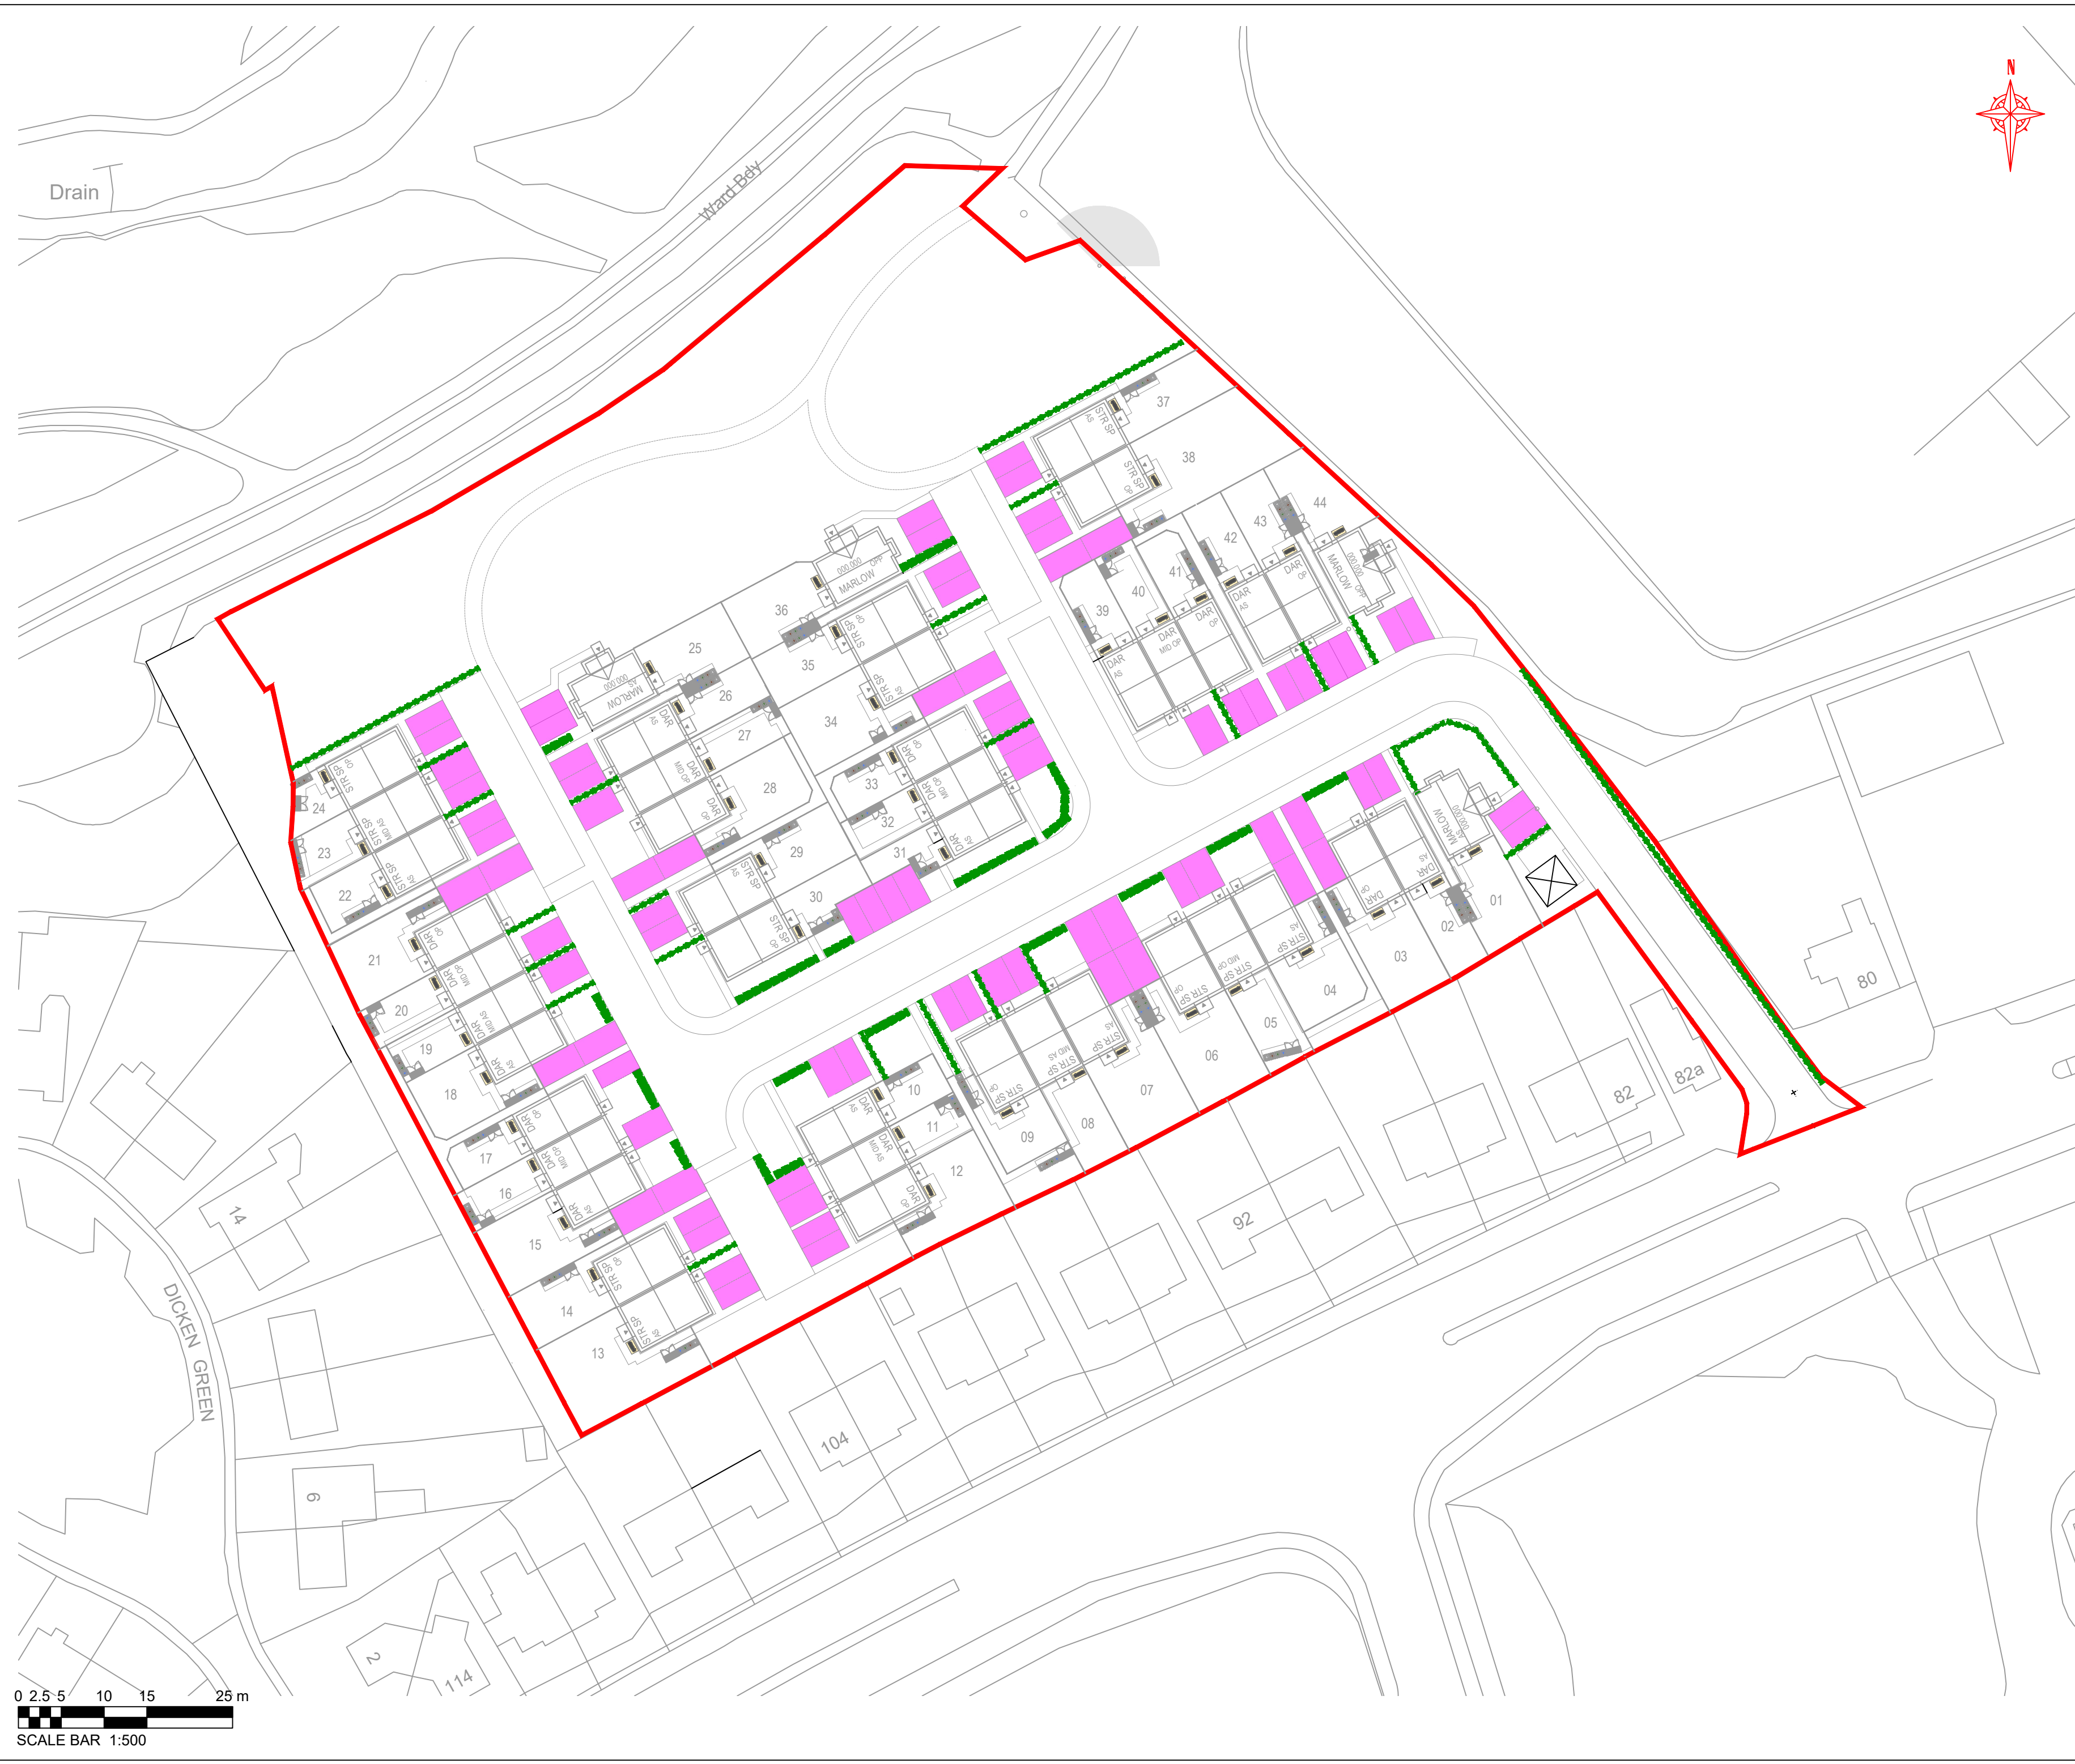

KEY

 Allocated Parking Spaces

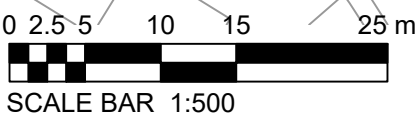

A	30/06/26	LS	Plot 1 parking relocated	LS	-
REV	DATE	DRAWN	DESCRIPTION	ARCH CHECK	ENG CHECK
TITLE					
PARKING PROVISION PLAN					
			M.C.I. Developments Ltd. 15 Beecham Court, Smithy Brook Road, Wigan, WN3 6PR tel: 08448871467 fax: 08448871468 web: www.mcidevelopments.com email: admin@mcidevelopments.com		
PROJECT			GREENFIELD LANE, ROCHDALE		
DRN BY	LS	SCALE	JOB REF	DRAWING NUMBER	REV
DATE	01.04.26	1:500 @ A2	109	MCI-109-DR-A-510	A