


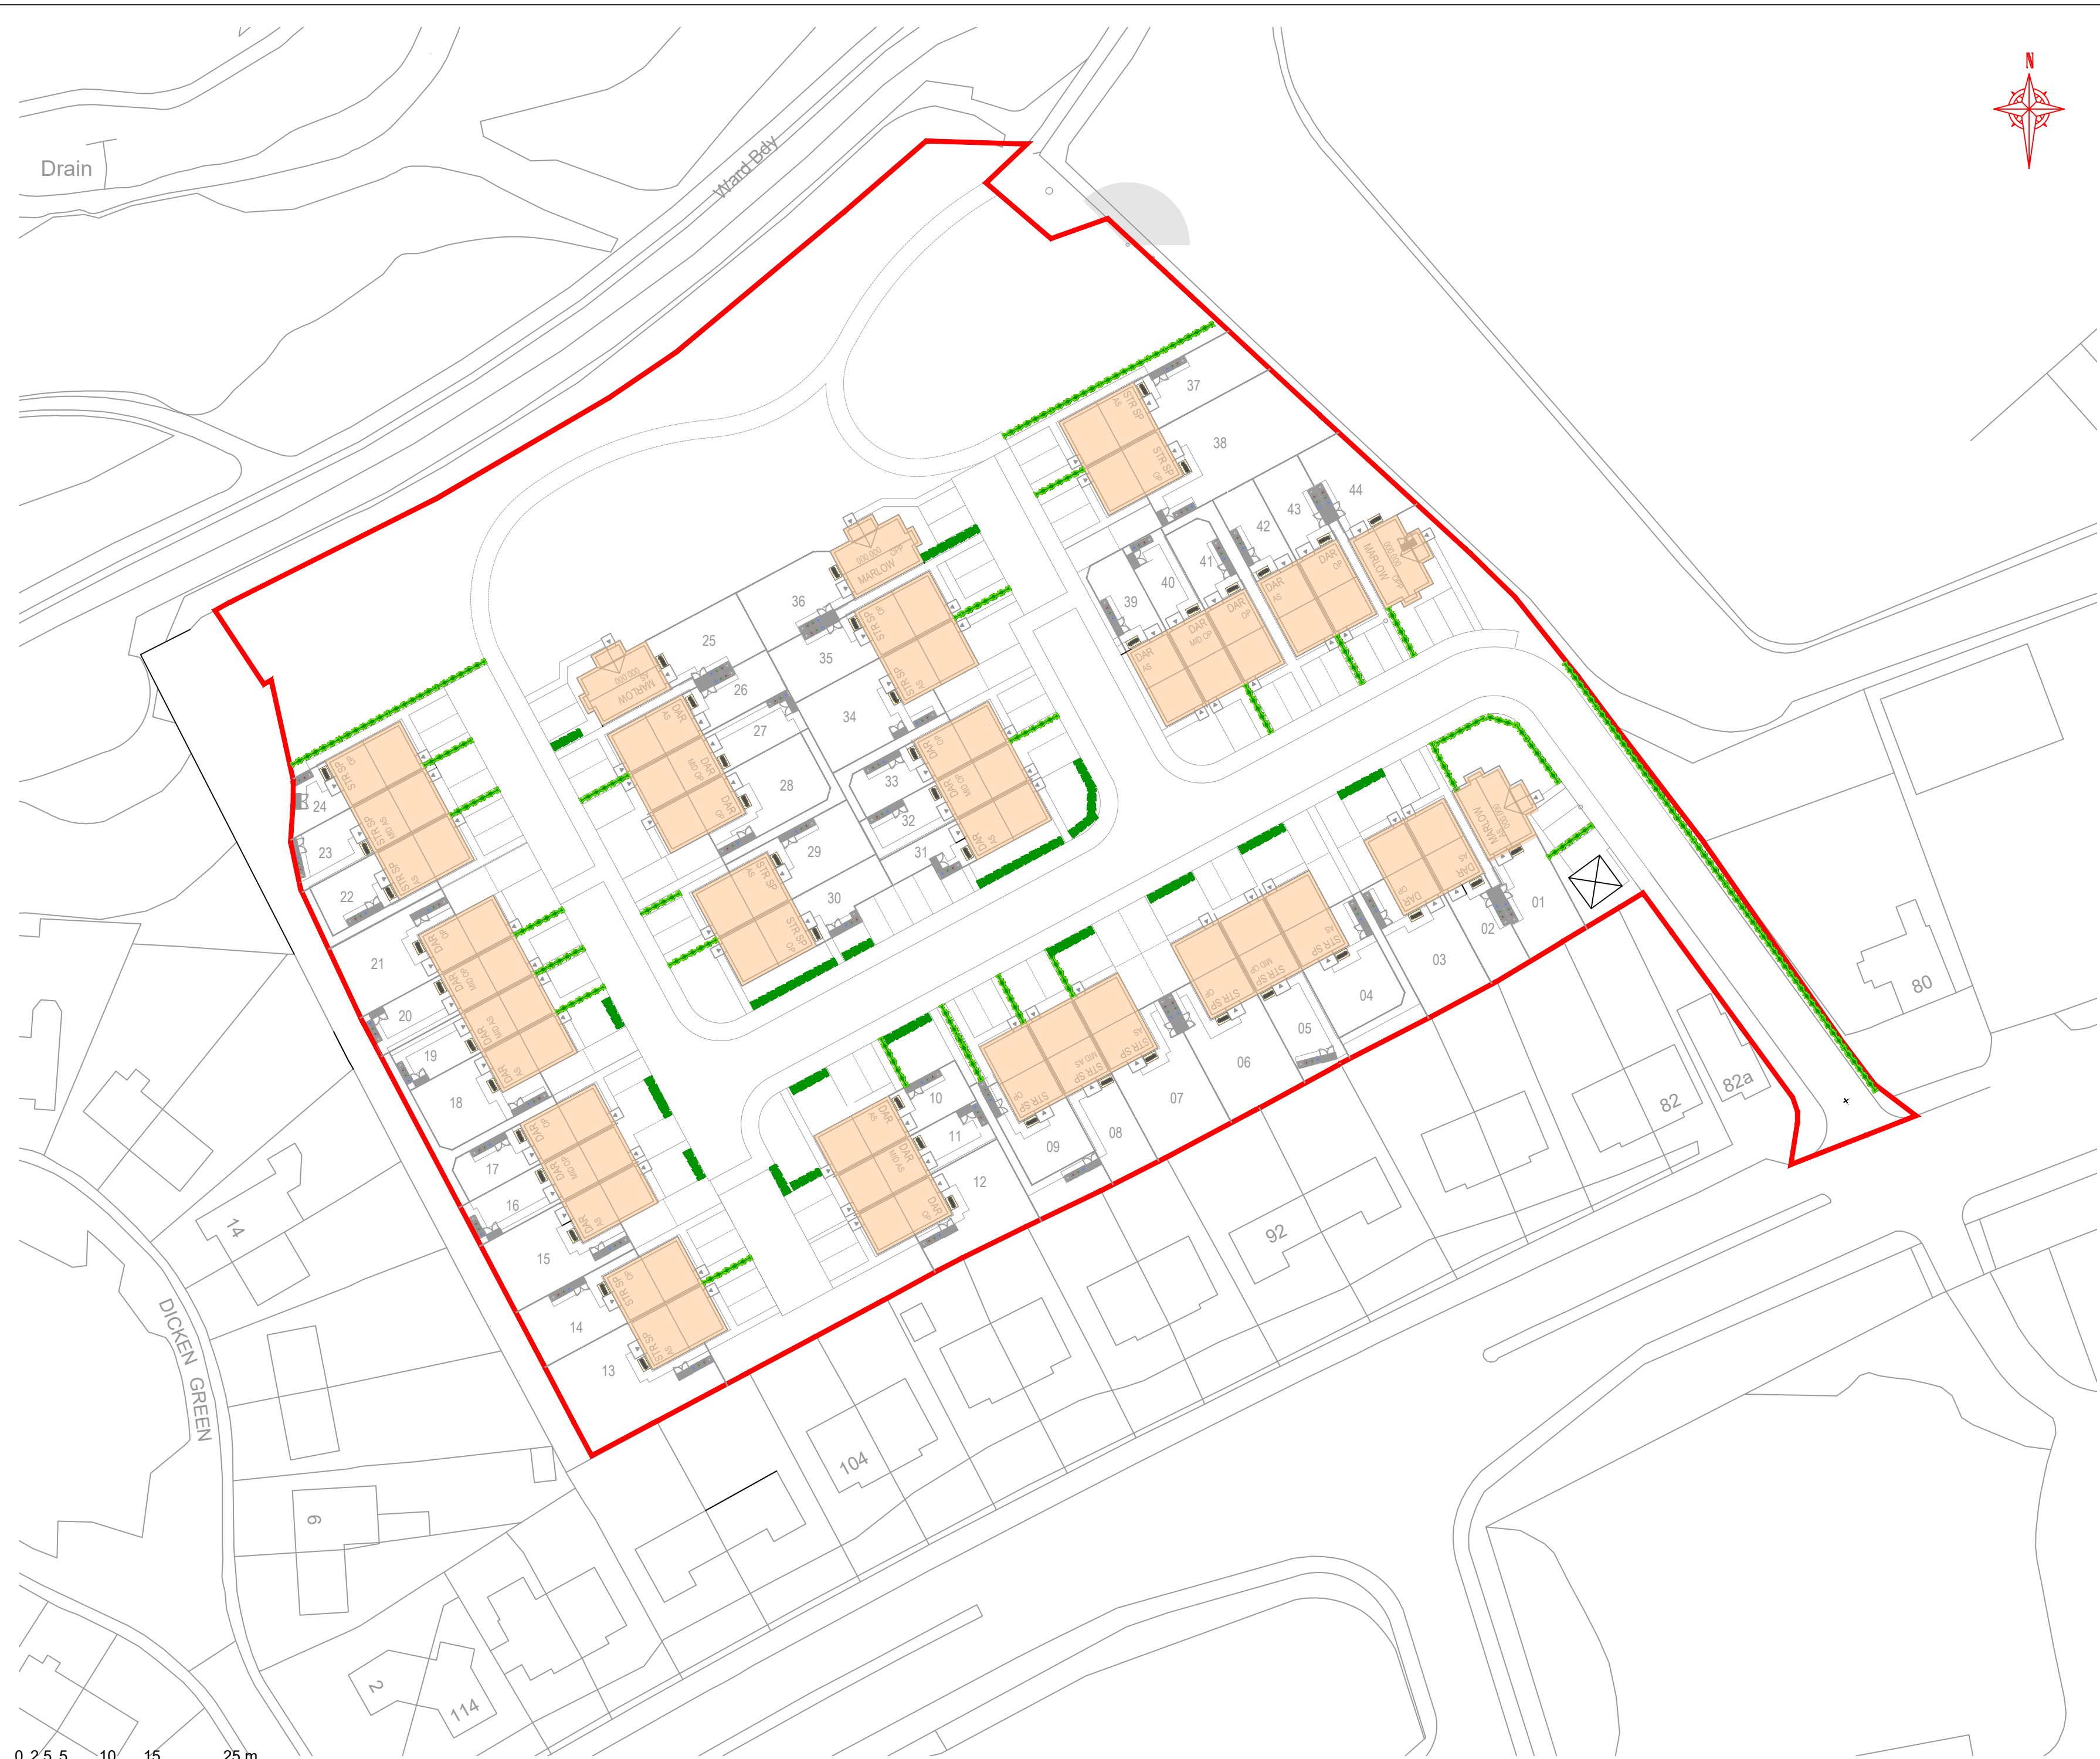

MATERIALS

FACING BRICK
Buff Facing Brick - brand/supplier TBC

DETAIL BRICK
Brown Facing Brick - Heads / Cills and Feature Gables/
Panels

ROOF TILES
To be Russell Grampian or similar in colour slate grey

SOFFIT & FASCIA
UPVC in colour white

RAINWATER GOODS
Half round UPVC in colour black

WINDOWS
UPVC in colour white

FRONT DOOR
6 panel top light in colour black

A	25/06/26	LS	Changed to buff brick / white windows	LS	-
REV	DATE	DRAWN	DESCRIPTION	ARCH CHECK	ENG CHECK

TITLE					
MATERIALS DISTRIBUTION PLAN					
			M.C.I. Developments Ltd. 15 Beecham Court, Smithy Brook Road, Wigan, WN3 6PR tel: 08448871467 fax: 08448871468 web: www.mcidevelopments.com email: admin@mcidevelopments.com		
PROJECT			GREENFIELD LANE, ROCHDALE		
DRN BY	LS	SCALE	JOB REF	DRAWING NUMBER	REV
DATE	01.04.26	1:500 @ A2	109	MCI-109-DR-A-508	A