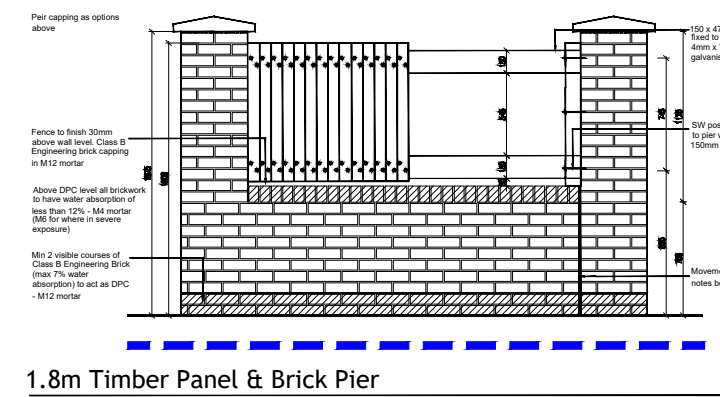
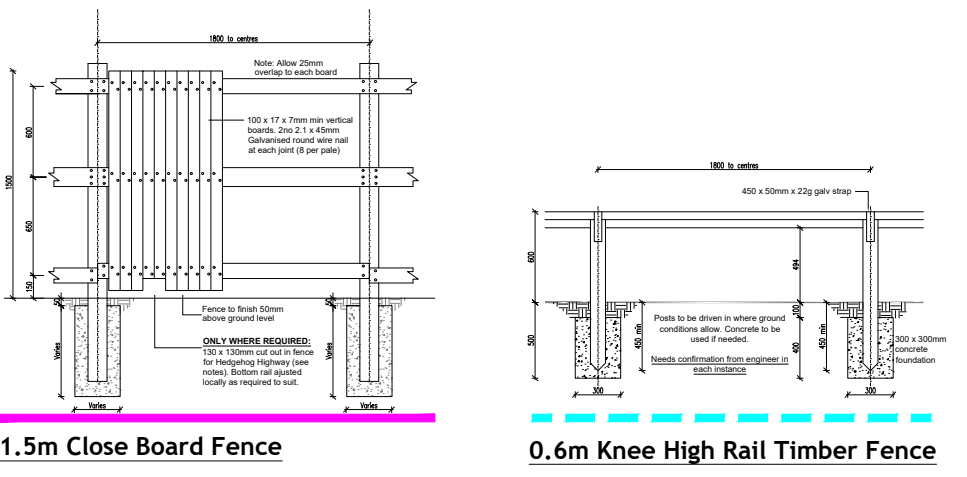
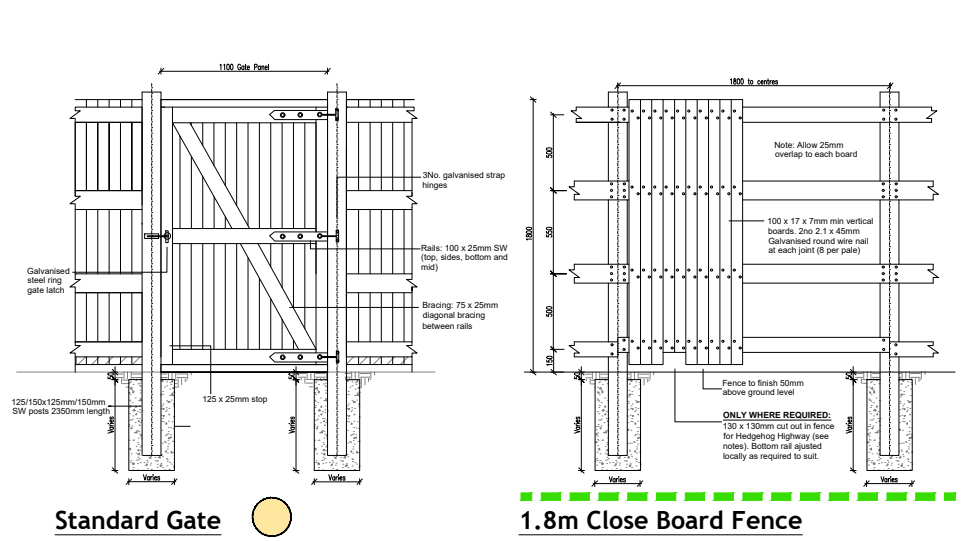
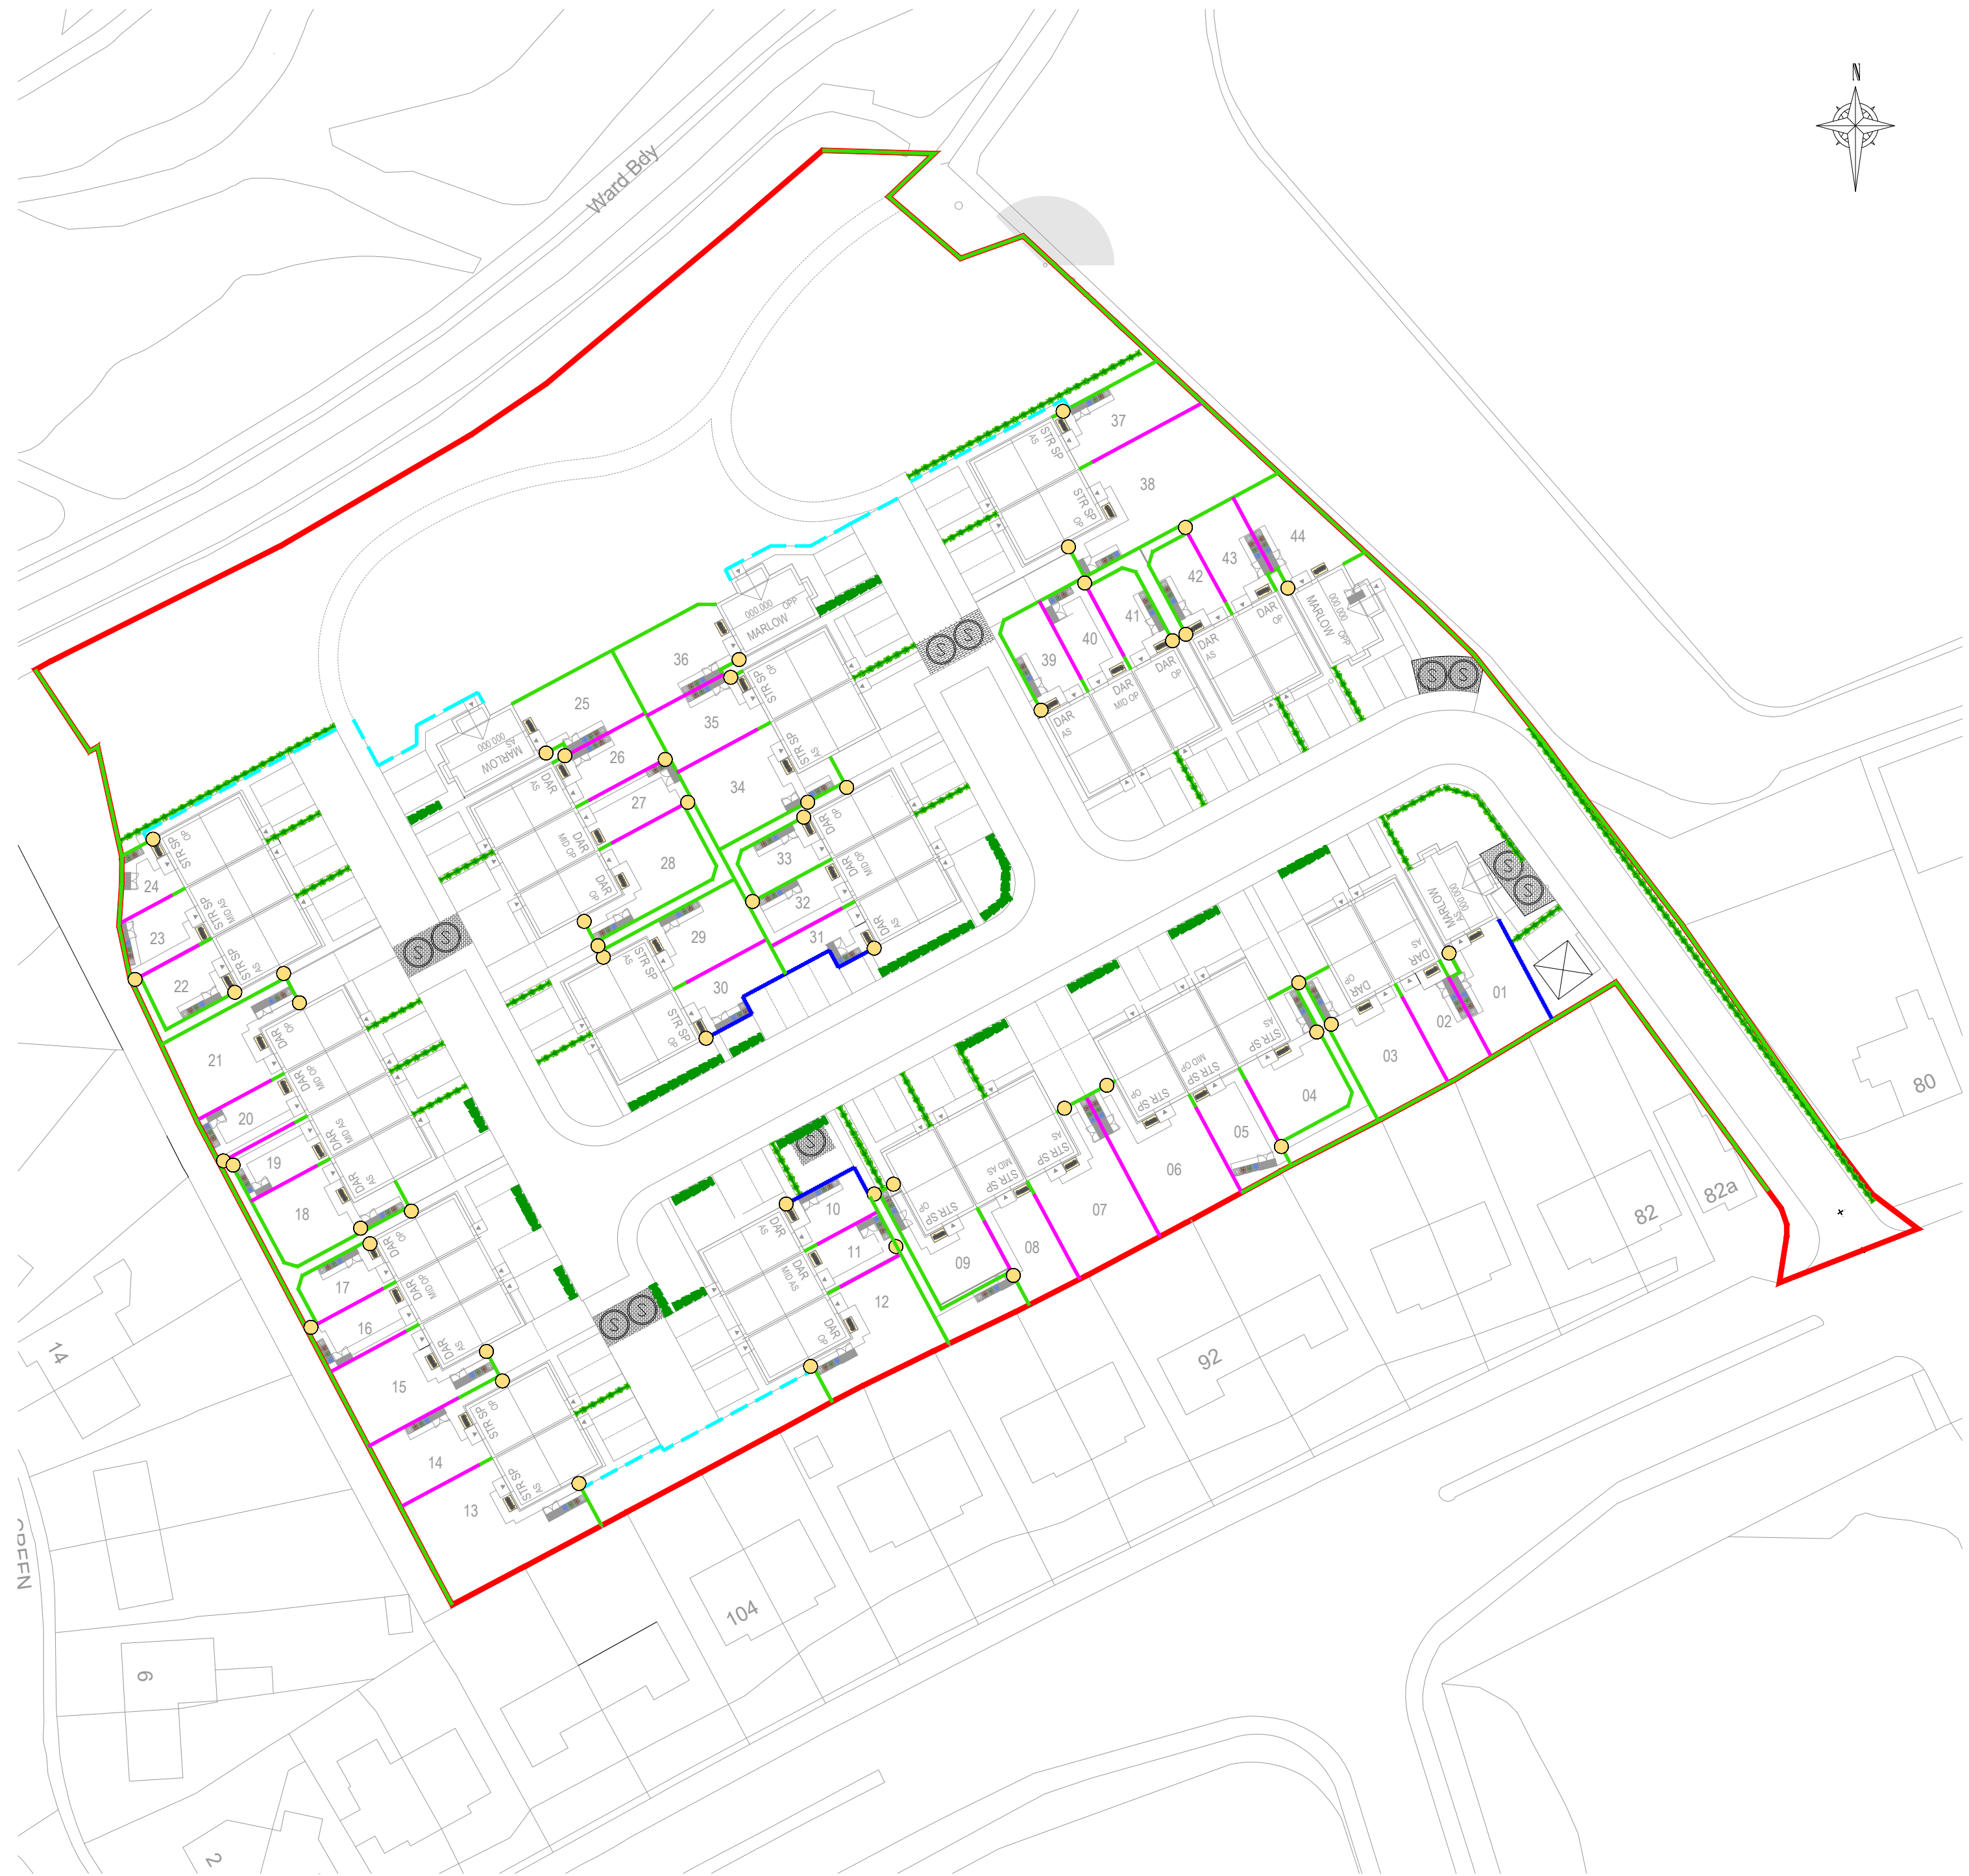


REV	DATE	DRAWN	DESCRIPTION	ARCH CHECK	ENG CHECK
TITLE					
BOUNDARY TREATMENT PLAN					
 MCI A KEEPMOAT HOMES COMPANY					
M.C.I. Developments Ltd. 15 Beecham Court, Smithy Brook Road, Wigan, WN3 6PR Tel: 08448871467 Fax: 08448871468 Web: www.mcidevelopments.com Email: admin@mcidevelopments.com					
PROJECT					
GREENFIELD LANE, ROCHDALE					
DRN BY	LS	SCALE	JOB REF	DRAWING NUMBER	REV
DATE	01.04.26	1:500 @ A2	109	MCI-109-DR-A-501	-