
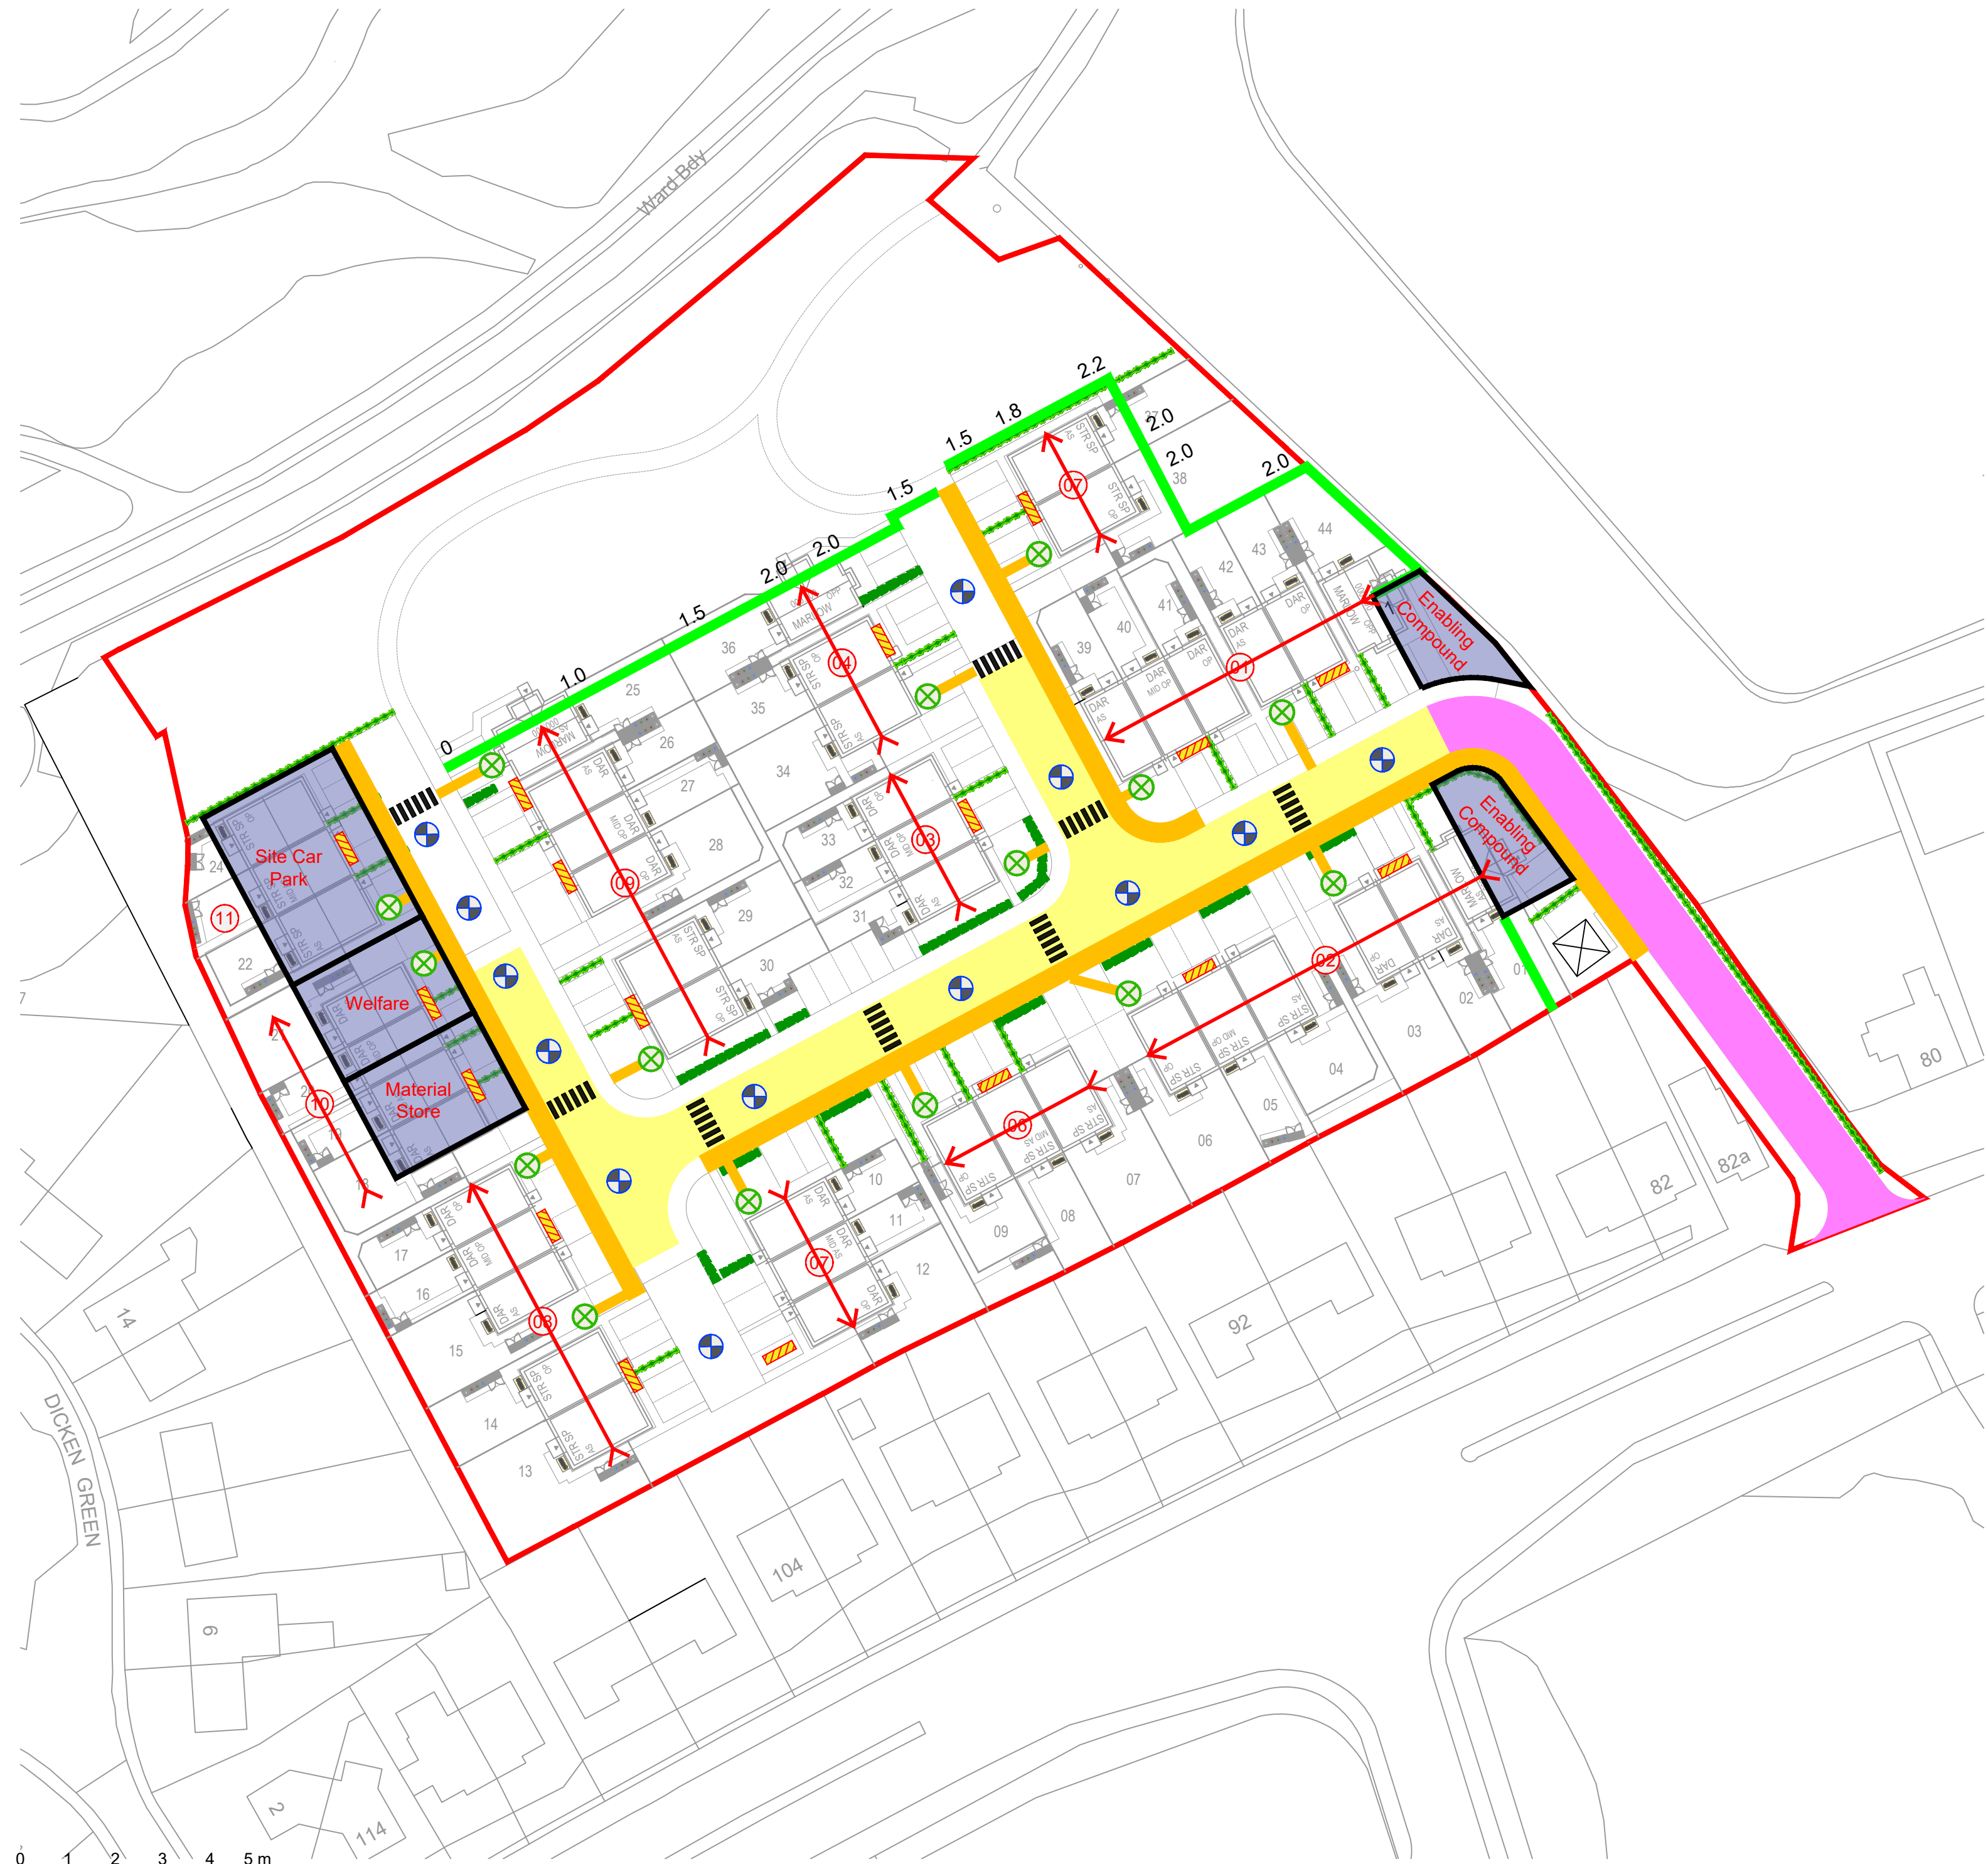
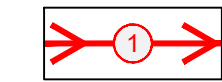
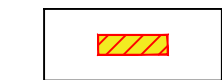


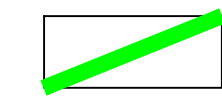


KEY:



Build:

-  Build Route
-  Loading Bays
-  Ladder Access
-  Crane Positions
-  Retaining Wall (Mass Block)

Roads:

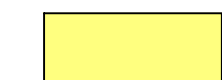-  Road 1 (Possible S228)
-  Road 2
-  Walkways
-  Haul Road
-  Crossing

Compound:

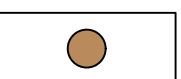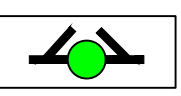-  Compound Areas
-  Mortar Silos
-  Skips/Recycling
-  Wheel Wash
-  Entrance Gates

Build Duration (18 Months):

Site manager - 16 Months
Assistant - 10 Months
FLT - 12 Months
Labourers - 10 Months

Construction Notes:

- Edge Protection to Retaining Walls
- Heras fence on posts to red edge boundary
- All shared drives to be built to Keepmoat Spec.
- All driveways to be installed prior to handover to bricklayers.

B	29.04.26	ATL	Roads updated. Note added regarding possible S228	-	-
A	28.04.26	ATL	Enabling compounds added	-	-
REV	DATE	DRAWN	DESCRIPTION	ARCH CHECK	ENG CHECK
TITLE					
Construction Management Plan					
PROJECT					
Greenfield Lane, Rochdale					
DRN BY	ATL	SCALE	JOB REF	DRAWING NUMBER	REV
DATE	22.04.26	1:500 @ A2	109	MCI-109-DR-A-510	B



M.C.I. Developments Ltd.
15 Beecham Court,
Smithy Brook Road,
Wigan, WN3 6PR
tel: 08448871467
fax: 08448871468
web: www.mcidevelopments.com
email: admin@mcidevelopments.com

A KEEPMOAT HOMES COMPANY